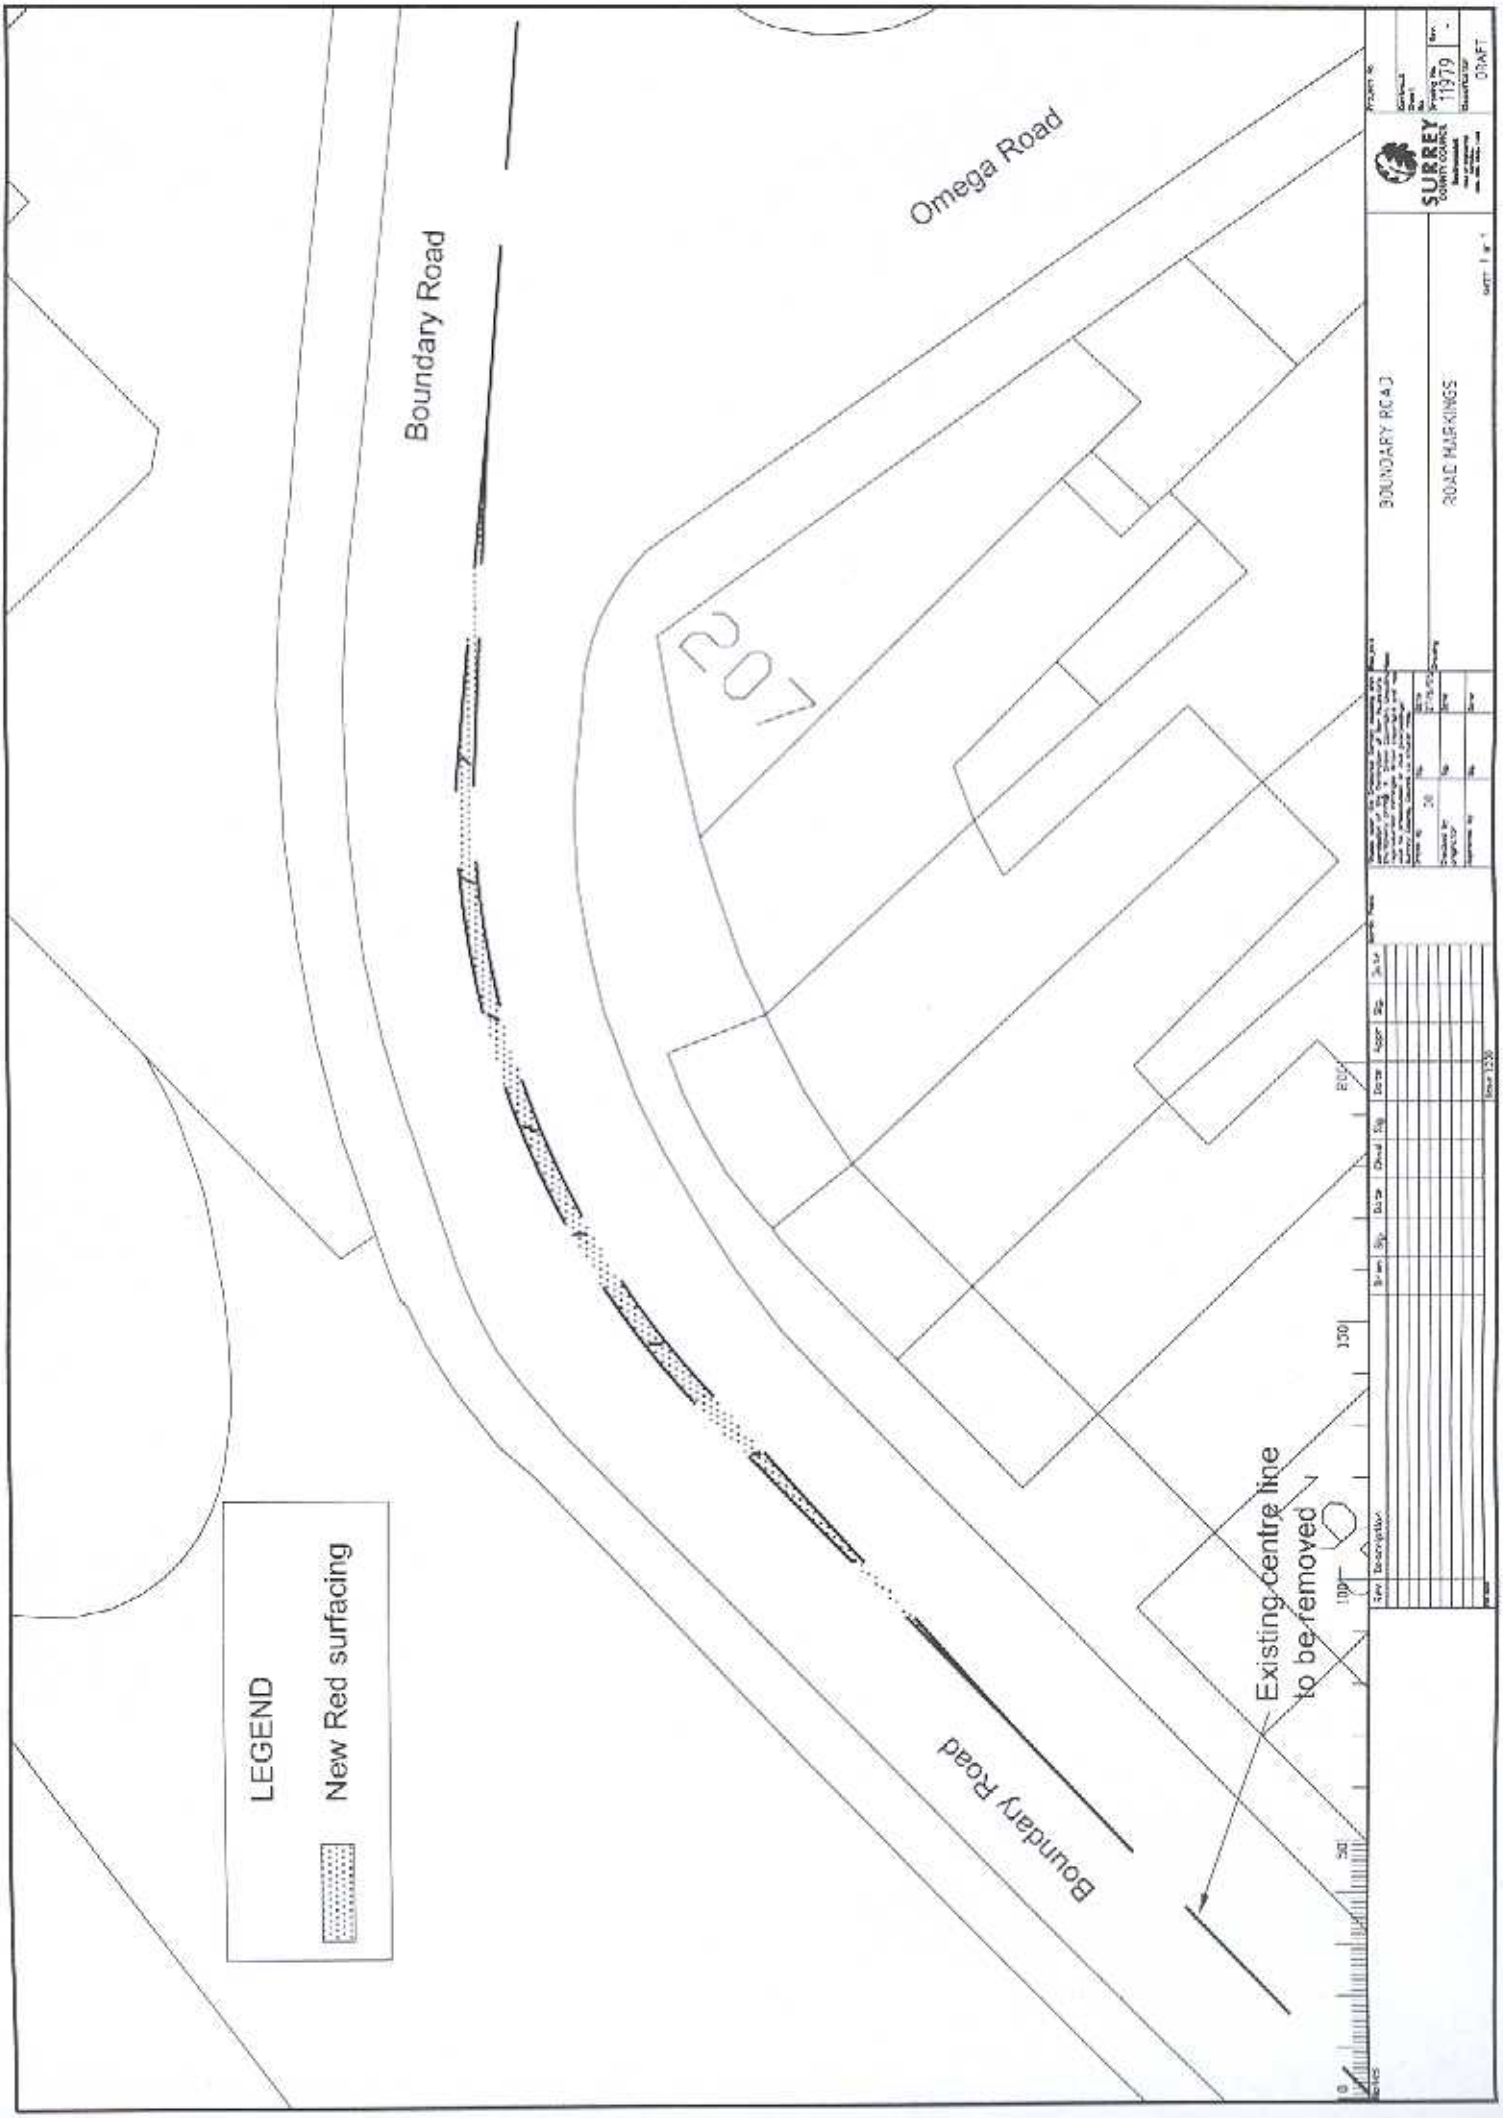
Omega Road
Boundary Road
207
Boundary Road
Existing centre line
to be removed
LEGEND
New Red surfacing
SURREY
BOUNDARY ROAD
ROAD MARKINGS
DRAFT