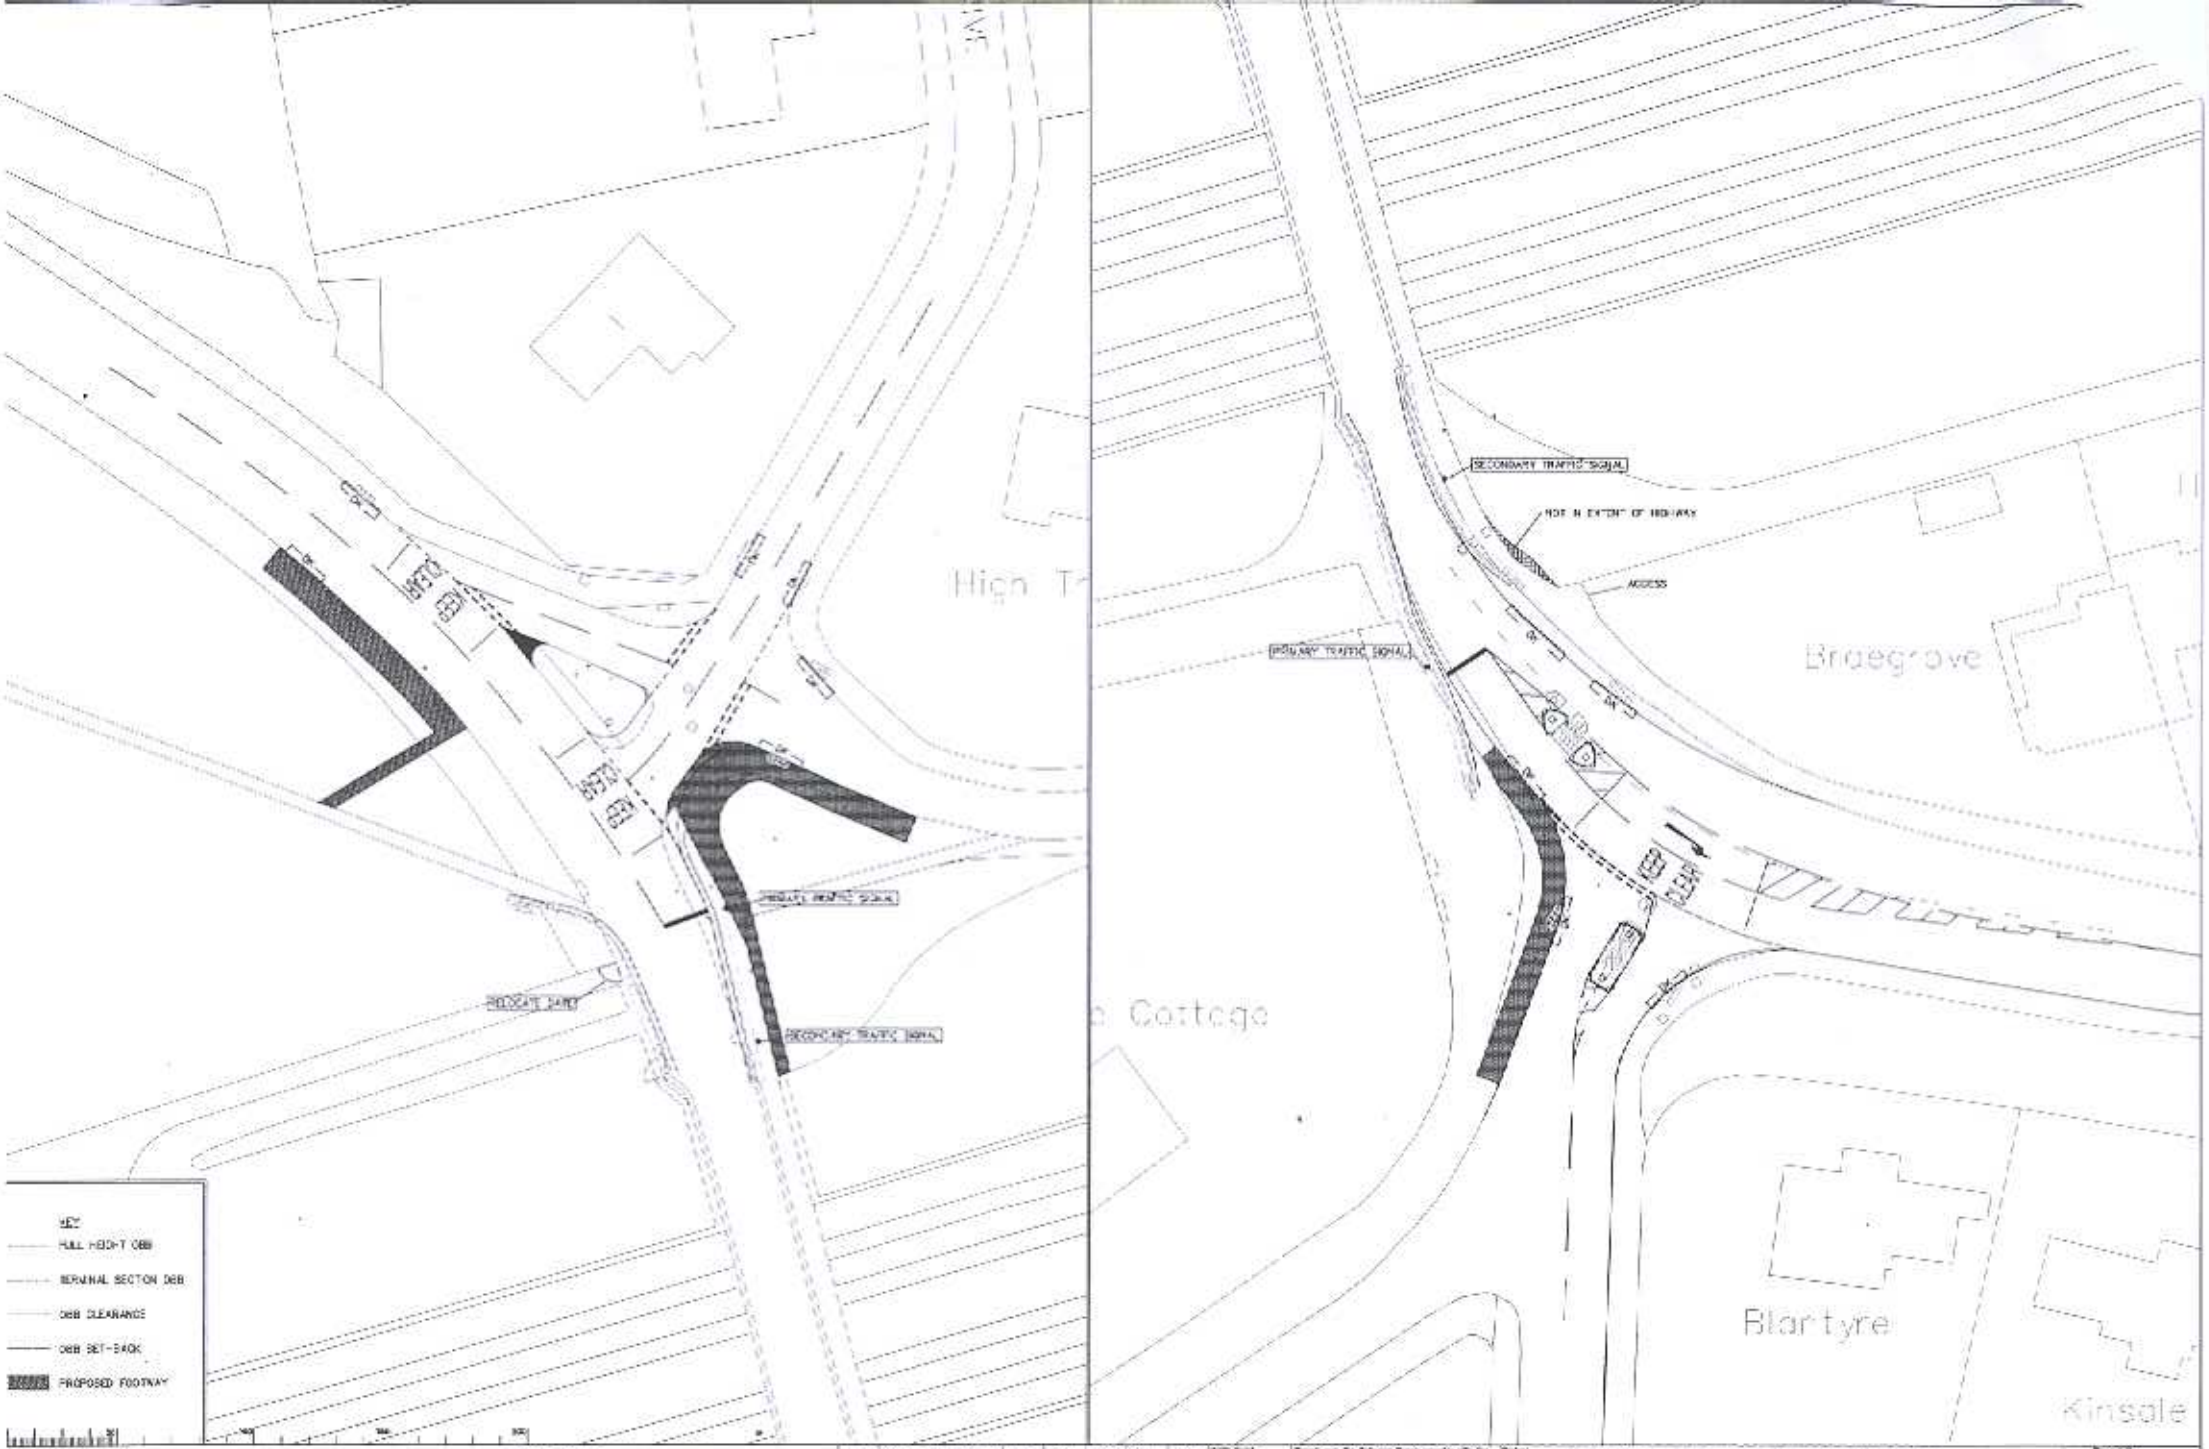

Rev.	Description	Drwn	Sig.	Date	Chkd	Sig.	Date	Appr	Sig	Date
A	REVISED BARRIER AND KERB ALIGNMENT	AE	AE	08/08/05	AE	AE	08/08/05	NEW	NEW	08/08/05
B	REVISED BARRIER ALIGNMENT	AE	AE	08/08/05	AE	AE	08/08/05	NEW	NEW	08/08/05

North Point

Project: ROAD OVER RAIL, VEHICLE INCURSION MITIGATION
ST JOHNS HILL BRIDGE, ST. JOHNS

Drawing: OPTION 2 OPEN BOX BEAM

SURREY COUNTY COUNCIL

Project No. 3385

Drawing No. 3386-318 Rev. B