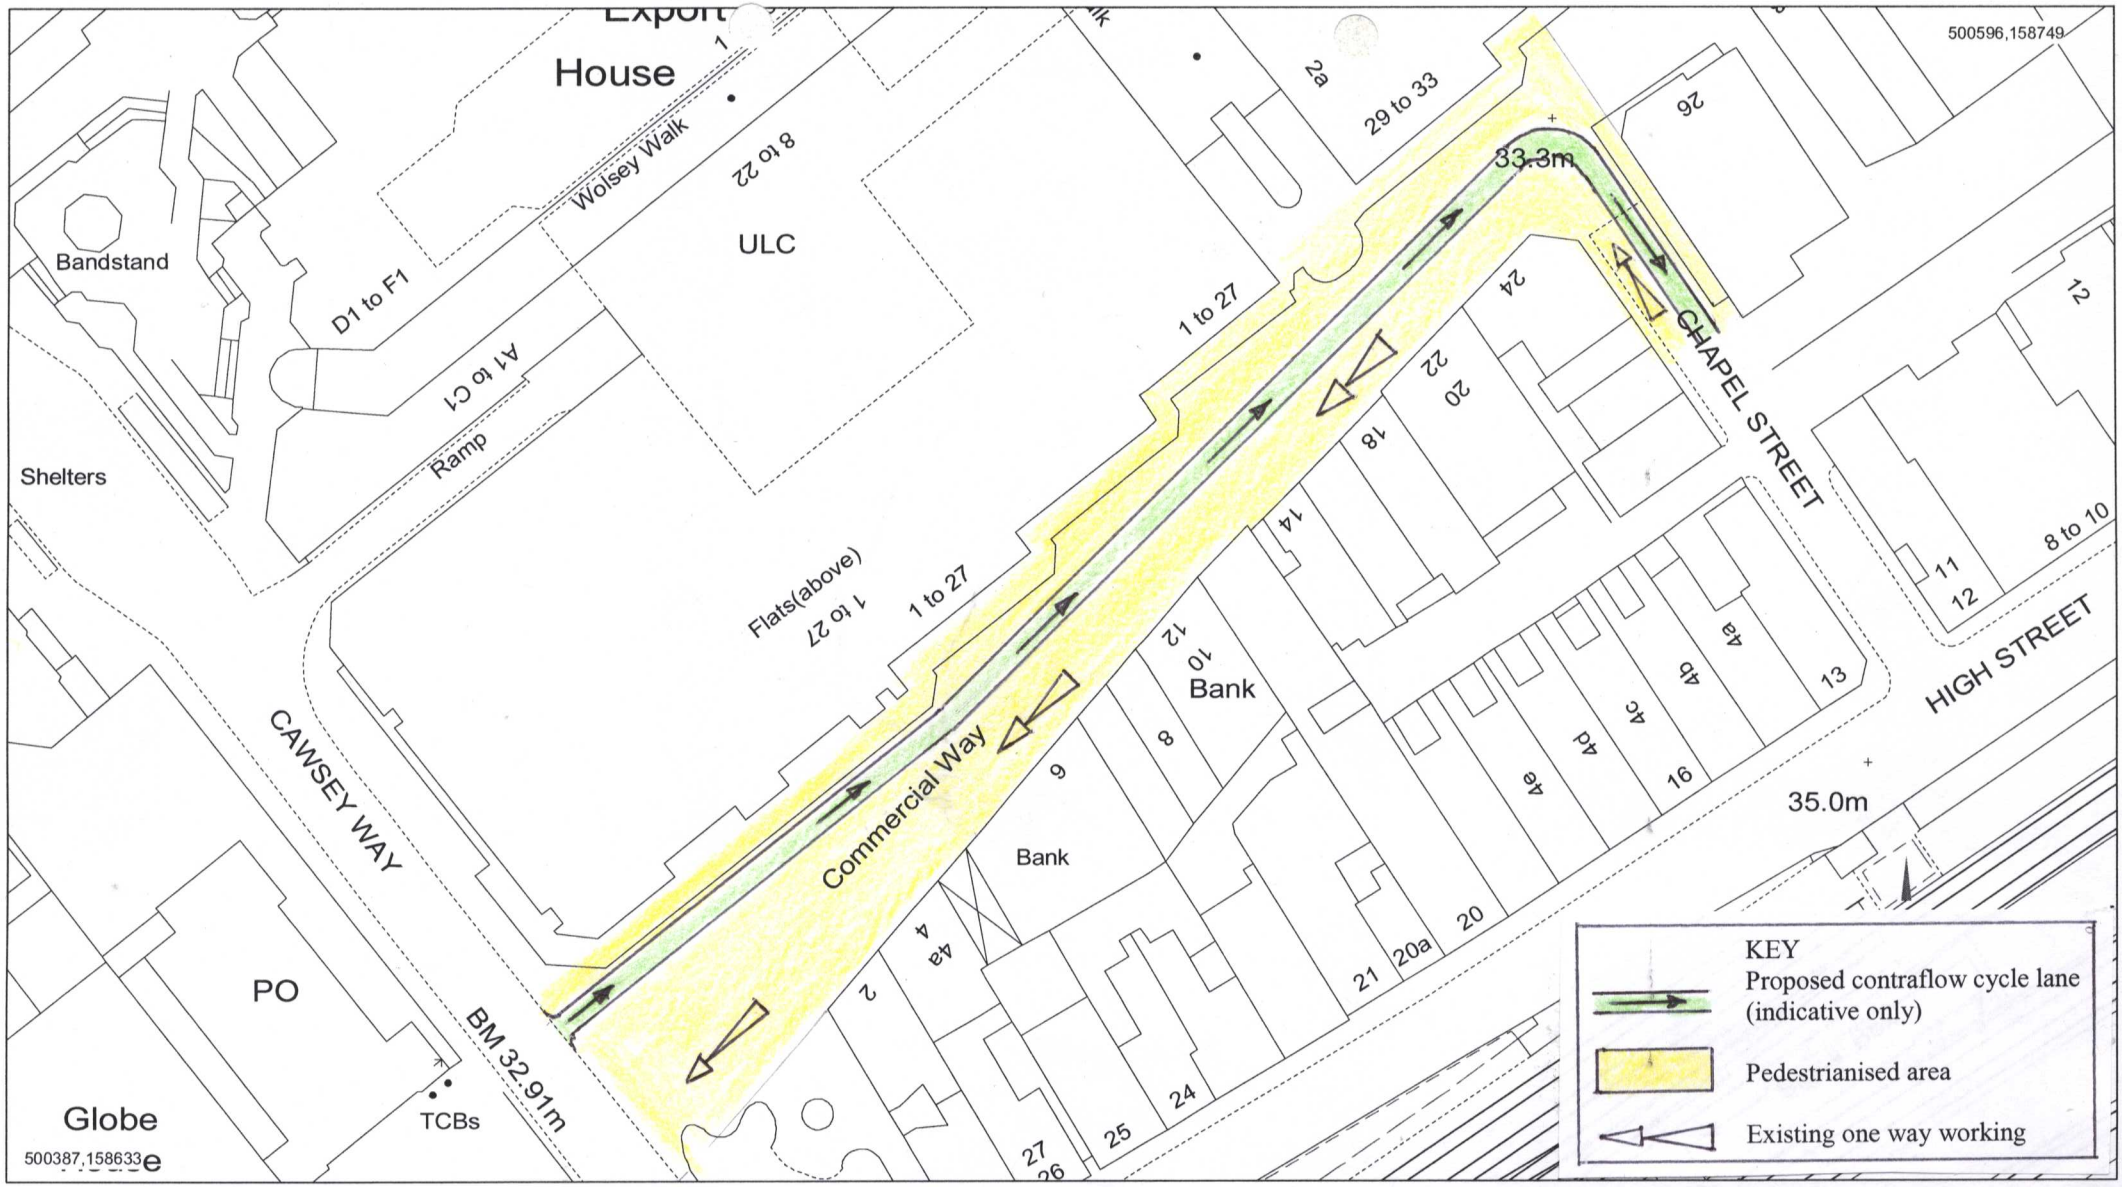

Commercial Way and Chapel Street, Woking - proposed cycle access arrangements

GRID NORTH

Date: 20/11/2008

Printed by: JM

Drawing No.: 12752

Scale 1:750

© Crown Copyright Licence No. 100019613, Surrey County Council, 2006. Except A-Z mapping © Copyright of the Publishers Geographers' A-Z Map Company Ltd.

SURREY COUNTY COUNCIL Environment

ANNEX B