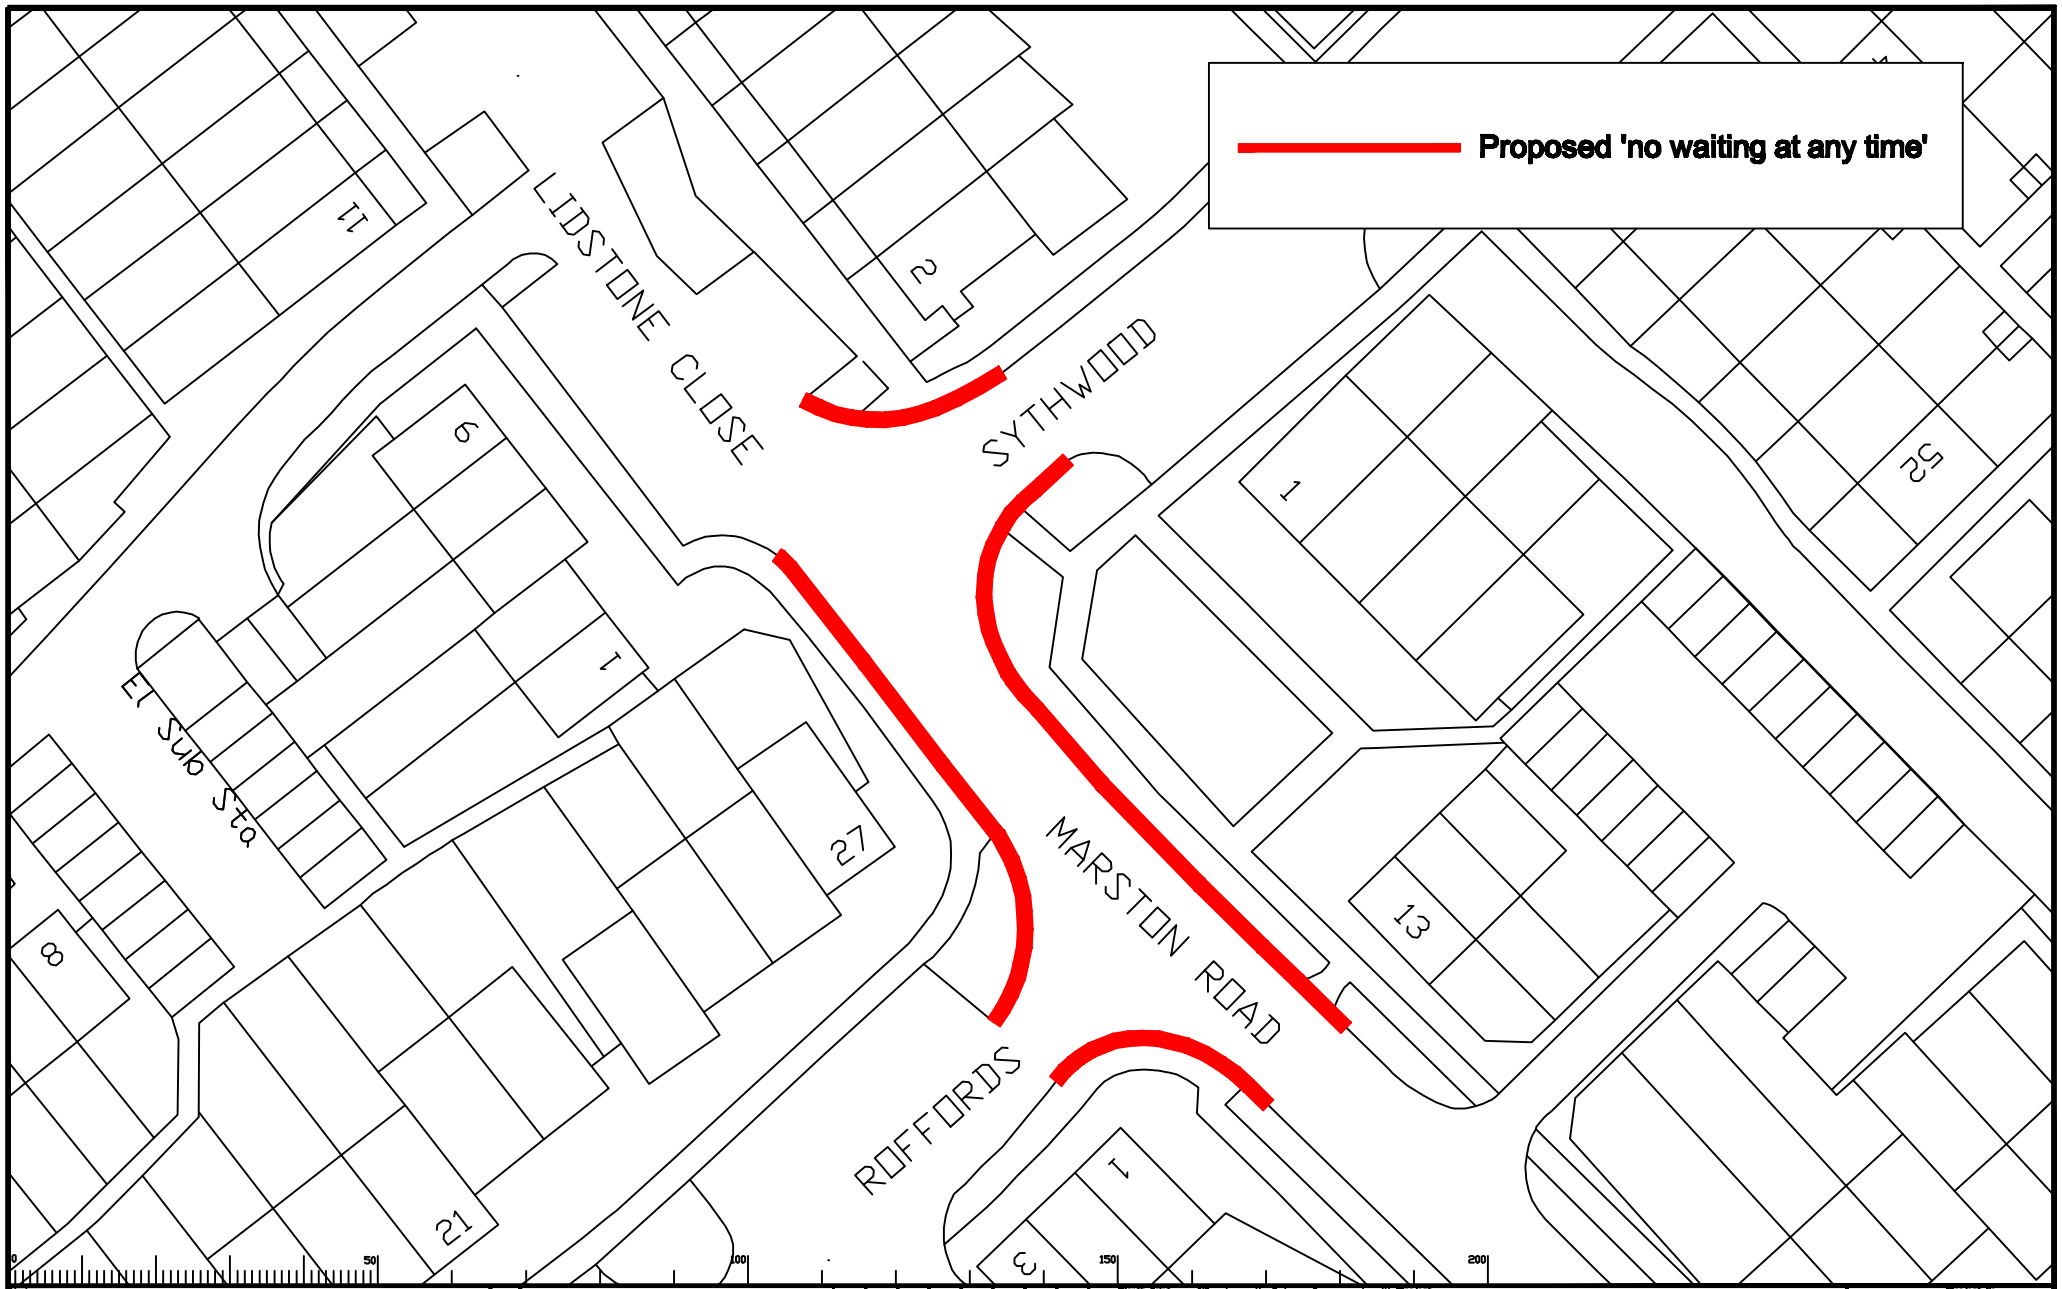

Notes

Scale 1:500

Rev.	Description	Drwn	Sig.	Date	Chkd	Sig.	Date	Appr	Sig.	Date

Scale 1:500

North Point

"Based upon the Ordnance Survey mapping with permission of the Controller of Her Majesty's Stationery Office © Crown copyright. Unauthorised reproduction infringes Crown copyright and may lead to prosecution or civil proceedings" Surrey County Council LA 076878 1996.

Drawn by	JAR	Sig. JAR	Date 01/2010
Checked by originator	RH	Sig. RH	Date 01/2010
Approved by	RB	Sig. RB	Date 01/2010

Project

WOKING LOCAL COMMITTEE
3 FEBRUARY 2010

Drawing

MARSTON ROAD J/W SYTHWOOD & ROFFORDS
WOKING - GOLDSWORTH PARK

SHEET 1 OF 1

SURREY COUNTY COUNCIL
Sustainable Development
Head of Transportation
Bury Lane
Guildford GU1 3BB Tel: 0300 200 1003

Project No. 3282
Contract No.
Sheet No.
Drawing No. WK0210/10
Rev. -
Classification PRESENTATION