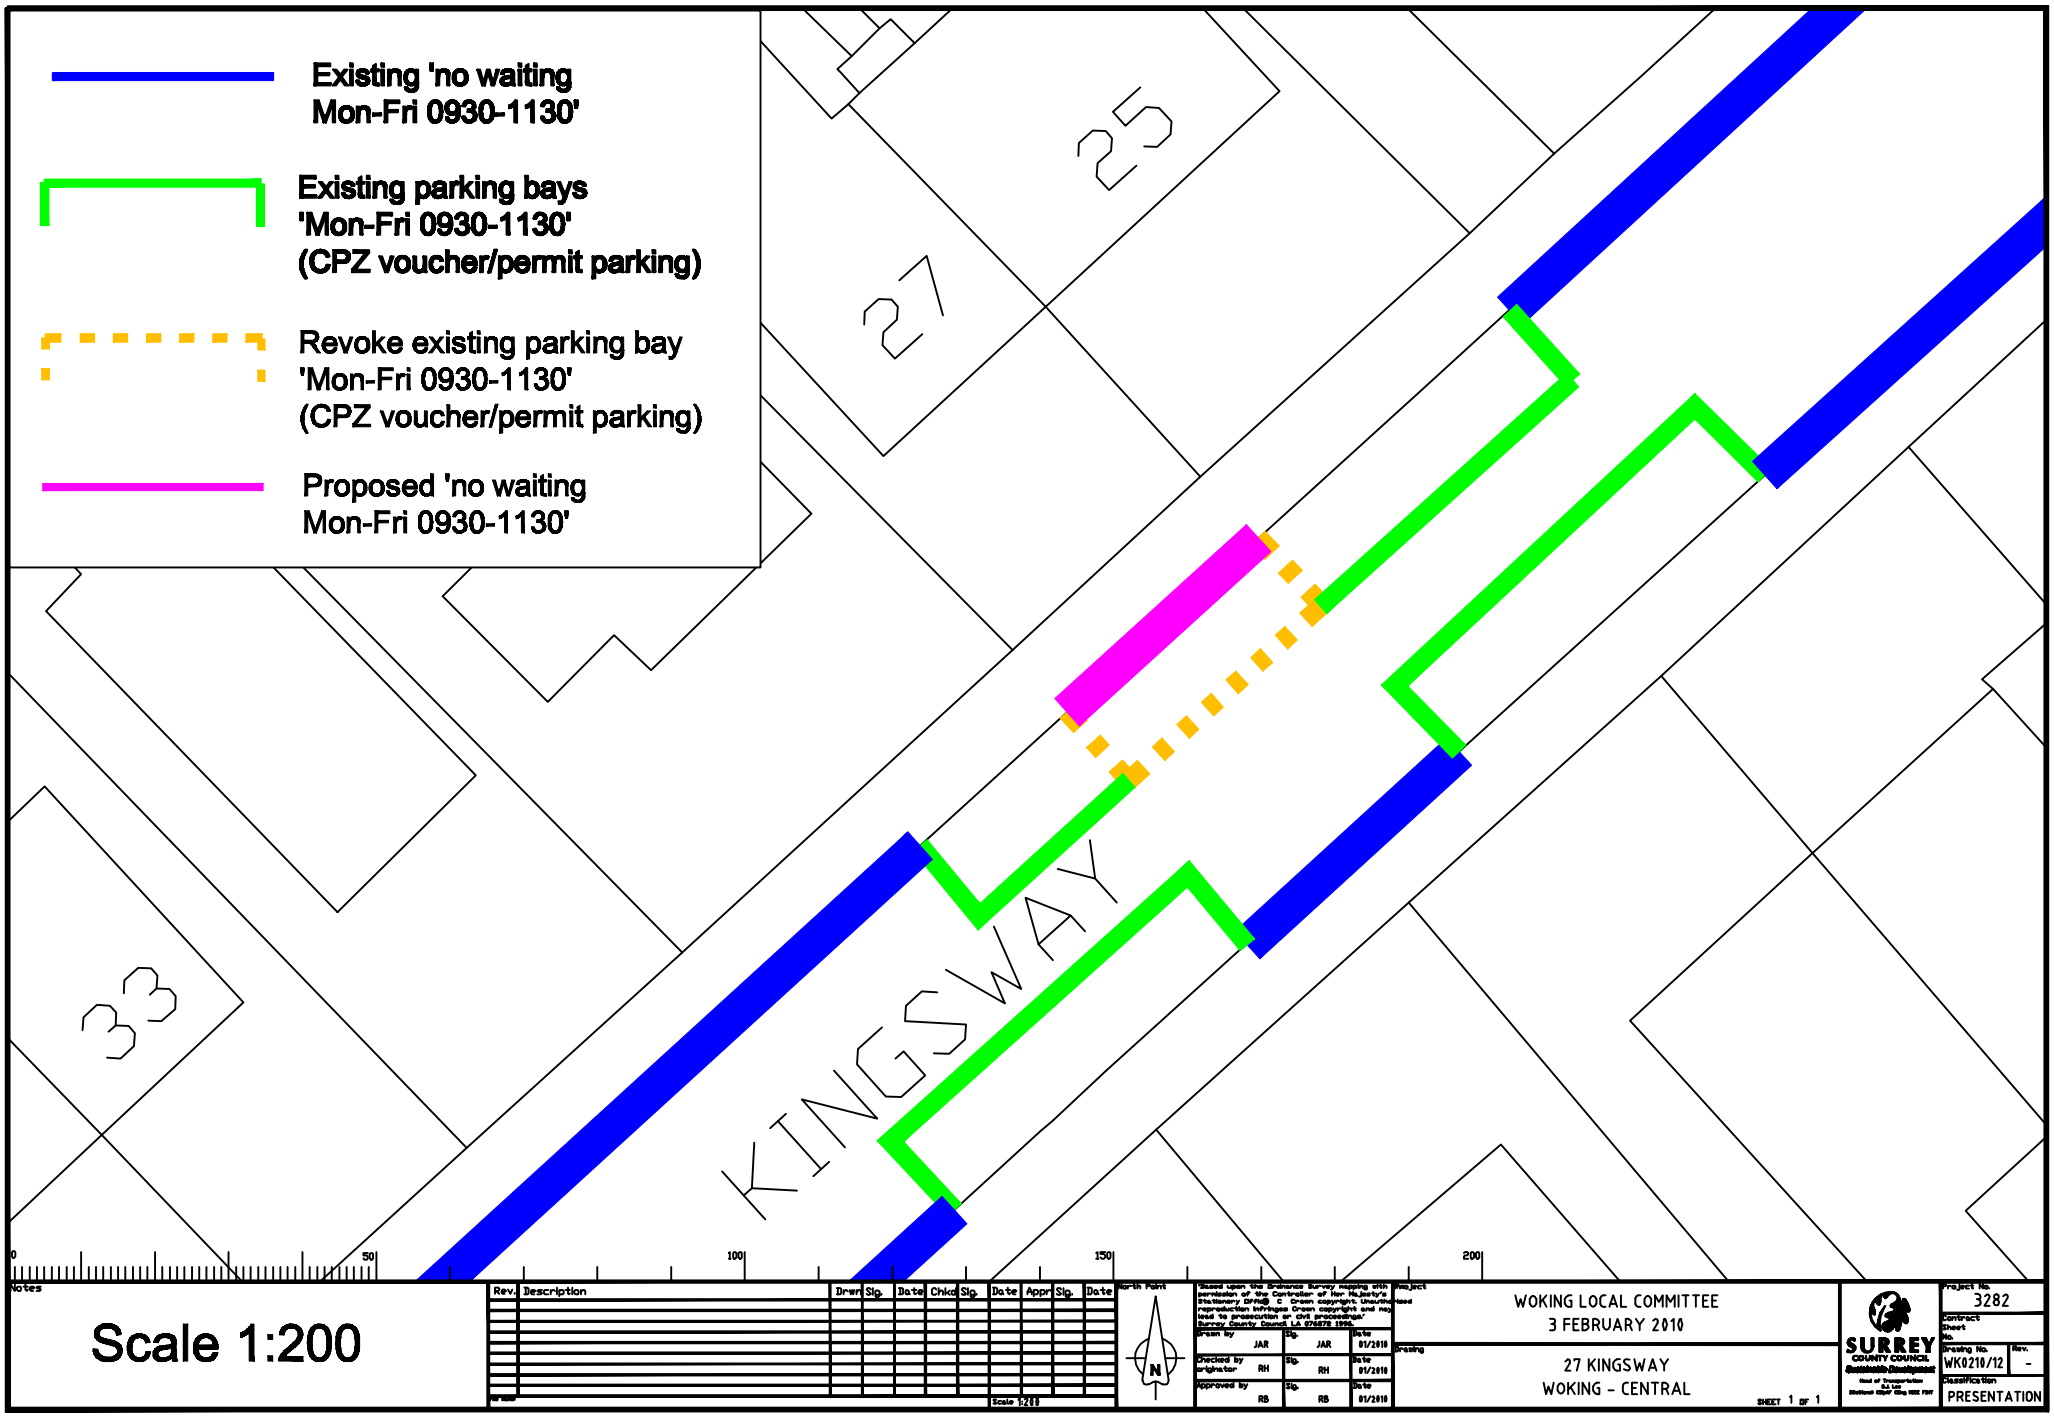

Notes

Scale 1:200

Rev.	Description	Drwn	Sig.	Date	Chkd	Sig.	Date	Appr	Sig.	Date

North Point

Drawn by	JAR	Sig. JAR	Date 01/2010
Checked by Originator	RH	Sig. RH	Date 01/2010
Approved by	RB	Sig. RB	Date 01/2010

WOKING LOCAL COMMITTEE
3 FEBRUARY 2010

27 KINGSWAY
WOKING - CENTRAL

SHEET 1 OF 1

SURREY COUNTY COUNCIL

Project No.	3282
Contract sheet No.	
Drawing No.	WK0210/12
Rev.	-
Classification	PRESENTATION