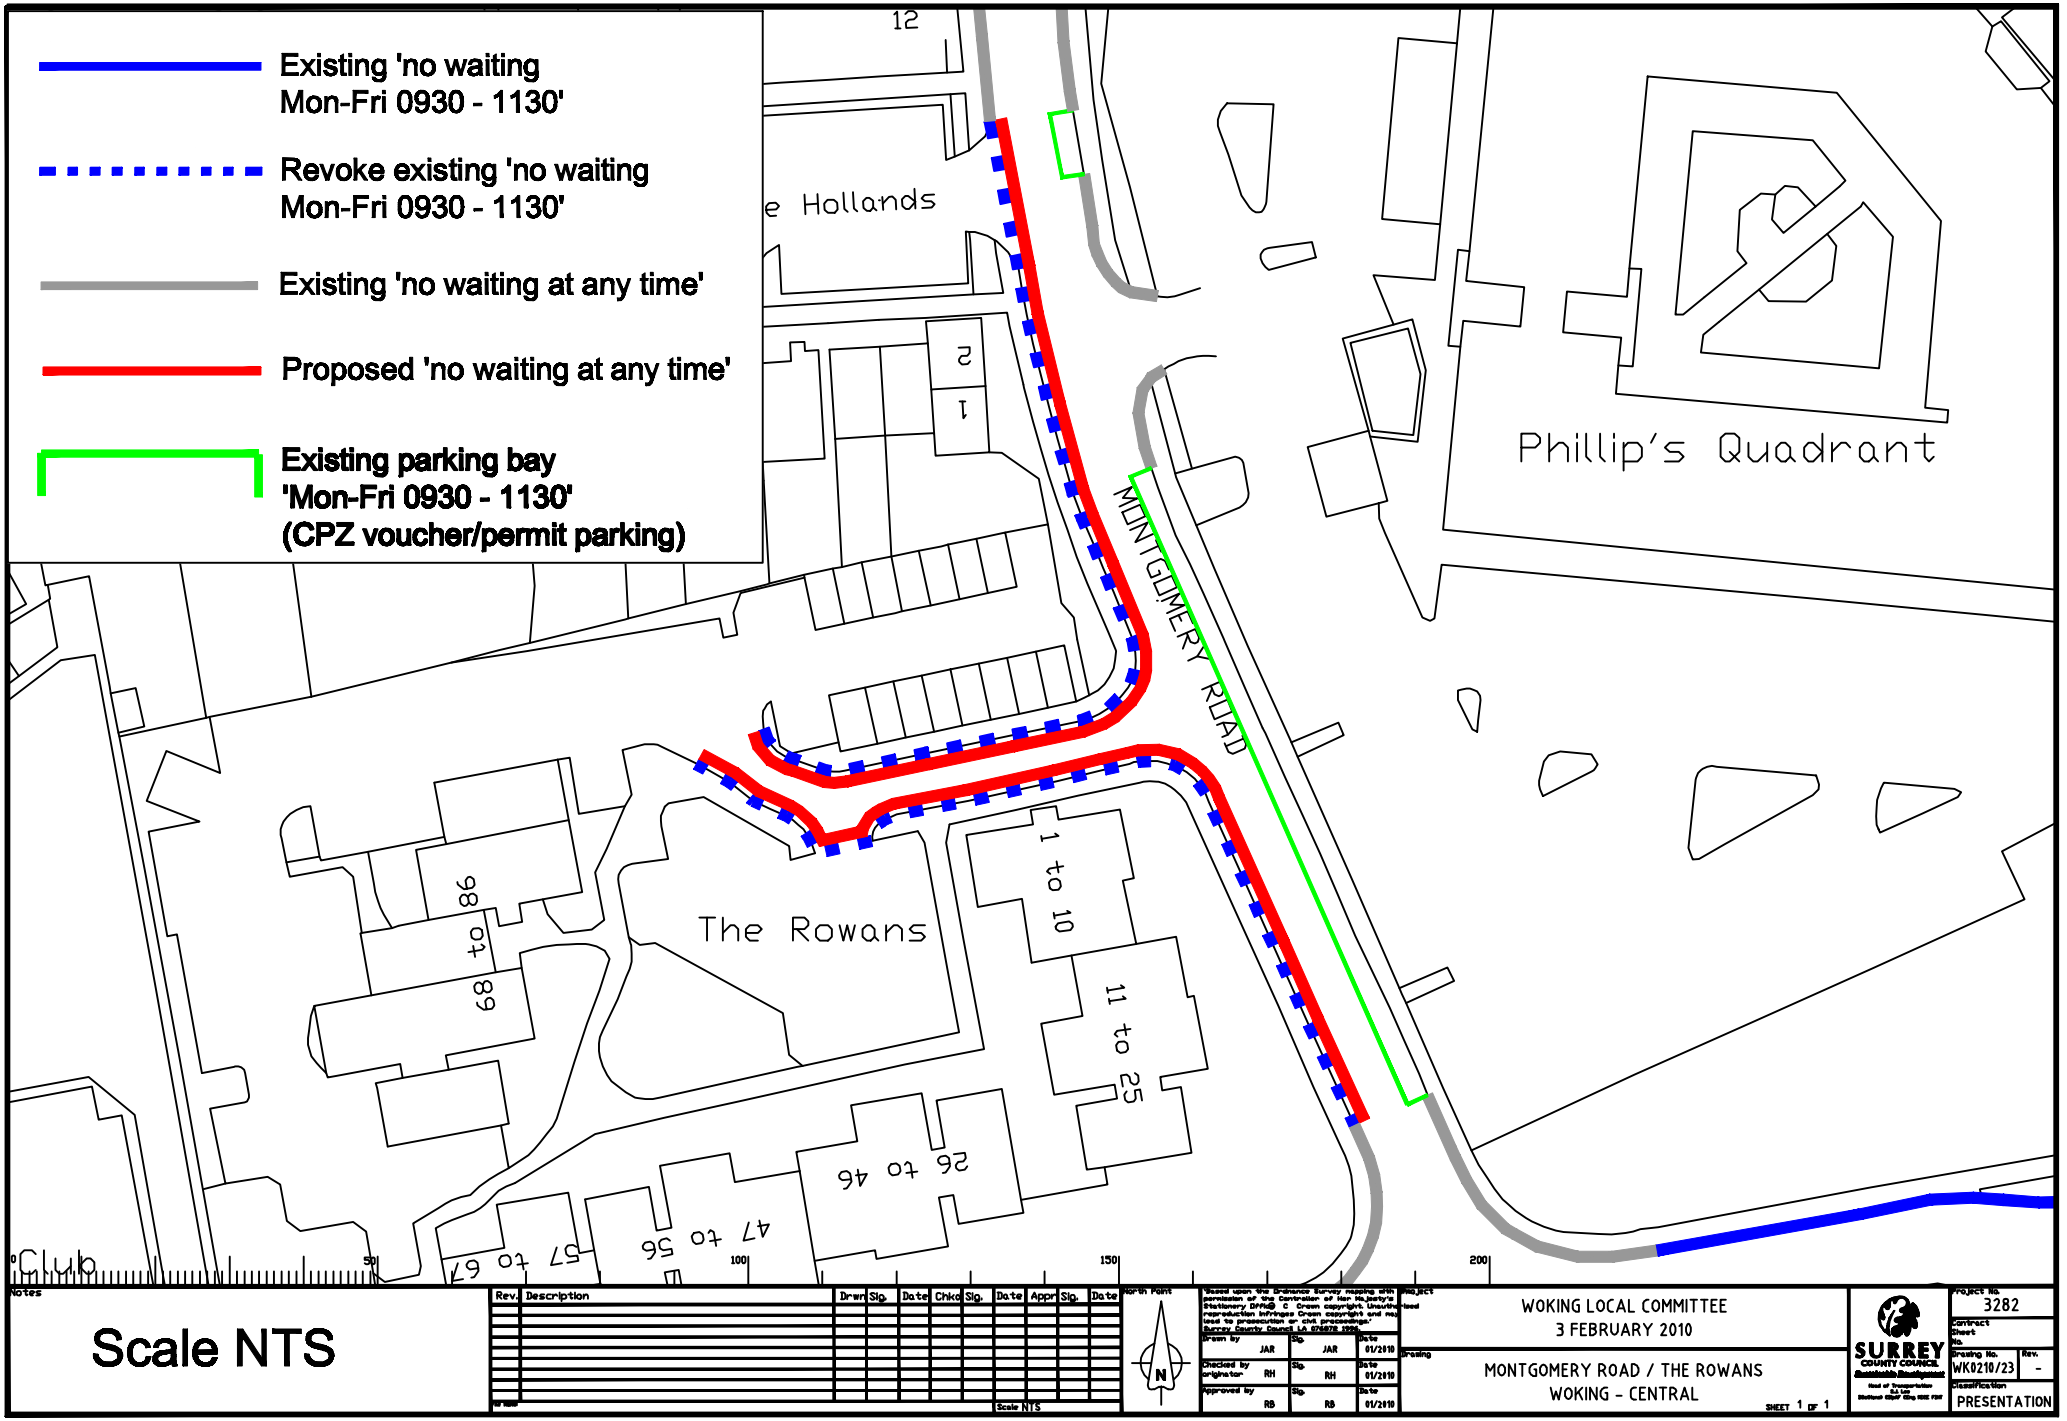

Scale NTS

Rev.	Description	Drwn	Sig.	Date	Chkd	Sig.	Date	Appr	Sig.	Date

North Point

Drawn by JAR Sig. JAR Date 01/2010
Checked by originator RH Sig. RH Date 01/2010
Approved by RB Sig. RB Date 01/2010

WOKING LOCAL COMMITTEE
3 FEBRUARY 2010

MONTGOMERY ROAD / THE ROWANS
WOKING - CENTRAL

SHEET 1 OF 1

SURREY COUNTY COUNCIL

Project No. 3282
Contract
Sheet
No.
Drawing No. WK0210/23
Rev. -
Classification PRESENTATION