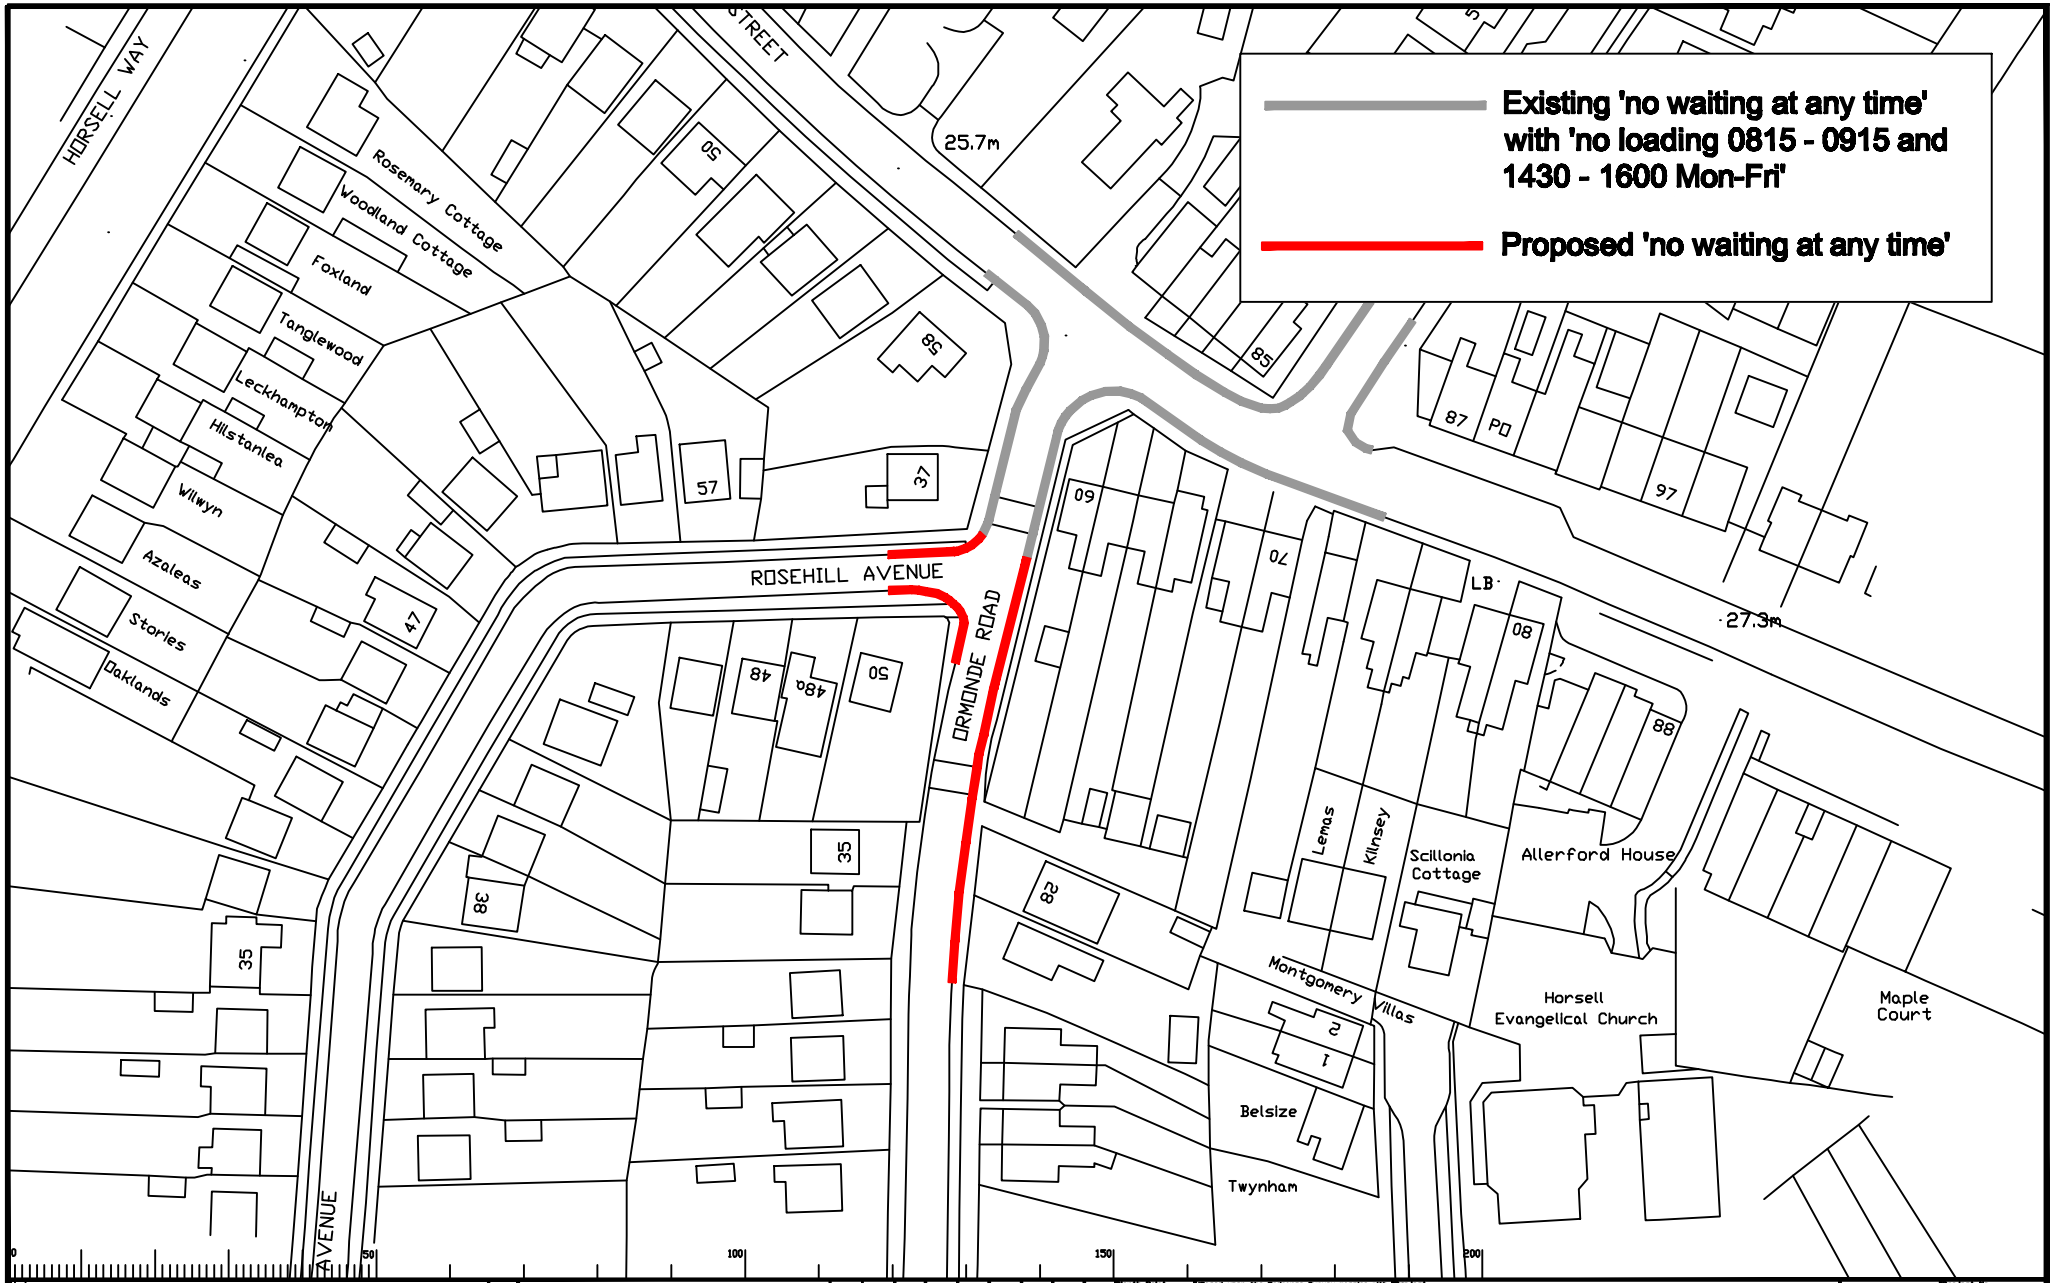

Notes

Scale 1:1000

Rev.	Description	Drwn	Sig.	Date	Chkd	Sig.	Date	Appr	Sig.	Date

Scale 1:1000

North Point

Based upon the Ordnance Survey mapping with permission of the Controller of Her Majesty's Stationery Office © Crown copyright. Unauthorised reproduction infringes Crown copyright and may lead to prosecution or civil proceedings. Surrey County Council LA 076472 1996.

Drawn by	JAR	Sig. JAR	Date 01/2010
Checked by originator	RH	Sig. RH	Date 01/2010
Approved by	RB	Sig. RB	Date 01/2010

Project

Road

WOKING LOCAL COMMITTEE
3 FEBRUARY 2010

Drawing

ORMONDE ROAD J/W ROSEHILL AVENUE
WOKING - HORSELL

SHEET 1 OF 1

SURREY COUNTY COUNCIL
Sustainable Development
Head of Transportation
Kevin Ash
Strategic Director Tony Ross FCIT

Project No. 3282

Contract Sheet No.

Drawing No. WK0210/31

Rev. -

Classification PRESENTATION