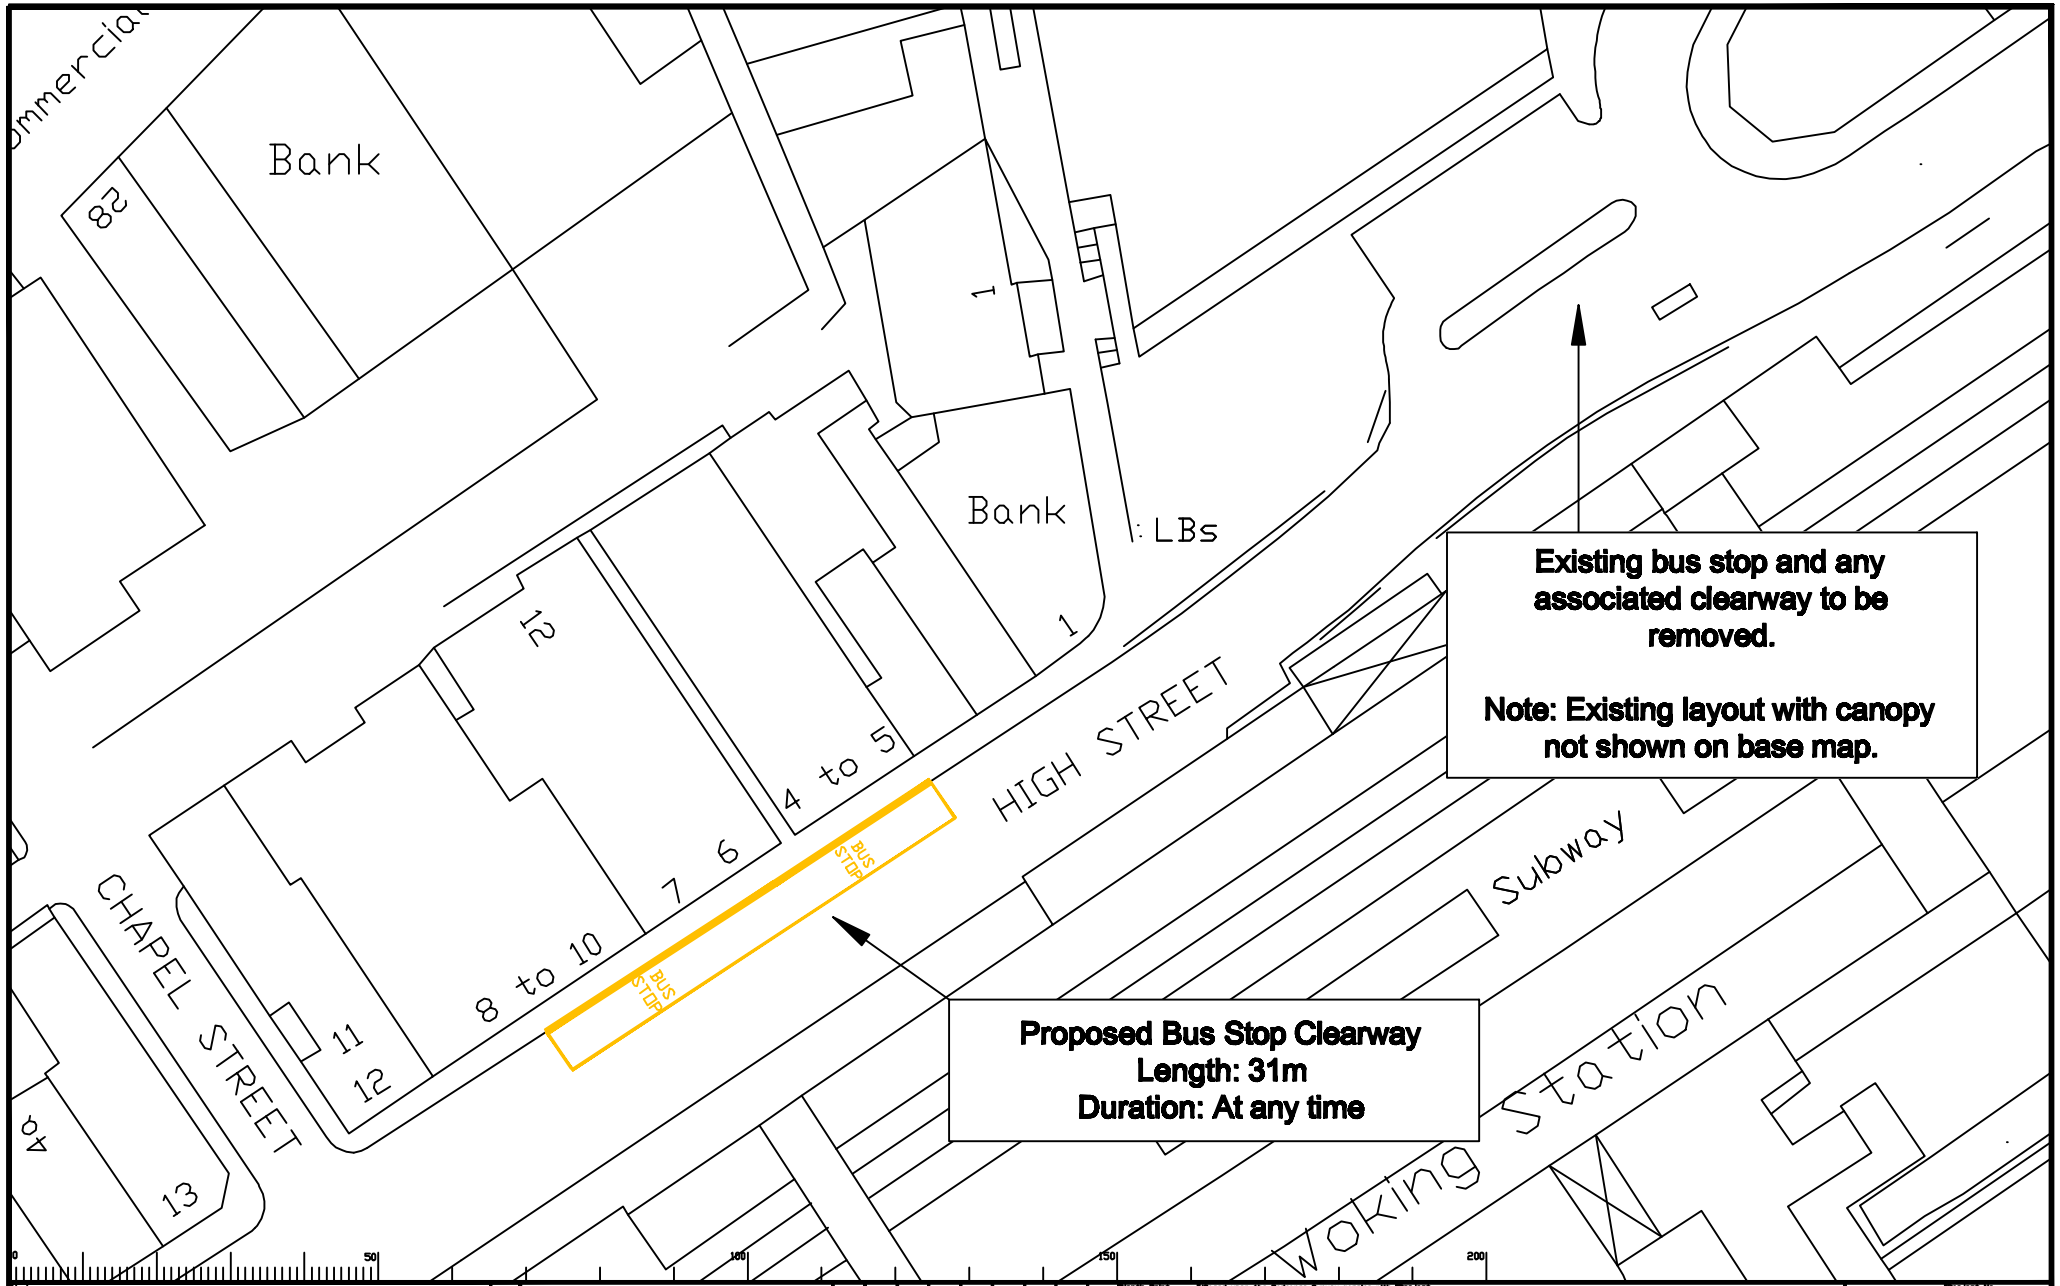

Notes

Scale 1:500

Rev.	Description	Drwn	Sig.	Date	Chkd	Sig.	Date	Appr	Sig.	Date

Scale 1:500

North Point

"Based upon the Ordnance Survey mapping with permission of the Controller of Her Majesty's Stationery Office © Crown copyright. Unauthorised reproduction infringes Crown copyright and may lead to prosecution or civil proceedings." Surrey County Council LA 076872 1996

Drawn by	JAR	Sig. JAR	Date 01/2010
Checked by originator	RH	Sig. RH	Date 01/2010
Approved by	RB	Sig. RB	Date 01/2010

Project

WOKING LOCAL COMMITTEE
3 FEBRUARY 2010

Drawing

HIGH STREET
WOKING - CENTRAL

SHEET 1 OF 1

SURREY COUNTY COUNCIL
Sustainable Development
Head of Transportation
Kevin Lewis
Dipl.Eng. MICE FIHT

Project No. 3282
Contract
Sheet No.
Drawing No. WK0210/36
Rev. -
Classification PRESENTATION