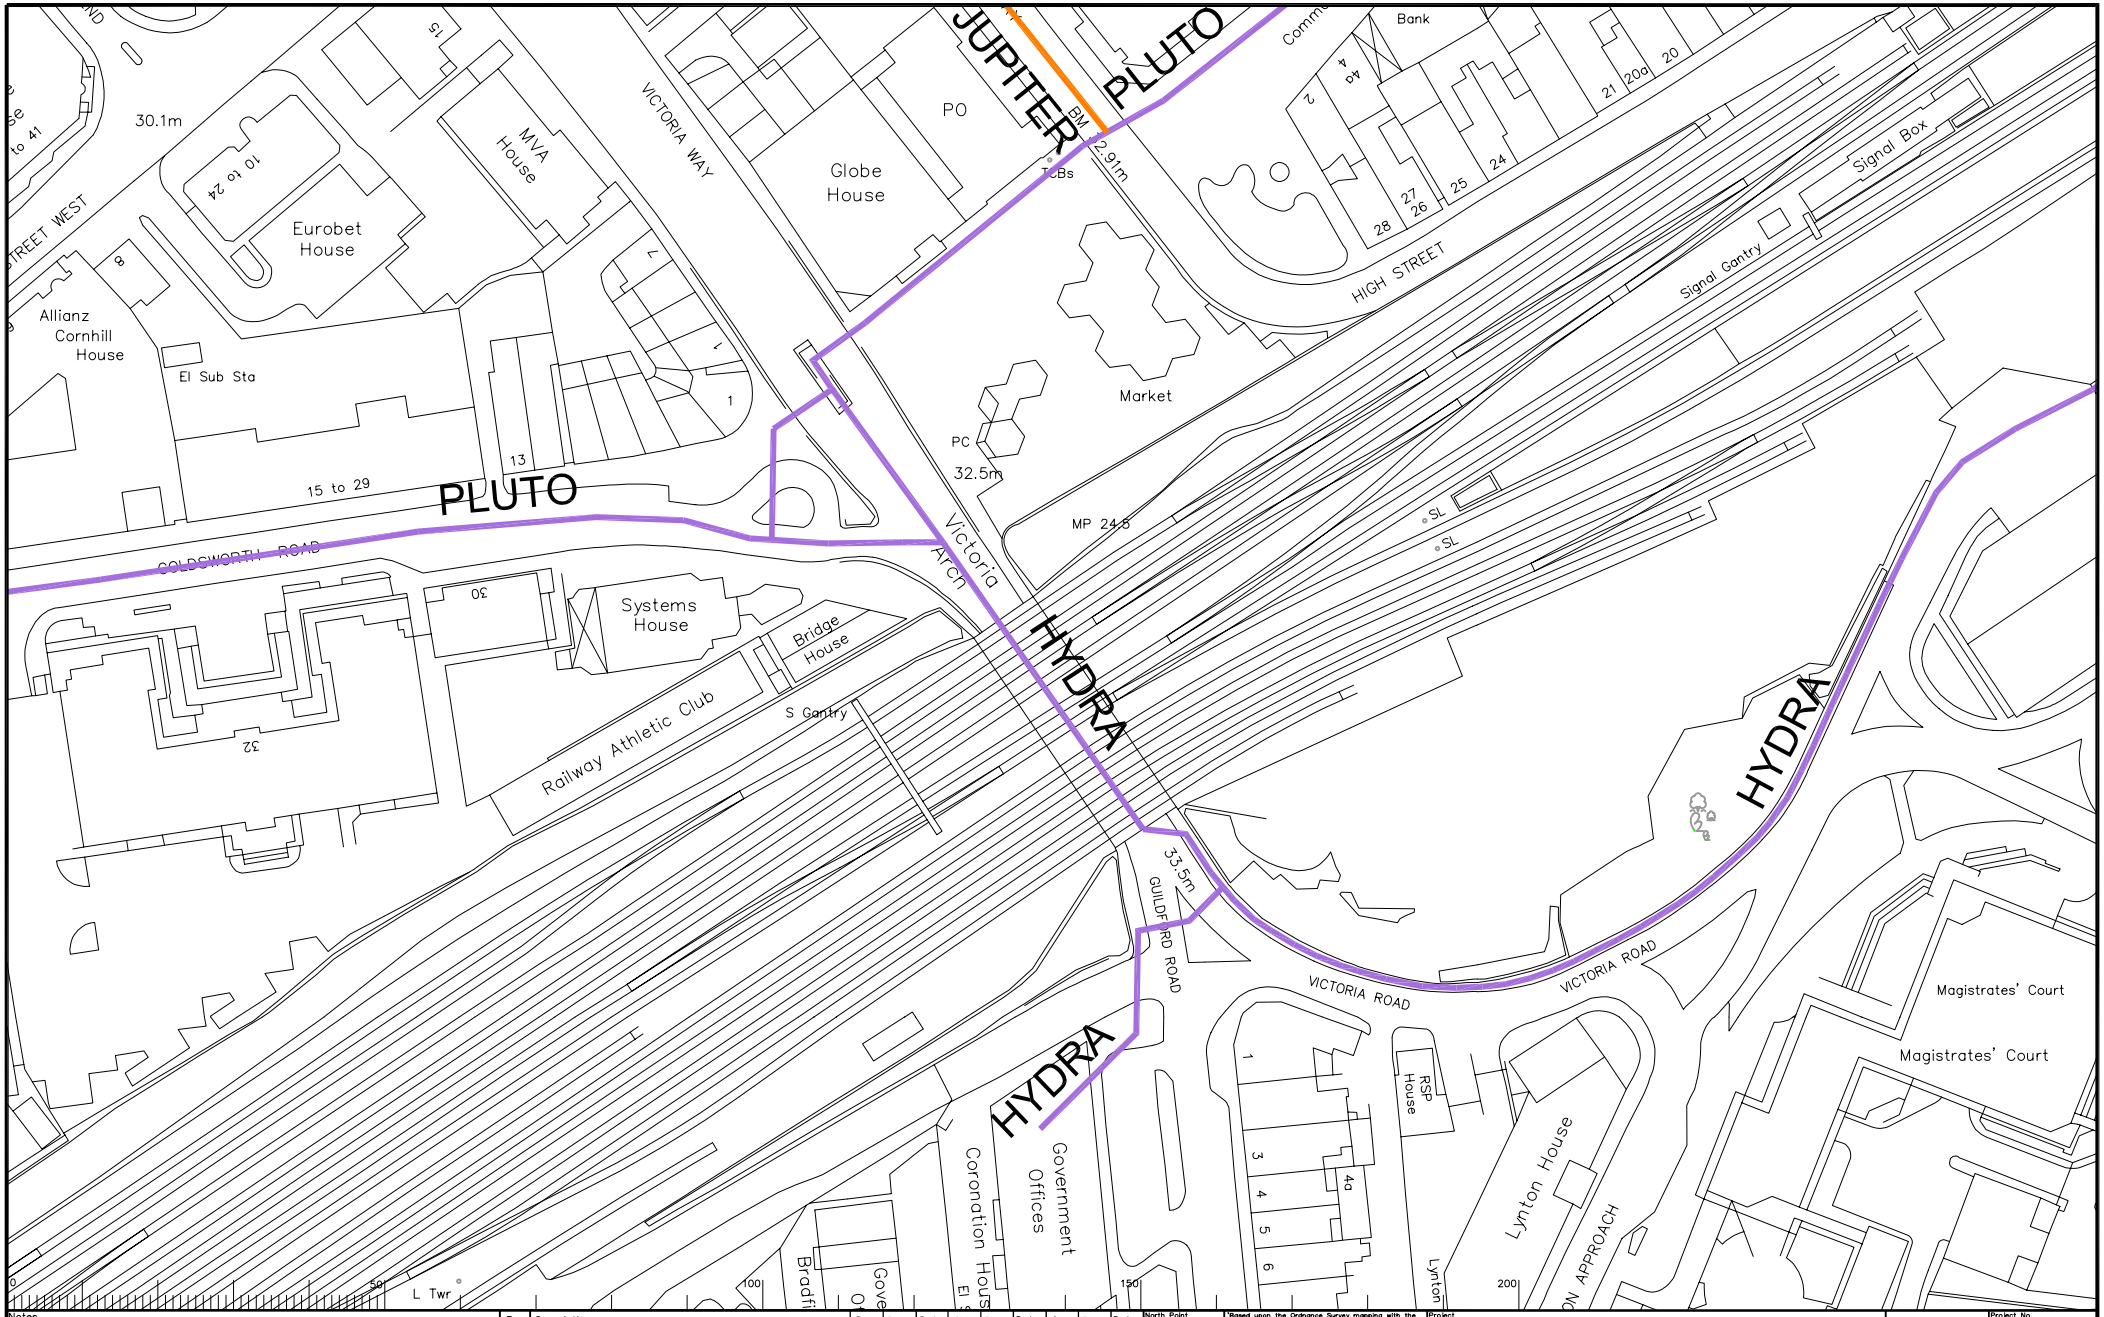

Notes

Rev.	Description	Drwn	Sig.	Date	Chkd	Sig.	Date	Appr	Sig.	Date

File Name: S:\Project-current\Woking cycling town\Design\09 Drawings\Current\Cycle routes - Aug 2010.dwg

Scale 1:1250

North Point

"Based upon the Ordnance Survey mapping with the permission of the Controller of Her Majesty's Stationery Office © Crown copyright. Unauthorised reproduction infringes Crown copyright and may lead to prosecution or civil proceedings." Surrey County Council LA 076872 1996.

Drawn by	CB	Sig. CB	Date 23/08/10
Checked by originator	JM	Sig. JM	Date 23/08/10
Approved by	PF	Sig. PF	Date 23/08/10

Project: WOKING CYCLE TOWN

Drawing: ANNEX B
PLANET TRAILS IN THE VICINITY OF VICTORIA ARCH

SHEET 1 OF 1

SURREY COUNTY COUNCIL
Surrey Highways & Transport for Surrey

Project No.
Contract
Sheet No.
Drawing No. Rev. -
Classification PRESENTATION

A4