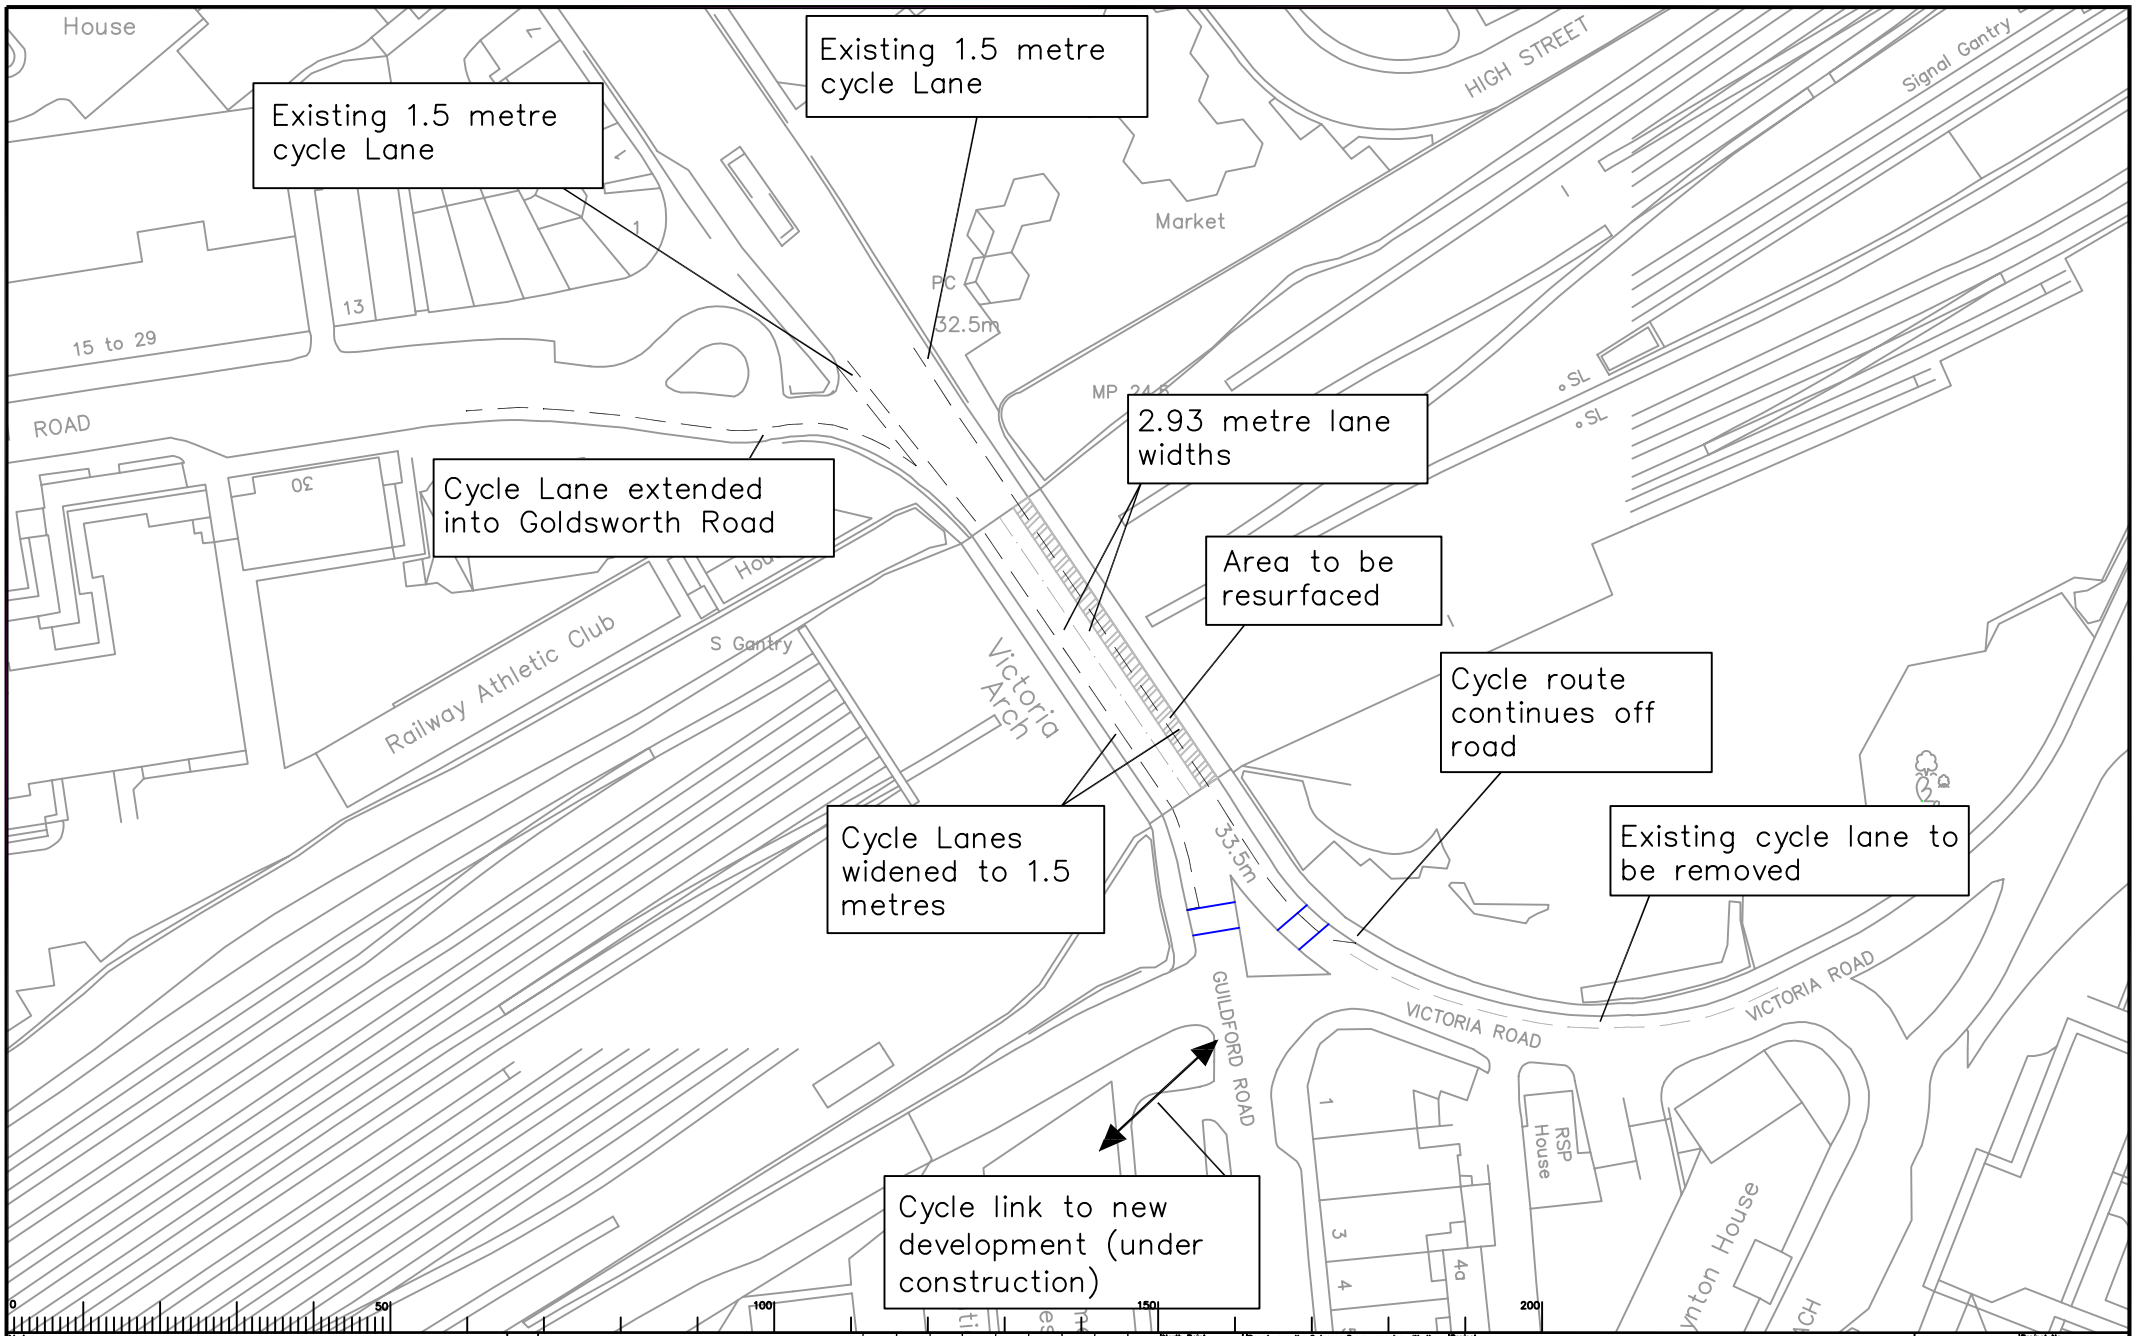

Notes

Rev.	Description	Drwn	Sig.	Date	Chkd	Sig.	Date	Appr	Sig.	Date

North Point

"Based upon the Ordnance Survey mapping with the permission of the Controller of Her Majesty's Stationery Office © Crown copyright. Unauthorised reproduction infringes Crown copyright and may lead to prosecution or civil proceedings." Surrey County Council LA 076972 1998.

Drawn by	Sig.	Date
Checked by originator	Sig.	Date
Approved by	Sig.	Date

Project: VICTORIA ARCH CYCLE LANES

Drawing: GENERAL ARRANGEMENTS

SHEET 1 OF 1

SURREY COUNTY COUNCIL

Project No.
Contract
Sheet No.
Drawing No. -
Rev.
Classification: DRAFT

A4