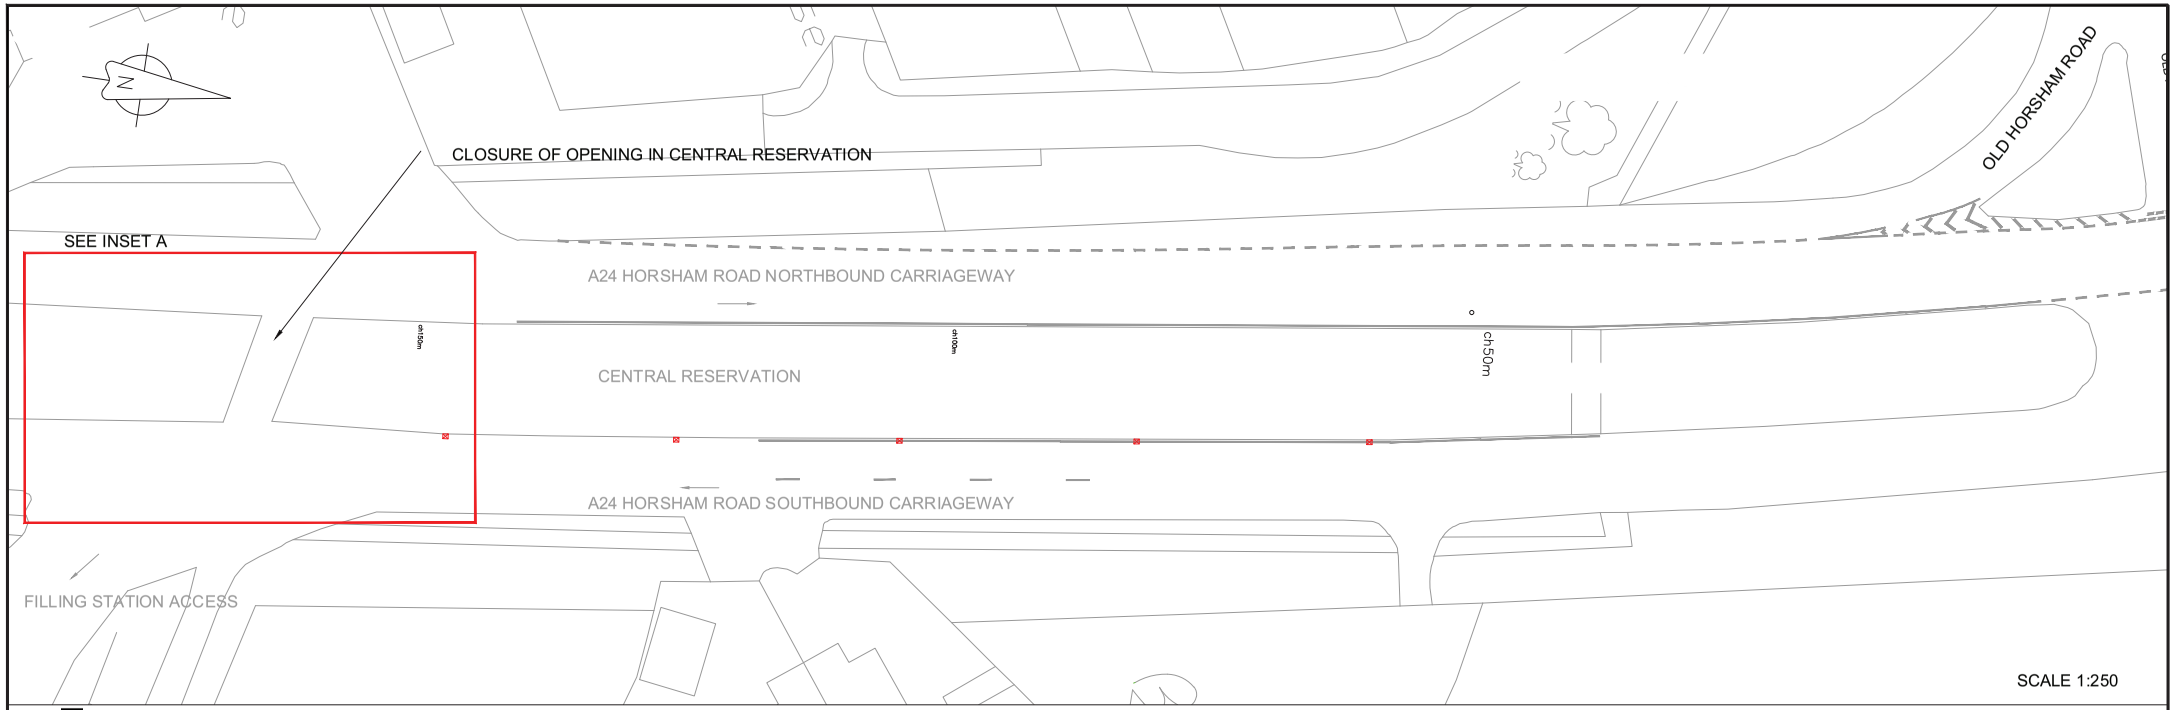

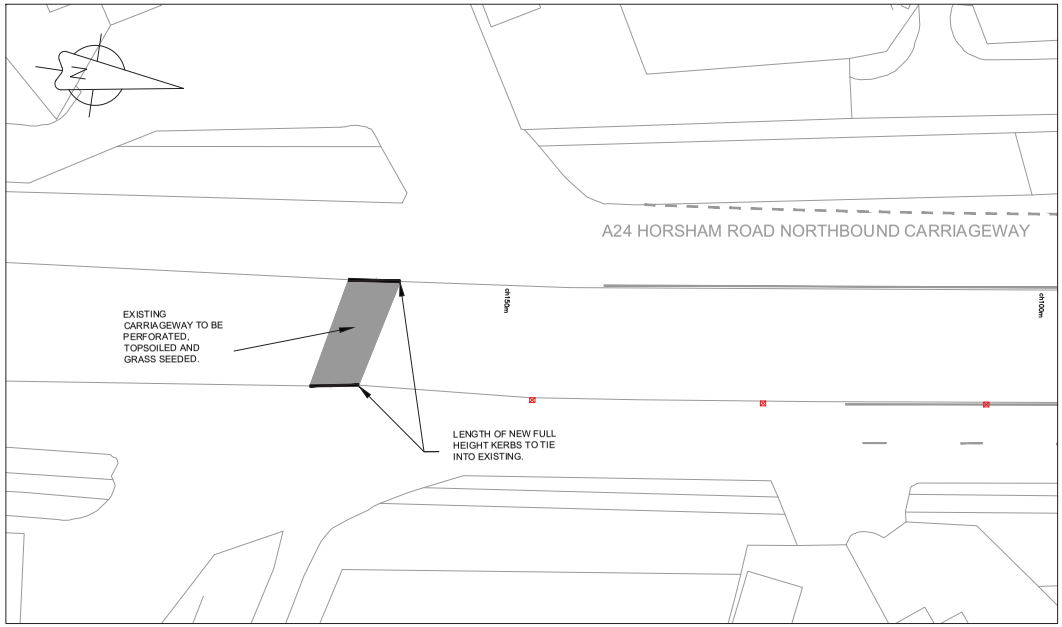

INSET A - Option 4 Closure of opening in central reservation SCALE 1:250

Page 71

ITEM 12

0 50 100 150 200

Notes
1. All dimensions are in metres unless otherwise stated.

1. All dimensions are in metres unless otherwise stated.

Rev.	Description	Drwn	Sig.	Date	Chkd	Sig.	Date	Appr	Sig.	Date

File Name | Scale | North Point

'Based upon the Ordnance Survey mapping with the permission of the Controller of Her Majesty's Stationery Office © Crown copyright. Unauthorised reproduction infringes Crown copyright and may lead to prosecution or civil proceedings.' Surrey County Council LA 076872 2002.

Drawn by	GH	Sig. GH	Date 07/13
Checked by originator	GH	Sig. GH	Date 07/13
Approved by	MA	Sig. MA	Date 08/13

Project: A24 HORSHAM ROAD, BEARE GREEN

Drawing: OPTION 4 - CLOSURE OF CENTRAL RESERVATION OPENING

SHEET 1 OF 1

SURREY COUNTY COUNCIL
Surrey Highways & Transport for Surrey

Project No. PC0274
Contract No.
Sheet No.
Drawing No. 0274-011 Rev. -
Classification DRAFT

A1

This page is intentionally left blank