SHEET 2 - CENTRAL SECTION

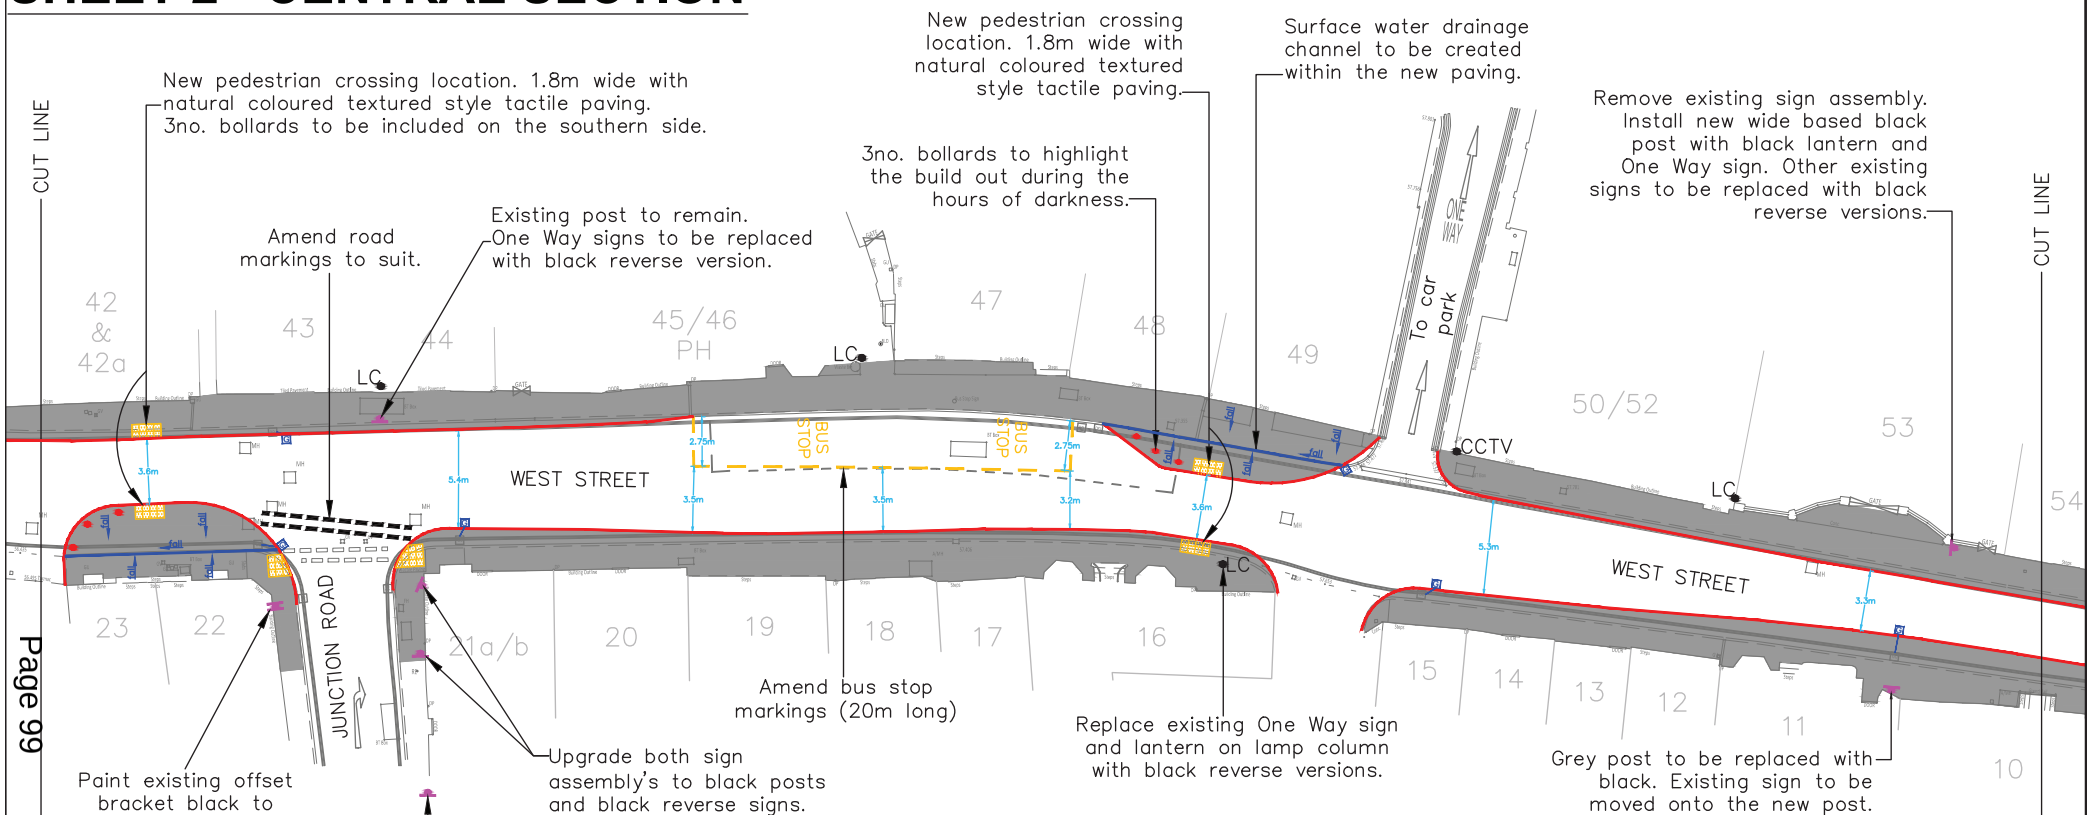

LEGEND

- New kerbline. note – existing kerbs could be taken up and relaid, however some new kerbs will be required (style to be matched as best possible). OR new Silver Grey coloured granite kerbs throughout.
- New granite sett cobble paving.
- New Yorkstone paving.
- Key pedestrian dropped kerb locations with tactile paving.
- Proposed road gully.

***Refer to sheet 4 for the palette of proposed materials.**

NOTES

1) Pedestrian dropped kerbs are to be provided across all side roads and accessways (not shown).

2) New footway widths to be 1.8m wide minimum.

3) Existing on–street parking restrictions are to remain unchanged. (yellow lines not shown).

4) Existing road markings at junctions and into adjacent roads as shown in grey to be refreshed.

5) Street lighting is due to be upgraded with conservation style units during 2014. This is as part of Surrey County Council's on–going lighting programme.

6) Widths shown are proposed.

Notes

Rev.	Description	Drwn	Sig.	Date	Chkd	Sig.	Date	Appr	Sig.	Date
-	-	-	-	-	-	-	-	-	-	-
-	-	-	-	-	-	-	-	-	-	-
File Name: I:\EAP\PC all\Resource Pool\Projects\SE Mole Valley\PC0324 A25 West Street, Dorking\09 Drawings\Current\PC0324__06 Consultation design.dwg

Scale 1:200 AT A2

North Point

"Based upon the Ordnance Survey mapping with the permission of the Controller of Her Majesty's Stationery Office © Crown copyright. Unauthorised reproduction infringes Crown copyright and may lead to prosecution or civil proceedings." Surrey County Council LA 076872 2002.

Drawn by	JPD	Sig. JPD	Date 25.9.13
Checked by originator	AG	Sig. AG	Date 25.9.13
Approved by		Sig.	Date

Project: PEDESTRIAN ENHANCEMENTS WEST STREET DORKING

Drawing: GENERAL ARRANGEMENT (SHEET 2 - CENTRAL SECTION)

SHEET 2 OF 4

SURREY COUNTY COUNCIL

Project No. PC0324

Contract Sheet No.

Drawing No. PC0324_06

Rev.

Classification CONSULTATION

This page is intentionally left blank