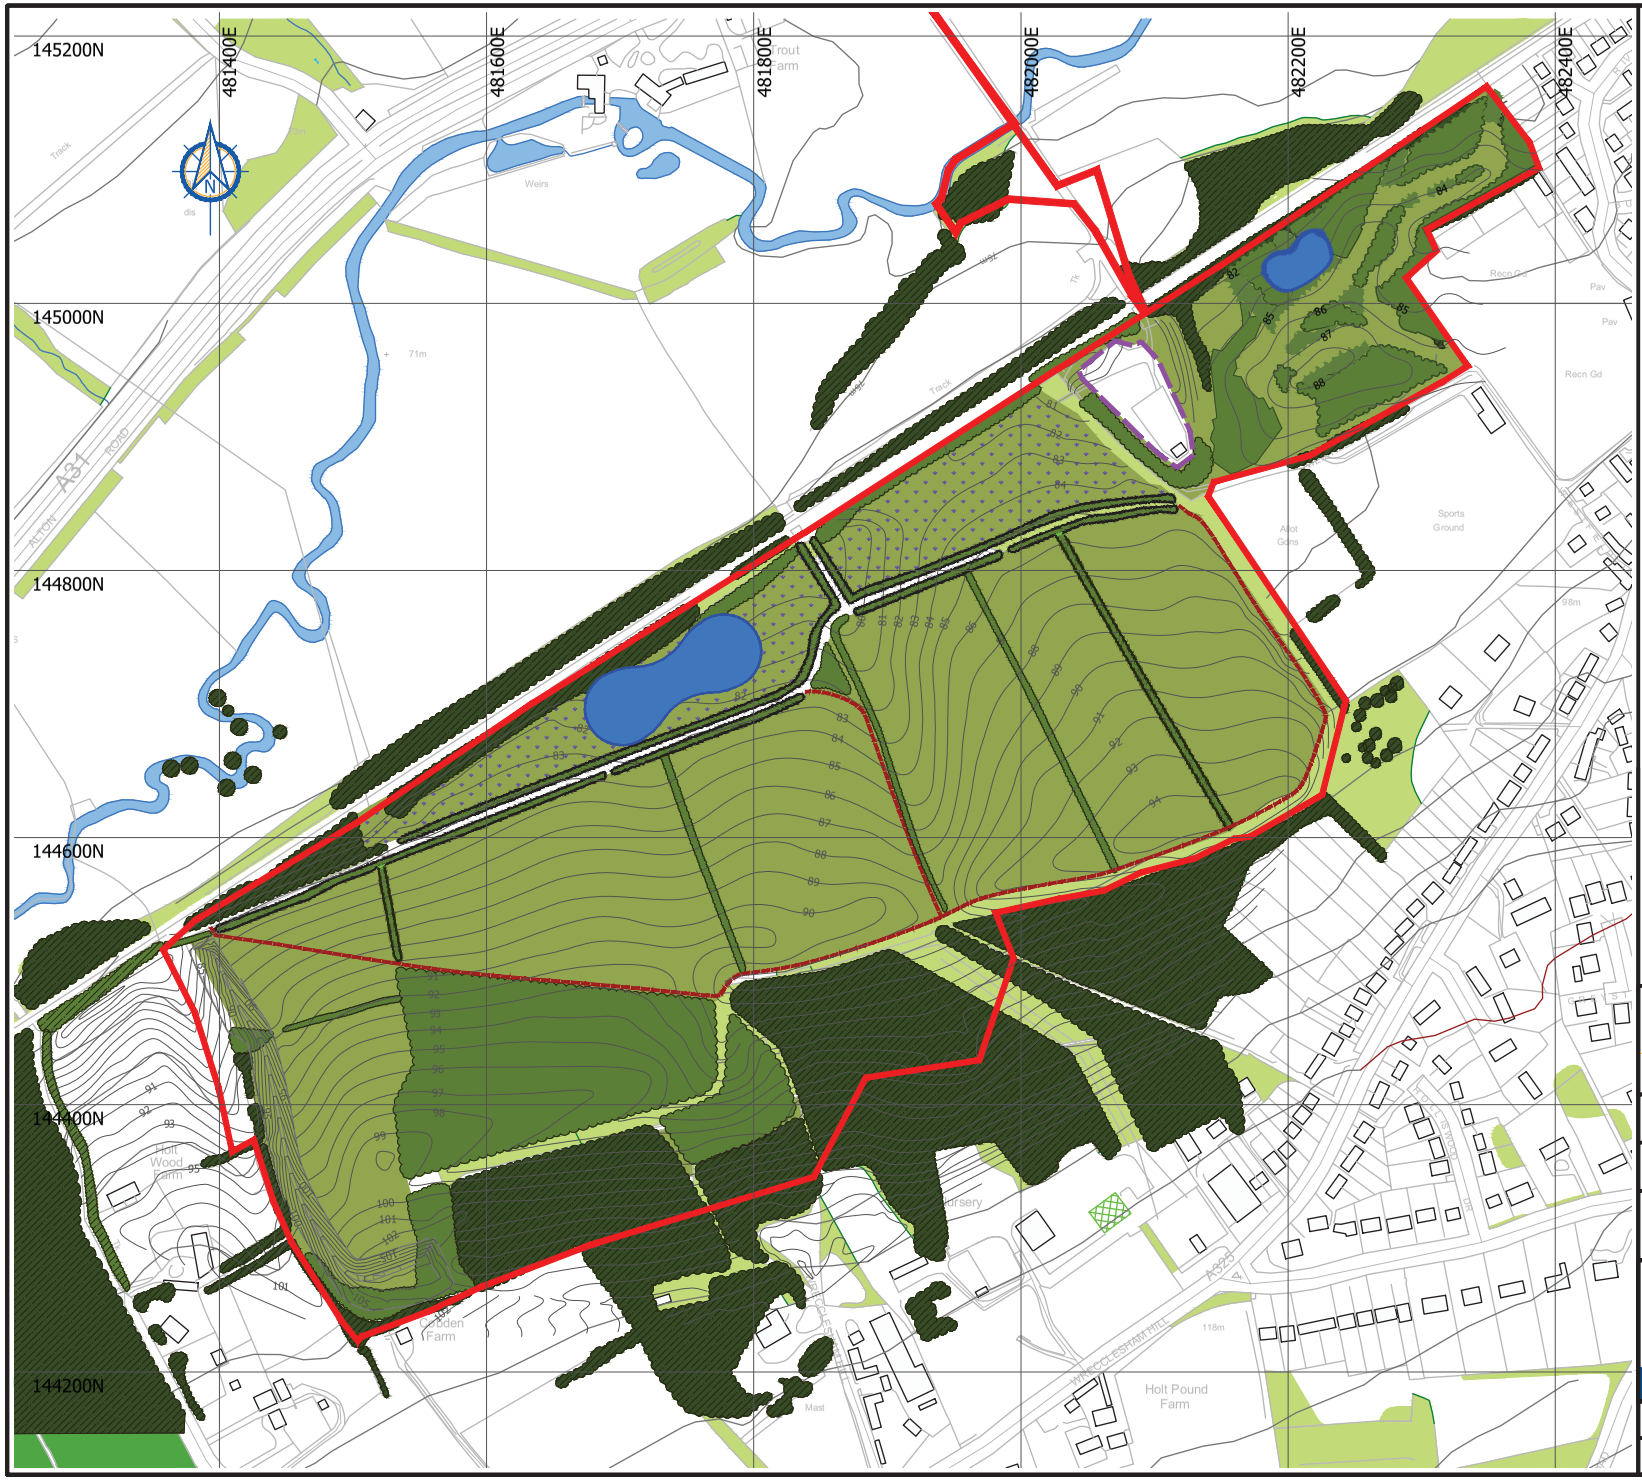

LEGEND

- Planning Application boundary
- Existing vegetation
- Proposed tree planting
- Proposed shrub planting
- Proposed hedgerow planting
- Field access
- Proposed heathland. Exposed areas to be left to encourage heathland invertebrates
- 87 Contours (mAOD)
- Proposed public footpath
- Proposed permissive path
- Attenuation ponds (indicative)
- Landfill gas plant compound

Reproduced from the Ordnance Survey 1:10,000 map with the permission of the Controller of Her Majesty's Stationery Office,

© Crown Copyright

Unauthorised reproduction infringes Crown Copyright and may lead to prosecution or civil proceedings
Licence No AL100018321

Version	Revision and compilation notes	Date
A	Draft	25.09.2013
B	Issued with report	07.11.2013

Client
Earthline Ltd

Project
Alton Road Sandpit, Farnham

Restoration details

GWP consultants
Upton House
Market Street, Charlbury
Oxfordshire OX7 3PJ
United Kingdom
tel +44 (0)1608 810374
fax +44 (0)1608 810093
e-mail info@gwp.uk.com
web www.gwp.uk.com
earth & water resources
GWP Consultants LLP. Registered No. OC326183.
Registered Office: Upton House, Market Street, Charlbury, Oxfordshire OX7 3PJ, UK

Date	Drawn	Checked	Scale
07.11.2013	RM/EMB	MP	1:4000 at A3

Drawing Ref	Drawing No	Version
ALTONRD1309	8	B

This page is intentionally left blank