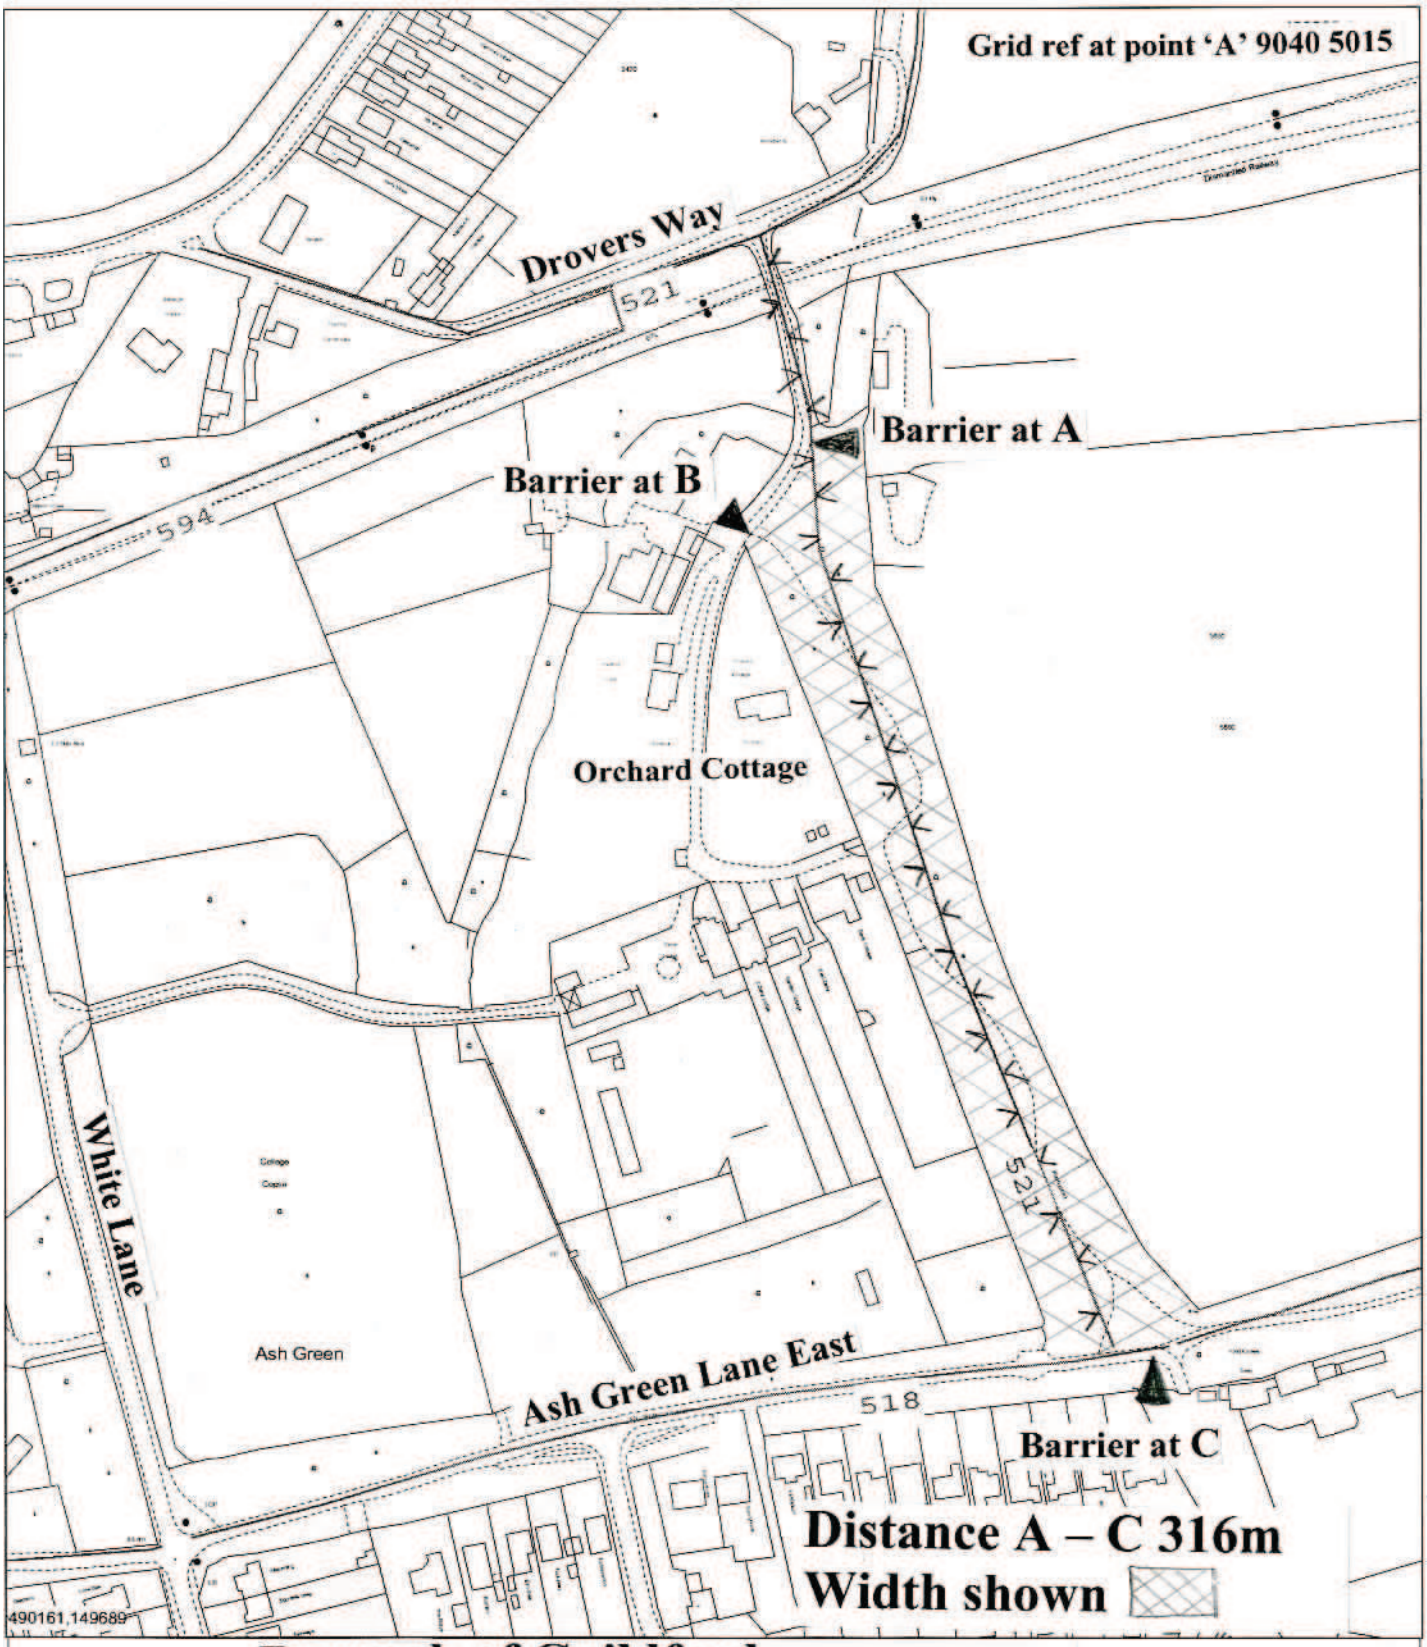

Borough of Guildford
Proposed Traffic Regulation Order
Byway Open to All Traffic (BOAT) No. 521, Ash

GRID NORTH

Scale 1:2500

Date: 27/09/2012

Printed by: DP

Drawing number: 79/54/H17

SURREY COUNTY COUNCIL

This page is intentionally left blank