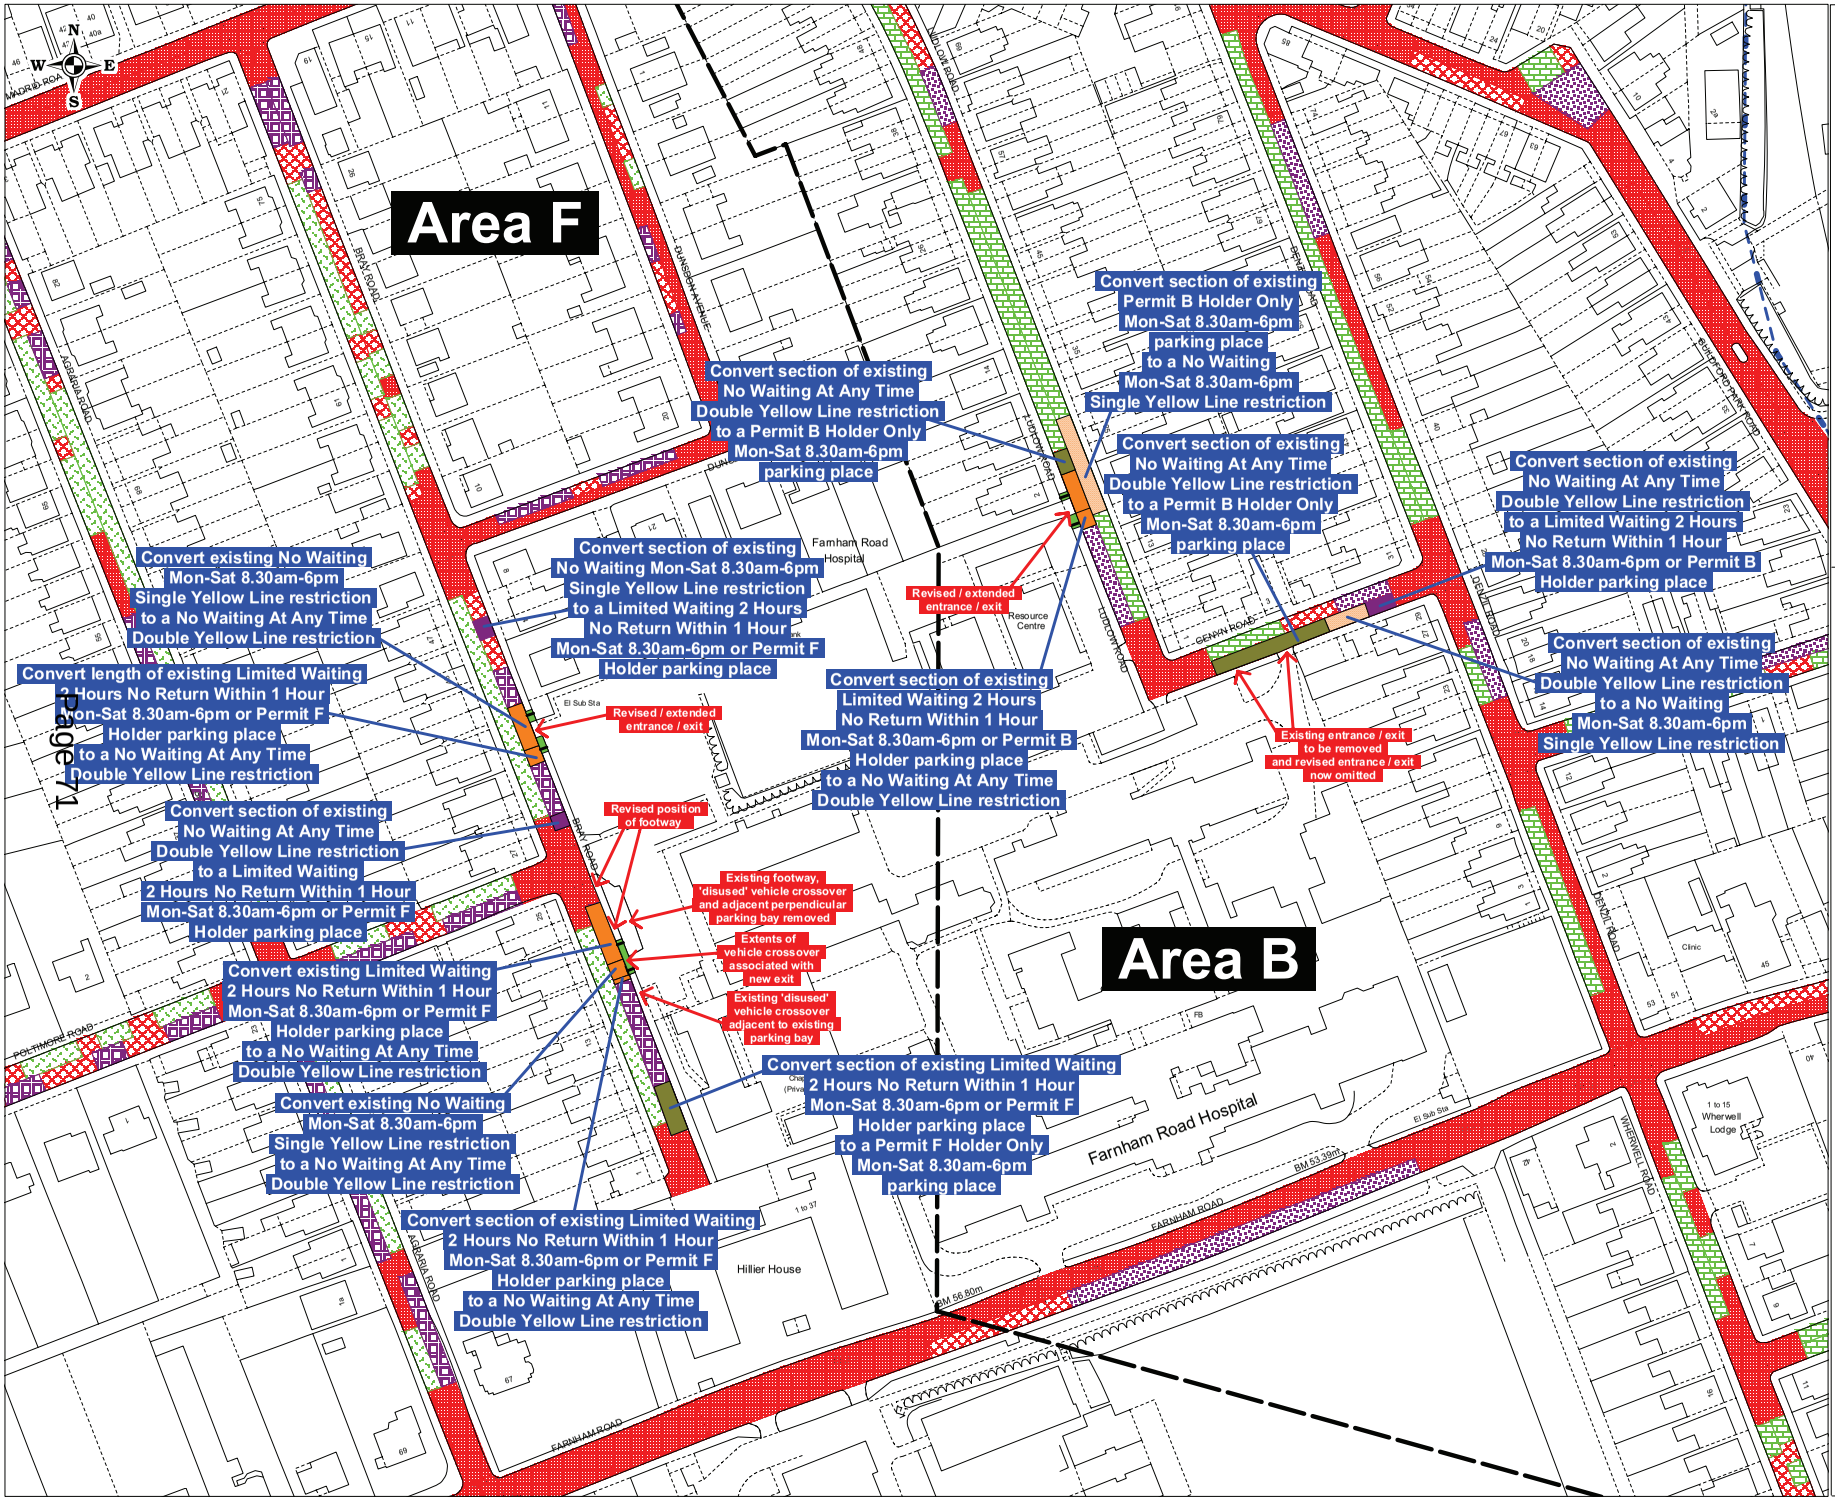

Key to Existing Restriction Types Displayed

- No Waiting At Any Time
- No Waiting Mon-Sat 8.30am-6pm
- Permit B Holders Only Mon-Sat 8.30am-6pm
- Limited Waiting 2 Hours No Return Within 1 Hour Mon-Sat 8.30am-6pm or Permit B Holders
- Permit F Holders Only Mon-Sat 8.30am-6pm
- Limited Waiting 2 Hours No Return Within 1 Hour Mon-Sat 8.30am-6pm or Permit F Holders

Key to other items displayed

- New No Waiting At Any Time (double yellow line) restriction
- New No Waiting Mon-Sat 8.30am-6pm (single yellow line) restriction
- New Permit B Holders Only Mon-Sat 8.30am-6pm parking place or Permit F Holders Only Mon-Sat 8.30am-6pm parking place
- New 2 Hours Limited Waiting No Return Within 1 Hour or Permit B Holders Mon-Sat 8.30am-6pm parking place or 2 Hours Limited Waiting No Return Within 1 Hour or Permit F Holders Mon-Sat 8.30am-6pm parking place
- Existing / Revised vehicle crossover / lowered kerb

Reproduced from Ordnance Survey Material.
HMSO Crown Copyright. All rights reserved.
Guildford Borough Council
Licence No: 100019625, 2014

SURREY COUNTY COUNCIL

GUILDFORD BOROUGH

DRAWING TITLE

Guildford on-street parking review
Revised amendments around
Farnham Rd Hospital development

SCALE	1 : 1250 at A3
DATE	05/09/2014
DRAWING No.	GBC/APH/FarnhamRdHospRedevRevB
DRAWN BY	ANDREW HARKIN
	ITEM 13 ANNEXE 2

This page is intentionally left blank