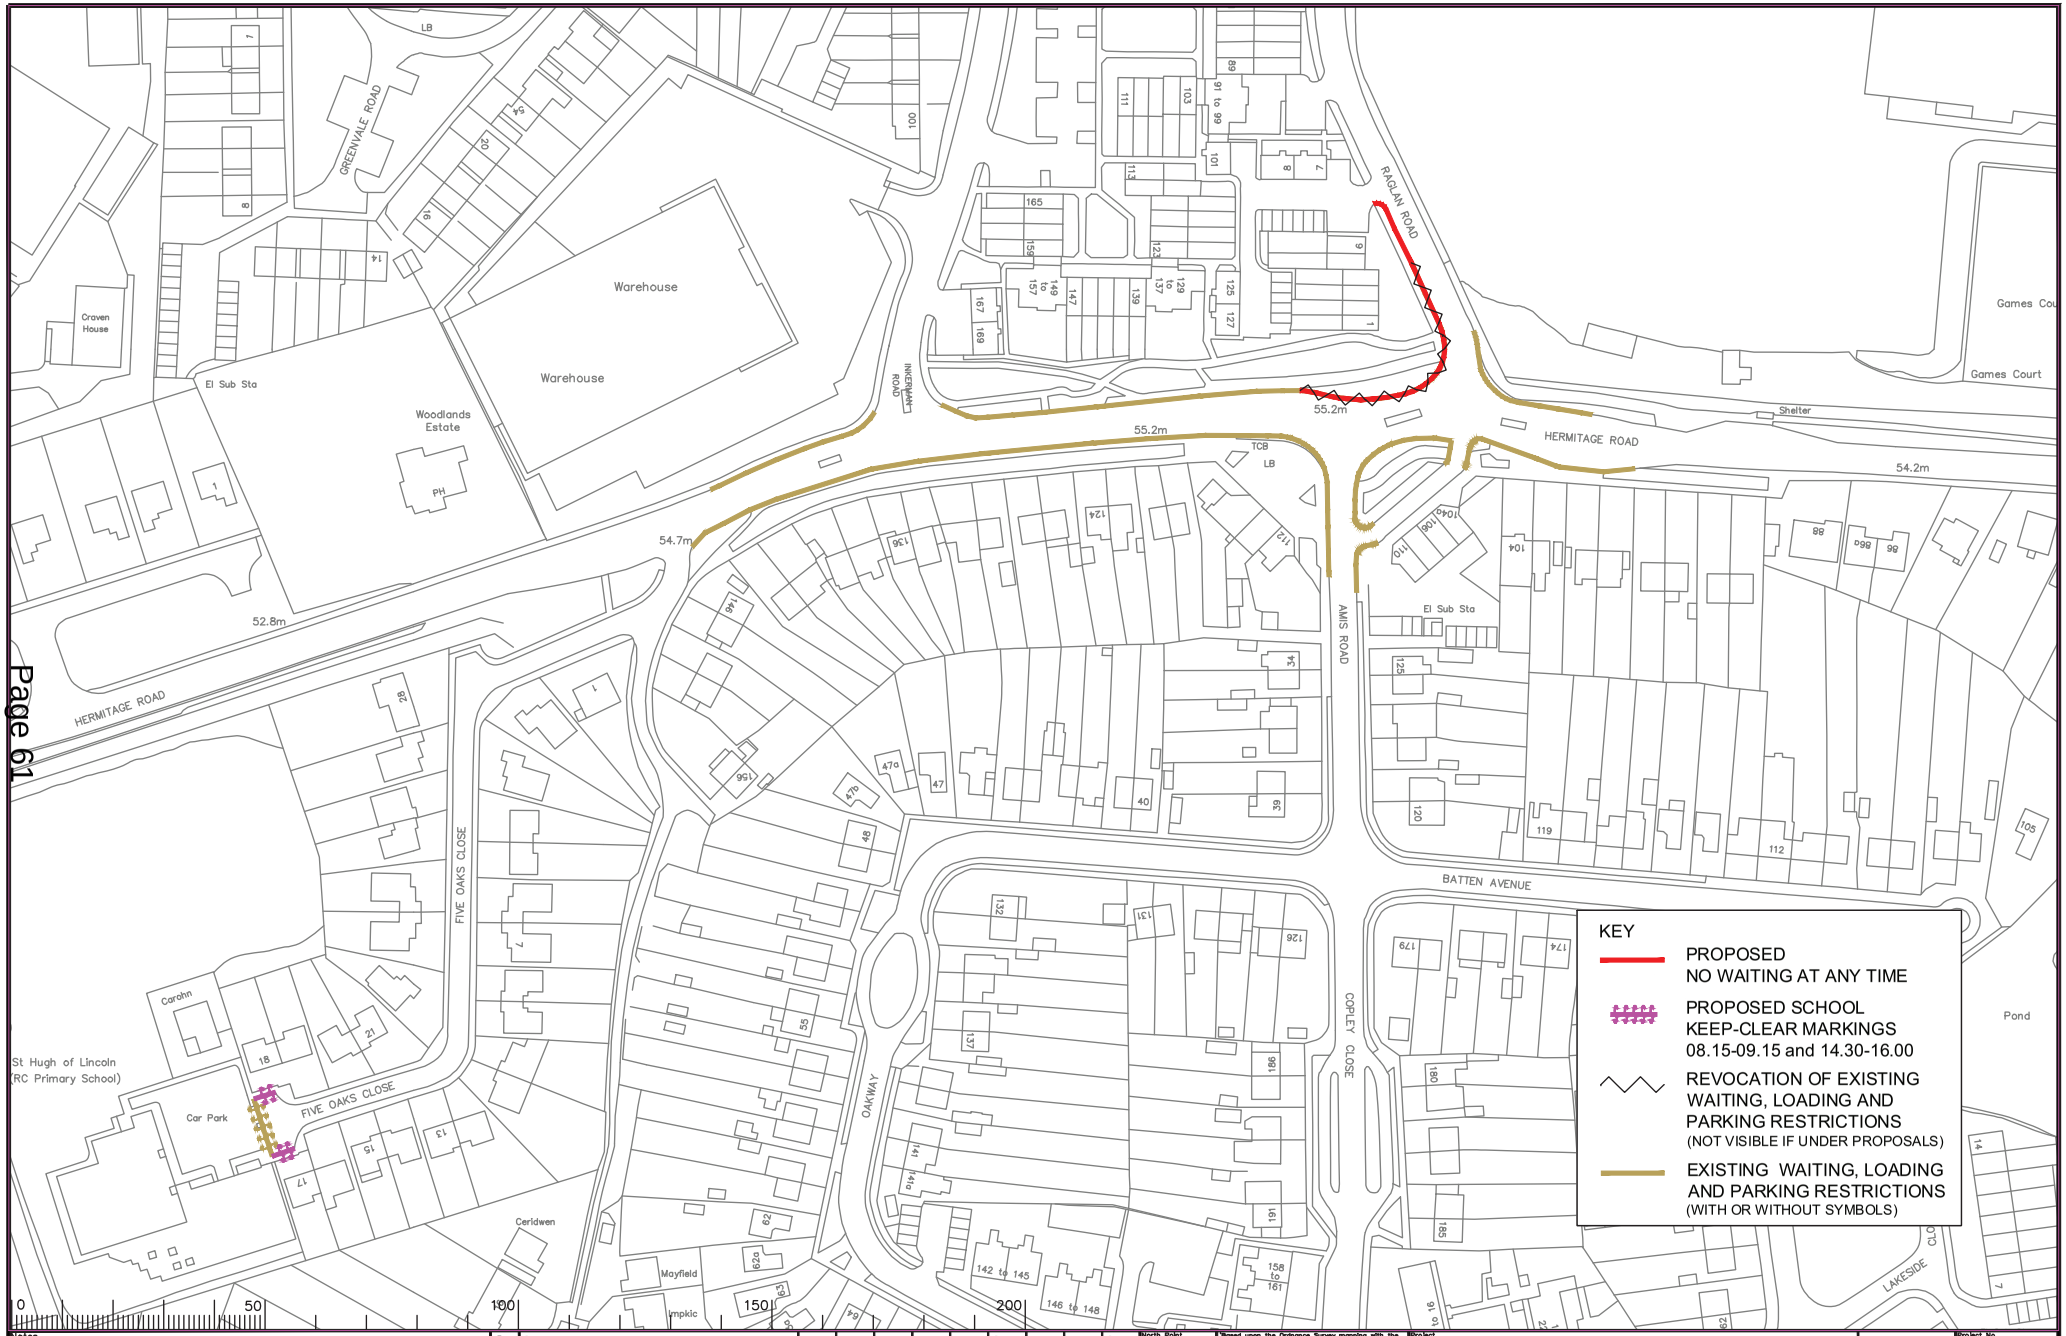

Page 61

ITEM 3

Rev.	Description	Drwn	Sig.	Date	Chkd	Sig.	Date	Appr	Sig.	Date
A	RESTRICTIONS AMENDED	CAH	CAH	08.14	PW	PW	08.14	RH	RH	08.14

Notes

File Name: S:\Project-current\3282\WOK\CAD-Drawings\18 ADVERTISED\3 2014\3282-20023_A.dwg

Scale 1:1250

North Point

"Based upon the Ordinance Survey mapping with the permission of the Controller of Her Majesty's Stationery Office © Crown copyright. Unauthorised reproduction infringes Crown copyright and may lead to prosecution or civil proceedings." Surrey County Council LA 076872 1998.

Drawn by	Sig.	Date
SDC	SDC	05/05
Checked by originator AM	AM	05/05
Approved by TPC	TPC	05/05

Project: KNAPHILL DPE
WOKING

Drawing: IMPLEMENTED TRAFFIC ORDERS

SHEET 23 OF 101

SURREY COUNTY COUNCIL
Sustainable Development
Head of Transportation
Rd Lee
GU24 0BG 01483 518181 FAX

Project No.	3282/WOK
Contract No.	
Sheet No.	
Drawing No.	20023
Rev.	A
Classification	PROPOSAL

A3

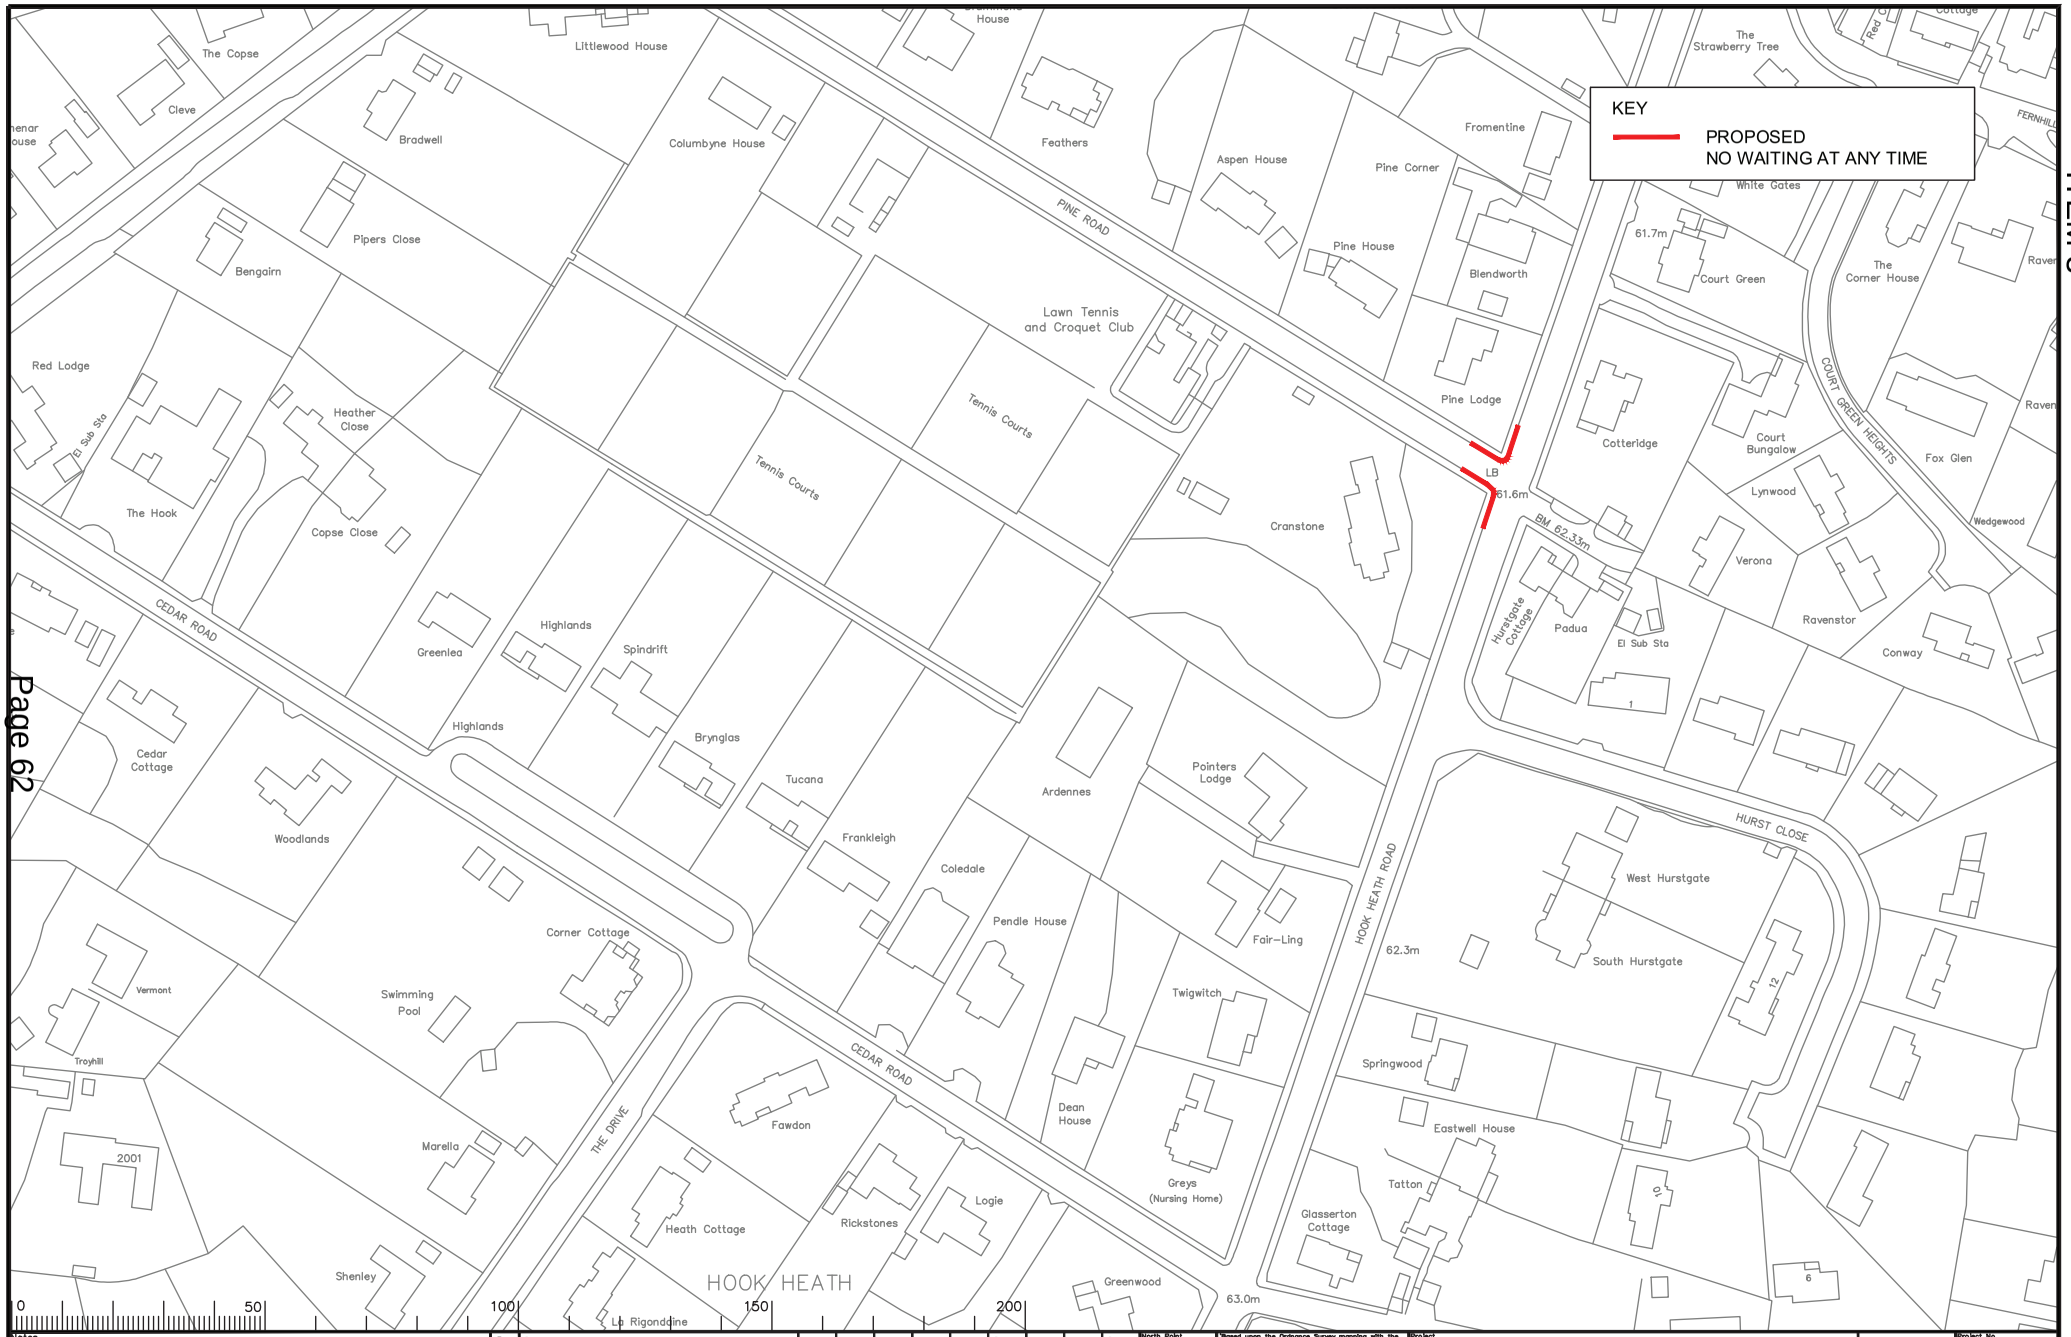

Notes

Rev.	Description	Drwn	Sig.	Date	Chkd	Sig.	Date	Appr	Sig.	Date

File Name: S:\Project-current\3282\WOK\CAD-Drawings\18 ADVERTISED\3 2014\3282-20110.dwg

Scale 1:1250

North Point

"Based upon the Ordnance Survey mapping with the permission of the Controller of Her Majesty's Stationery Office © Crown copyright. Unauthorised reproduction infringes Crown copyright and may lead to prosecution or civil proceedings." Surrey County Council LA 076872 1998.

Drawn by	CAH	Sig. CAH	Date 08.14
Checked by originator	PW	Sig. PW	Date 08.14
Approved by	RH	Sig. RH	Date 08.14

Project
HOOK HEATH DPE
WOKING

Drawing
IMPLEMENTED TRAFFIC ORDERS

SHEET OF

SURREY COUNTY COUNCIL
Sustainable Development
Head of Transportation
Rd Lee
Bldg(Area) 130m² 130sq MOE PMT

Project No. 3282WOK
Contract
Sheet No.
Drawing No. 20110
Rev. -
Classification PROPOSAL

A3