SHEET 2

SIGNED ON-ROAD ROUTE

SIGNED ON-ROAD ROUTE

SIGNED ON-ROAD ROUTE

KERBS RAISED TO ASSIST BUS BOARDING

ASLs EITHER SIDE OF LEVEL CROSSING

EXTEND SHARED FACILITY TO HERE

KERBS RAISED TO ASSIST BUS BOARDING

EXISTING SHARED CYCLE ROUTE STARTS HERE

EXISTING ON-ROAD ROUTE FURTHER SIGNS REQUIRED

EXISTING ON-ROAD ROUTE FURTHER SIGNS REQUIRED

SIGNED ON-ROAD ROUTE

"SIDE" PATH AND TRIM VEGETATION

"SIDE" PATH AND TRIM VEGETATION

CYCLES TO BE CARRIED OVER FOOTBRIDGE

SIGNED ON-ROAD ROUTE

SIGNED ON-ROAD ROUTE

SIGNED ON-ROAD ROUTE

KERB BUILD OUTS WITH DROP KERBS AS INDICATED SUBJECT TO TOPO AND DETAILED DESIGN

EXISTING DROP KERBS

EXISTING ROUTE

REPOSITION LIGHTING COLUMN

REMOVE REDUNDANT VENT COLUMN

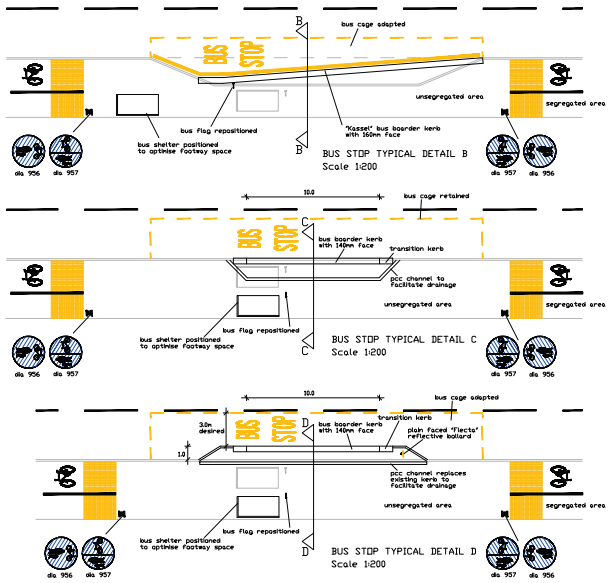

Page 89

ITEM 11

Notes

Key:-

- Highway limit south side of The Causeway
- Pedestrian improvements
- Bus stop improvements
- Proposed cycle route prescribed carriageway
- Proposed cycle route shared footway
- Existing cycle route

Rev.	Description	Drwn	Sig.	Date	Chkd	Sig.	Date	Appr	Sig.	Date

Scale 1:1000 @ A1

North Point

'Based upon the Ordnance Survey mapping with permission of the Controller of Her Majesty's Stationery Office © Crown copyright. Unauthorised reproduction infringes Crown copyright and may lead to prosecution or civil proceedings.' Surrey County Council LA 076872 2002

Drawn by SW	Sig.	Date 7/13
Checked by originator	Sig.	Date
Approved by	Sig.	Date

Project

Egham Sustainable Transport Measures

Drawing

North Street and Rusham Road area
outline arrangements and standard bus stop detail

SHEET 2 OF 9

SURREY COUNTY COUNCIL
Surrey Highways
Transport for Surrey

Project No.

Contract Sheet No.

Drawing No.

Rev. -

Classification feasibility

This page is intentionally left blank