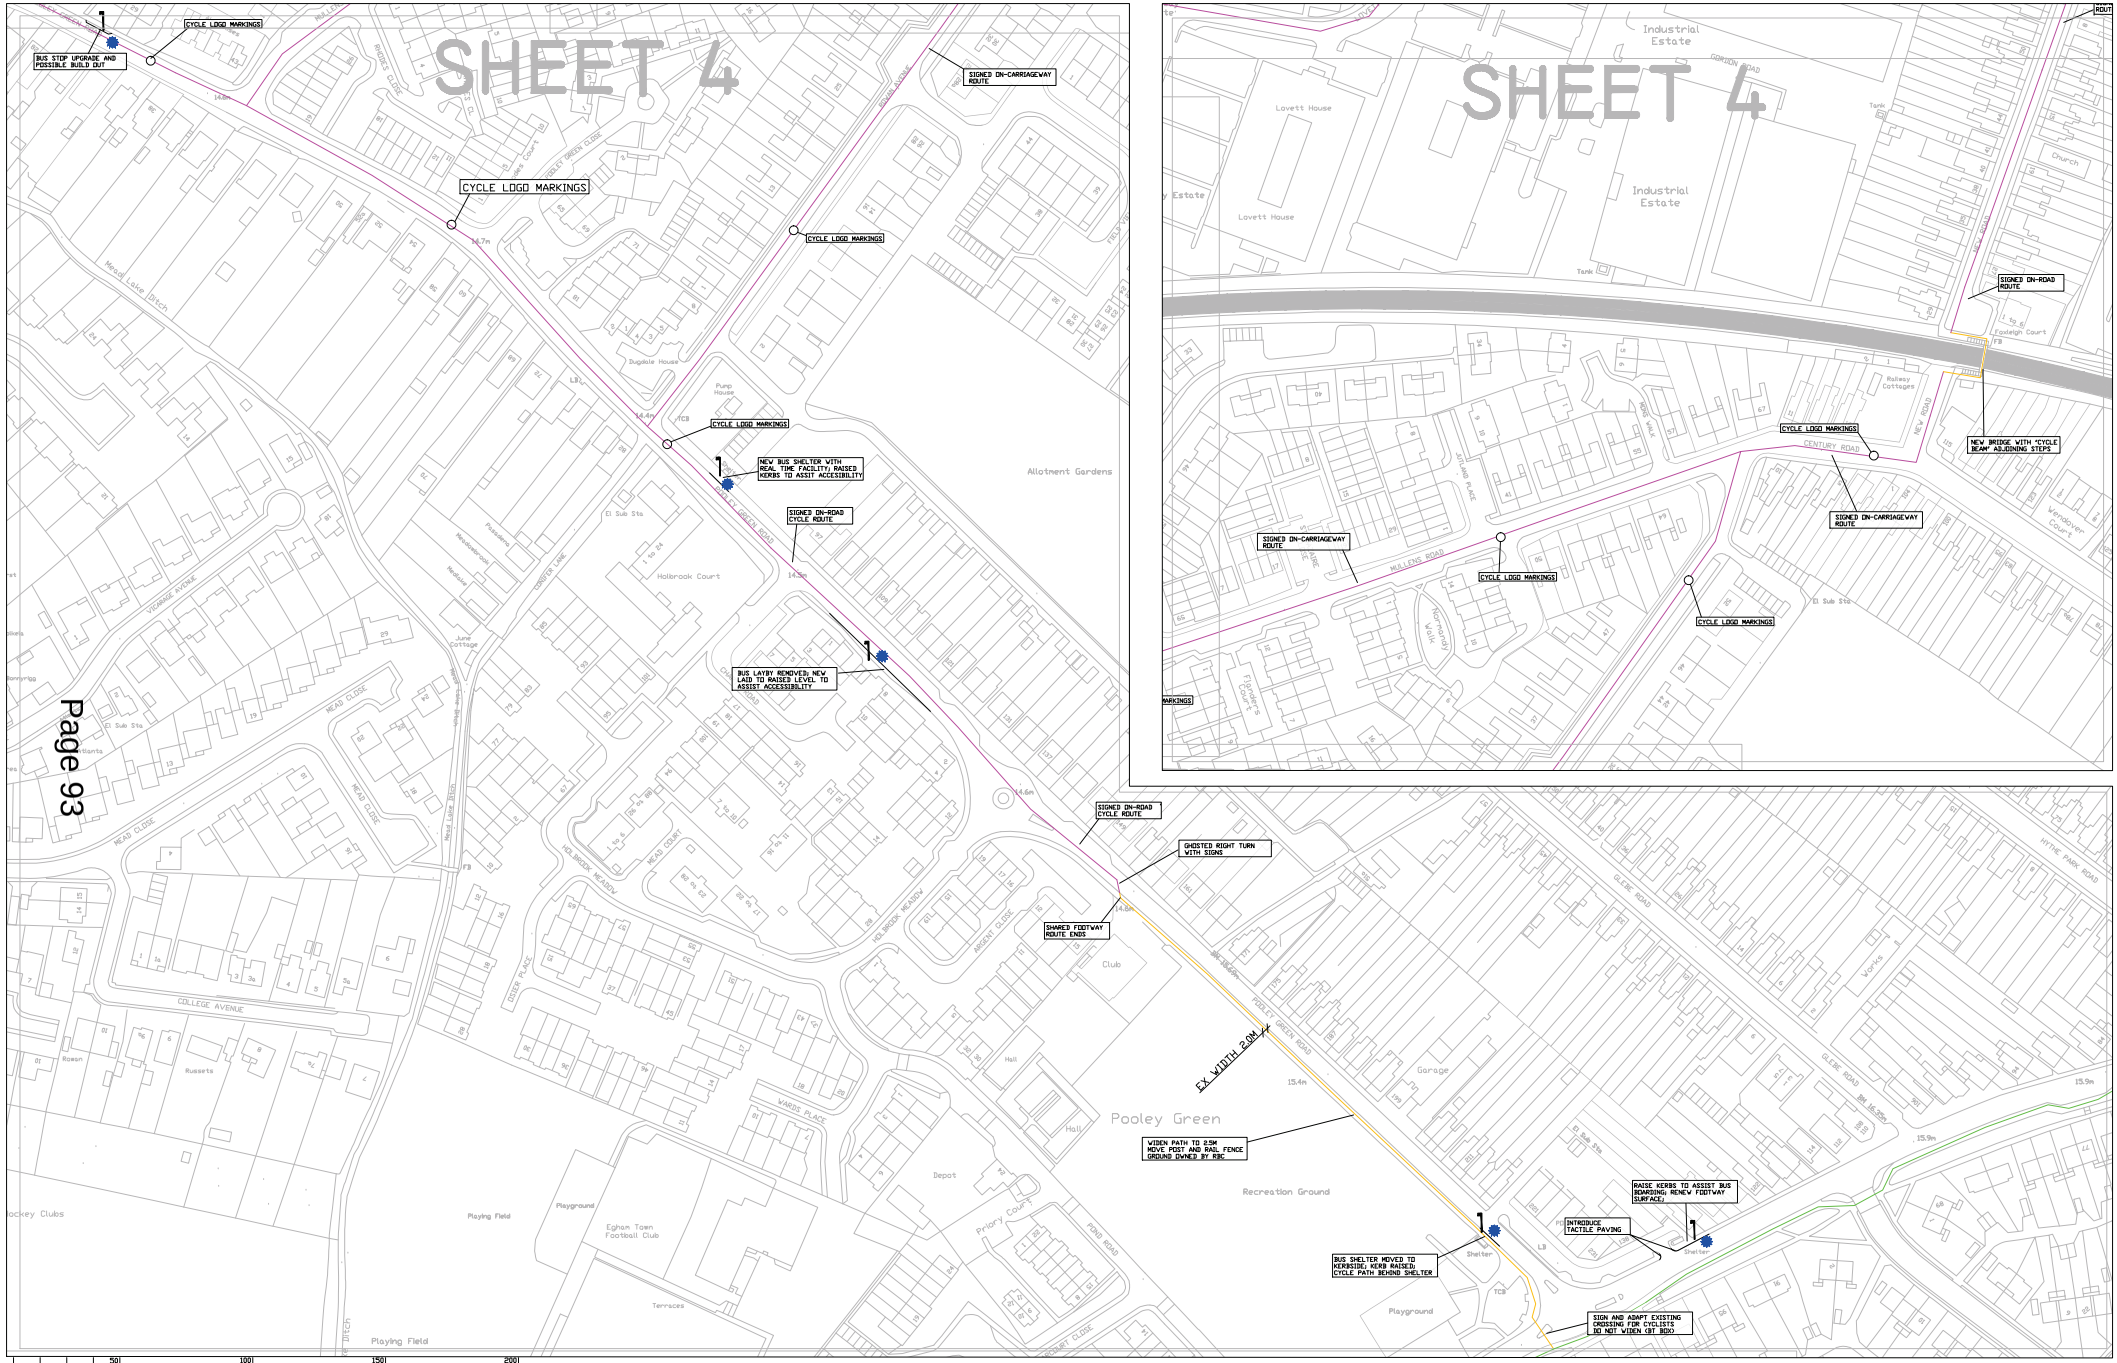

Page 93

ITEM 11

Notes

Key:-

- Highway limit south side of The Causeway
- Pedestrian improvements
- Bus stop improvements
- Proposed cycle route prescribed carriageway
- Proposed cycle route shared footway
- Existing cycle route

Rev.	Description	Drwn	Sig.	Date	Chkd	Sig.	Date	Appr	Sig.	Date

File Name:

Scale 1:100 @ A1

North Point

"Based upon the Ordnance Survey mapping with permission of the Controller of Her Majesty's Stationery Office © Crown copyright. Unauthorised reproduction infringes Crown copyright and may lead to prosecution or civil proceedings." Surrey County Council LA 076872 2002.

Drawn by	Sig.	Date
SW		7/13
Checked by originator	Sig.	Date
Approved by	Sig.	Date

Project

Egham Sustainable Transport Measures

Drawing

Pooley Green Road and Mullens Road areas outline arrangements

SHEET 4 OF 9

SURREY COUNTY COUNCIL

Surrey Highways Transport for Surrey

Project No.

Contract Sheet No.

Drawing No.

Rev. –

Classification feasibility

This page is intentionally left blank