ITEM 11

Scale 1:25




SECTION A-A

SHEET 9

Scale 1:500

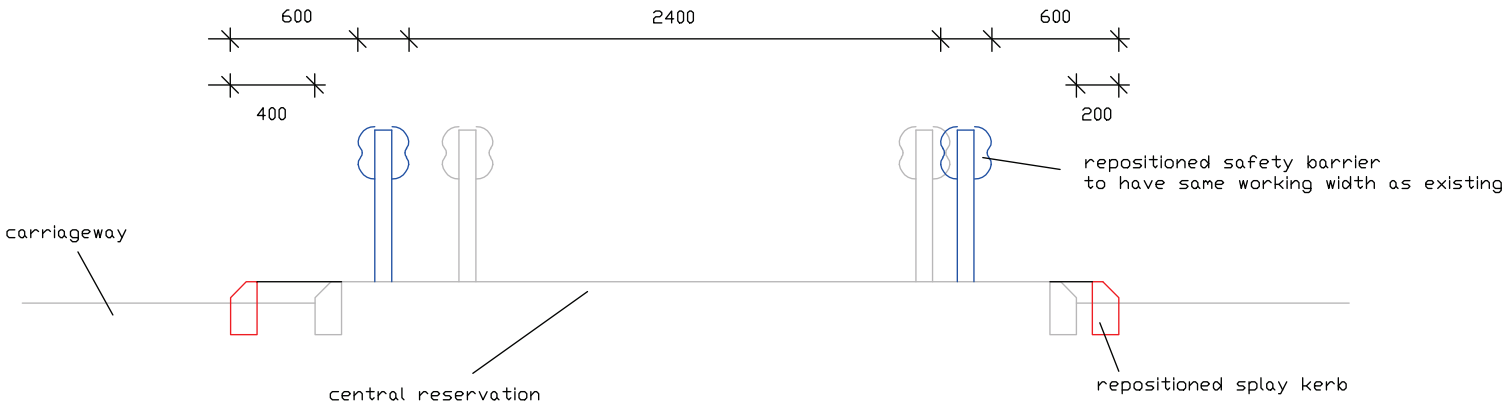


0 50 100 150 200

Notes

| Rev. | Description | Drwn | Sig. | Date | Chkd | Sig. | Date | Appr | Sig. | Date |
|---|---|---|---|---|---|---|---|---|---|---|
| | | | | | | | | | | |

Scale as shown @ A3

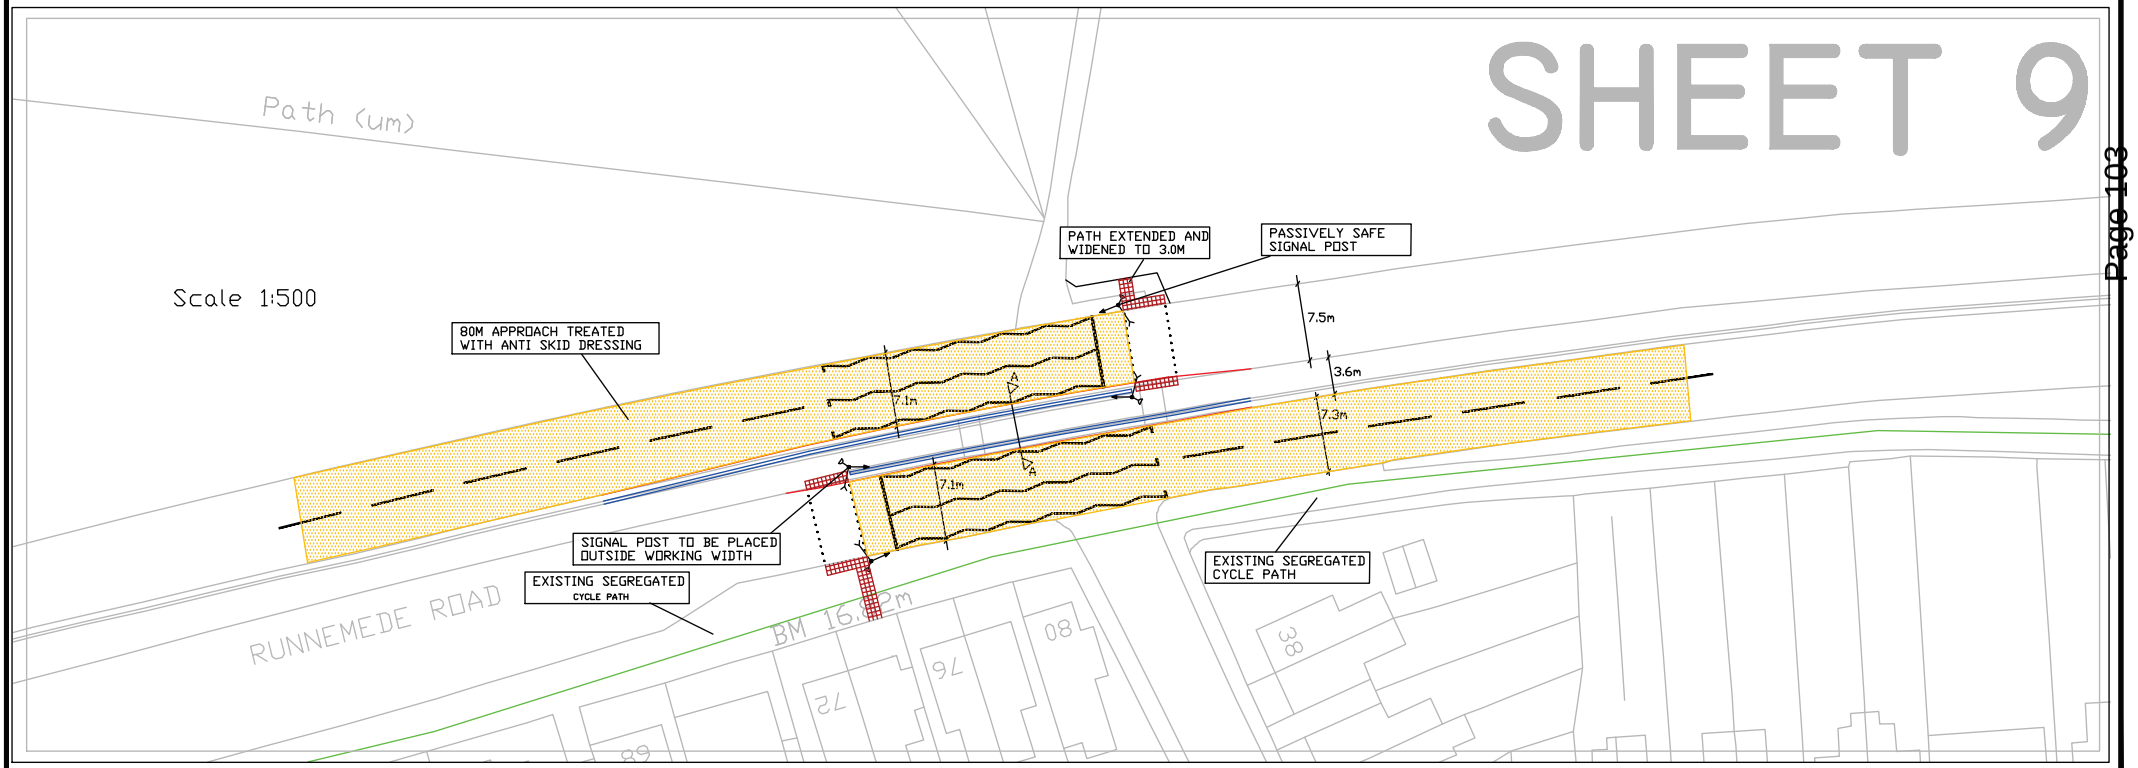North Point

"Based upon the Ordnance Survey mapping with permission of the Controller of Her Majesty's Stationery Office © Crown copyright. Unauthorised reproduction infringes Crown copyright and may lead to prosecution or civil proceedings" Surrey County Council LA 076872 1996.

| | | |
|---|---|---|
| Drawn by SW | Sig. | Date 6/14 |
| Checked by originator | Sig. | Date |
| Approved by | Sig. | Date |

Project: Egham Sustainable Transport Measures

Drawing: Egham By-pass Toucan crossing

SHEET 9 OF 9

SURREY COUNTY COUNCIL
Surrey Highways
Transport for Surrey

Project No. -

Contract No.

Sheet No.

Drawing No.

Rev. -

Classification feasibility

This page is intentionally left blank