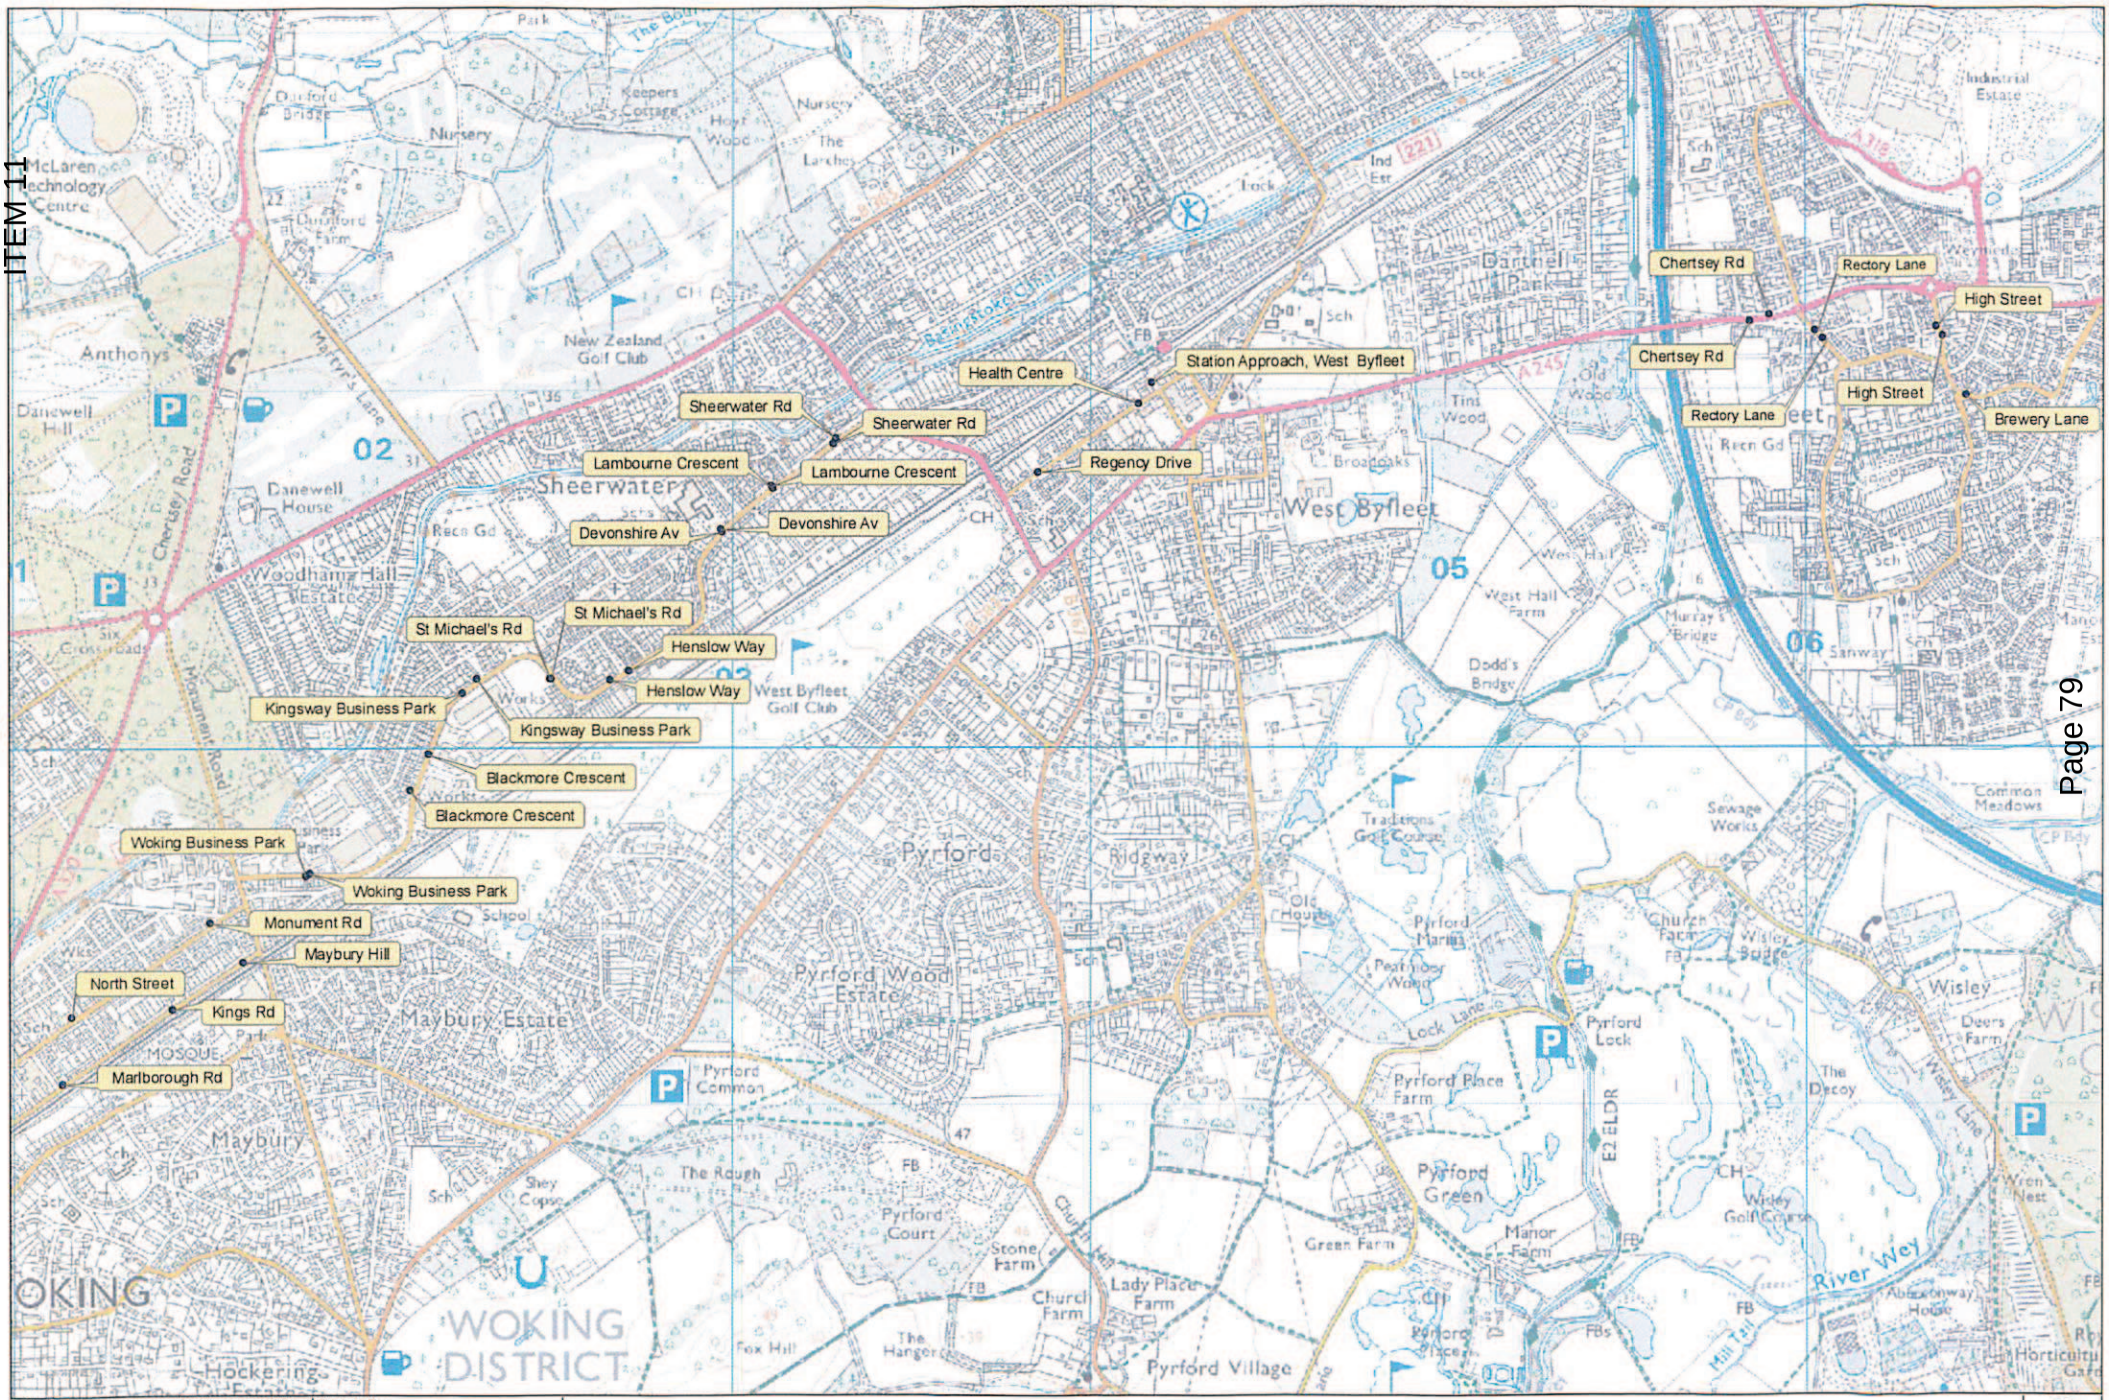

© Crown copyright and database rights 2013
Ordnance Survey 100019613
Except A-Z Street Atlas © Copyright of the Publishers Geographers' A-Z Map Company Ltd

Printed By:
Printed On:
Project No:
Scale: 1:14,405 Original Size A3

Sheerwater and Byfleet Quality Bus Corridor Improvements - 436, 446

SURREY

This page is intentionally left blank