ANNEX A

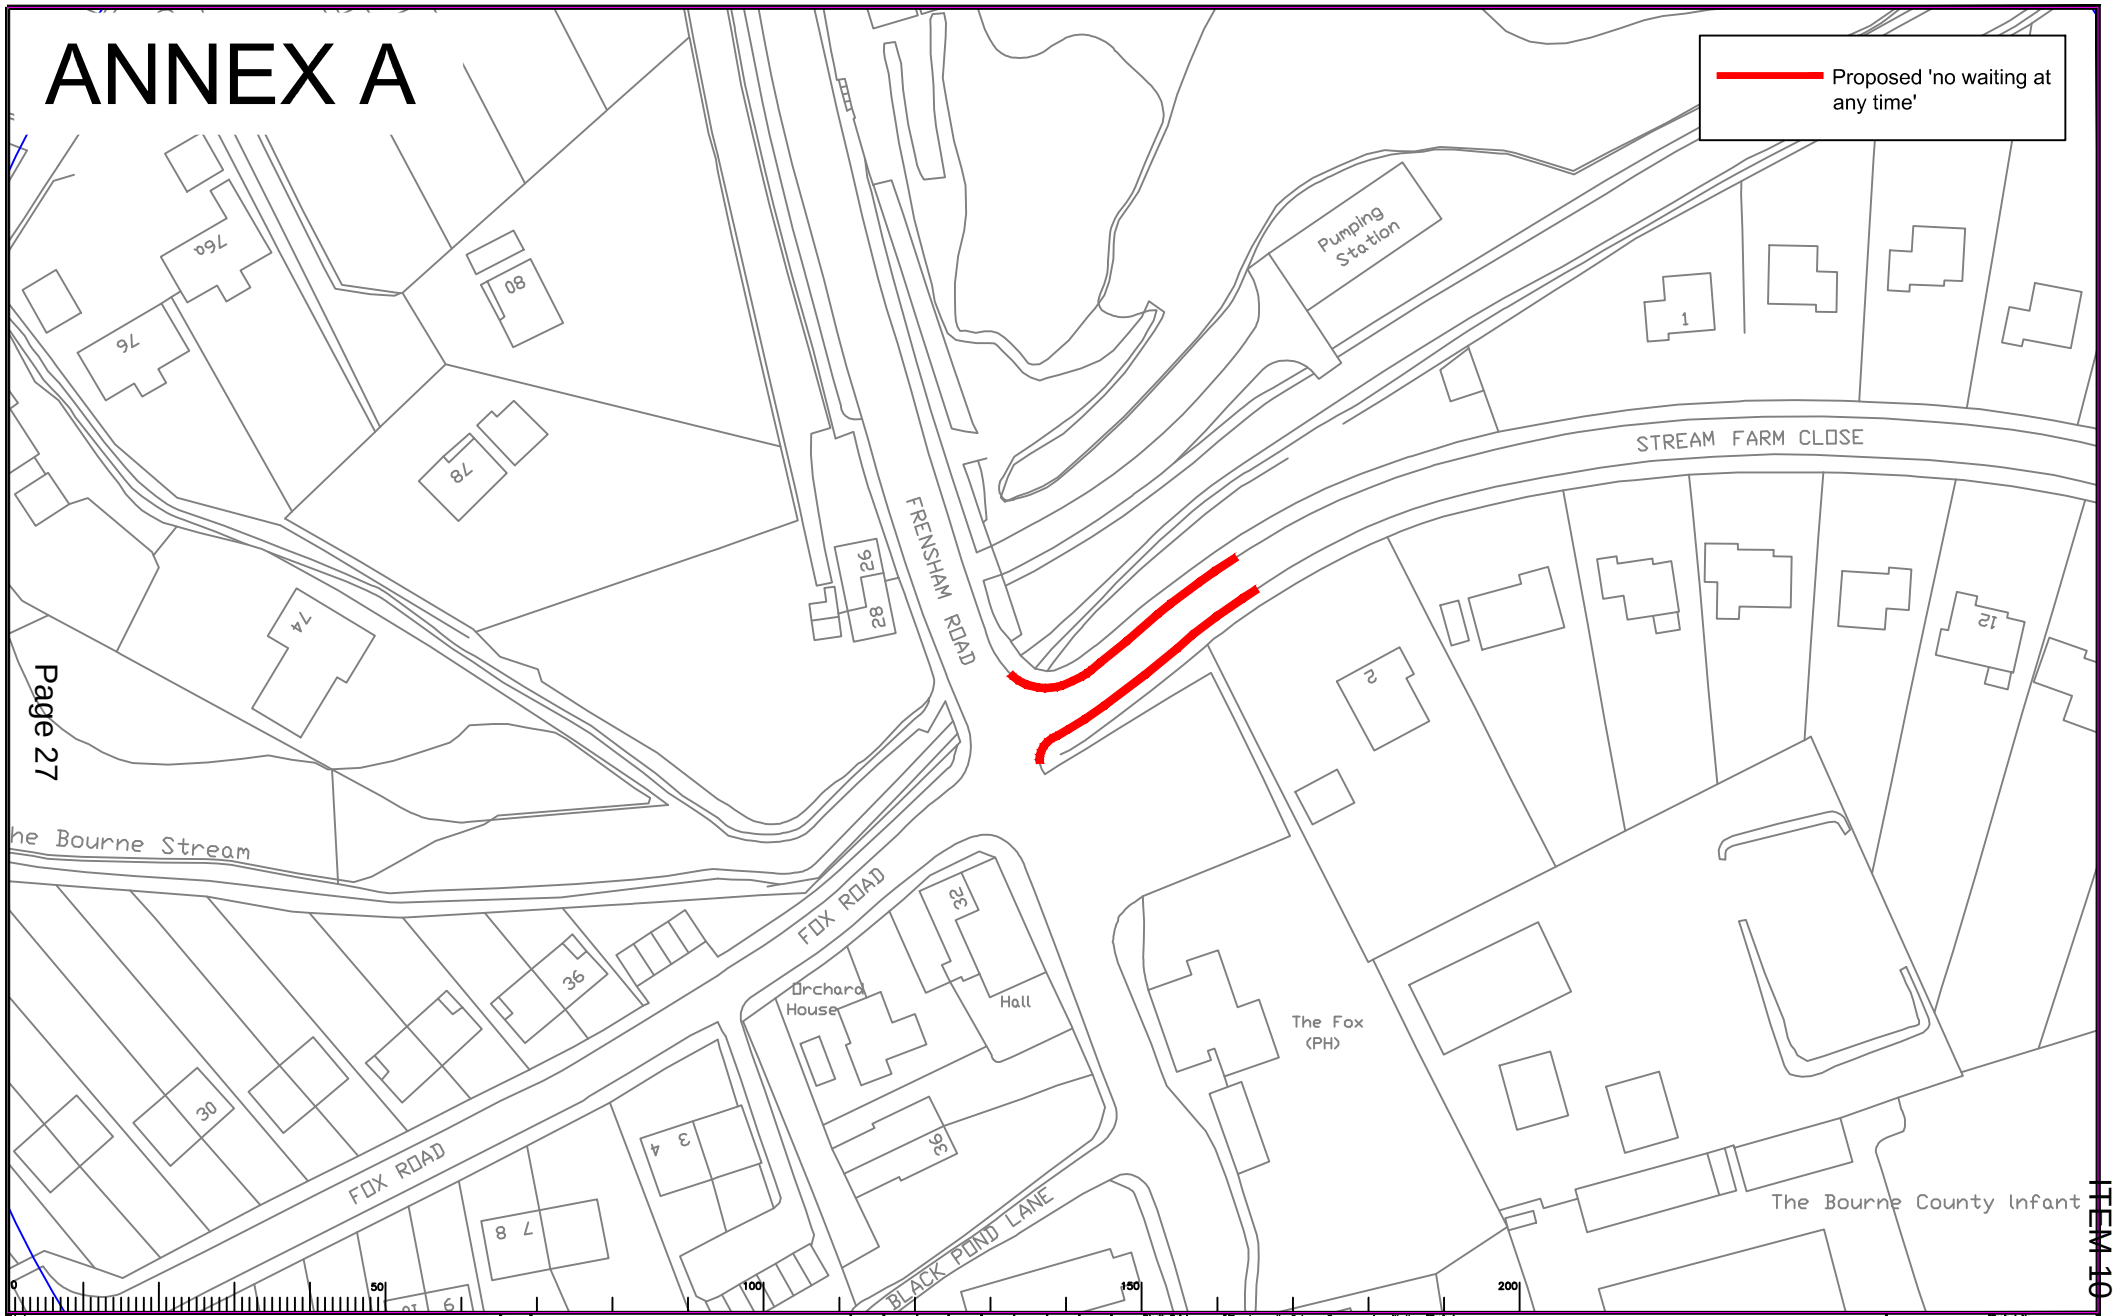

Notes

Scale 1:1000

Rev.	Description	Drwn	Sig.	Date	Chkd	Sig.	Date	Appr	Sig.	Date

Scale

North Point

"Based upon the Ordnance Survey mapping with the permission of the Controller of Her Majesty's Stationery Office © Crown copyright. Unauthorised reproduction infringes Crown copyright and may lead to prosecution or civil proceedings." Surrey County Council LA 076872 1998.

Drawn by	Sig.	Date
Checked by originator	Sig.	Date
Approved by	Sig.	Date

Project

STREAM FARM CLOSE
FARNHAM

Drawing

SHEET 1 OF 1

SURREY COUNTY COUNCIL
Sustainable Development

Project No.

Contract Sheet No.

Drawing No. –

Rev.

Classification
COMMITTEE

This page is intentionally left blank