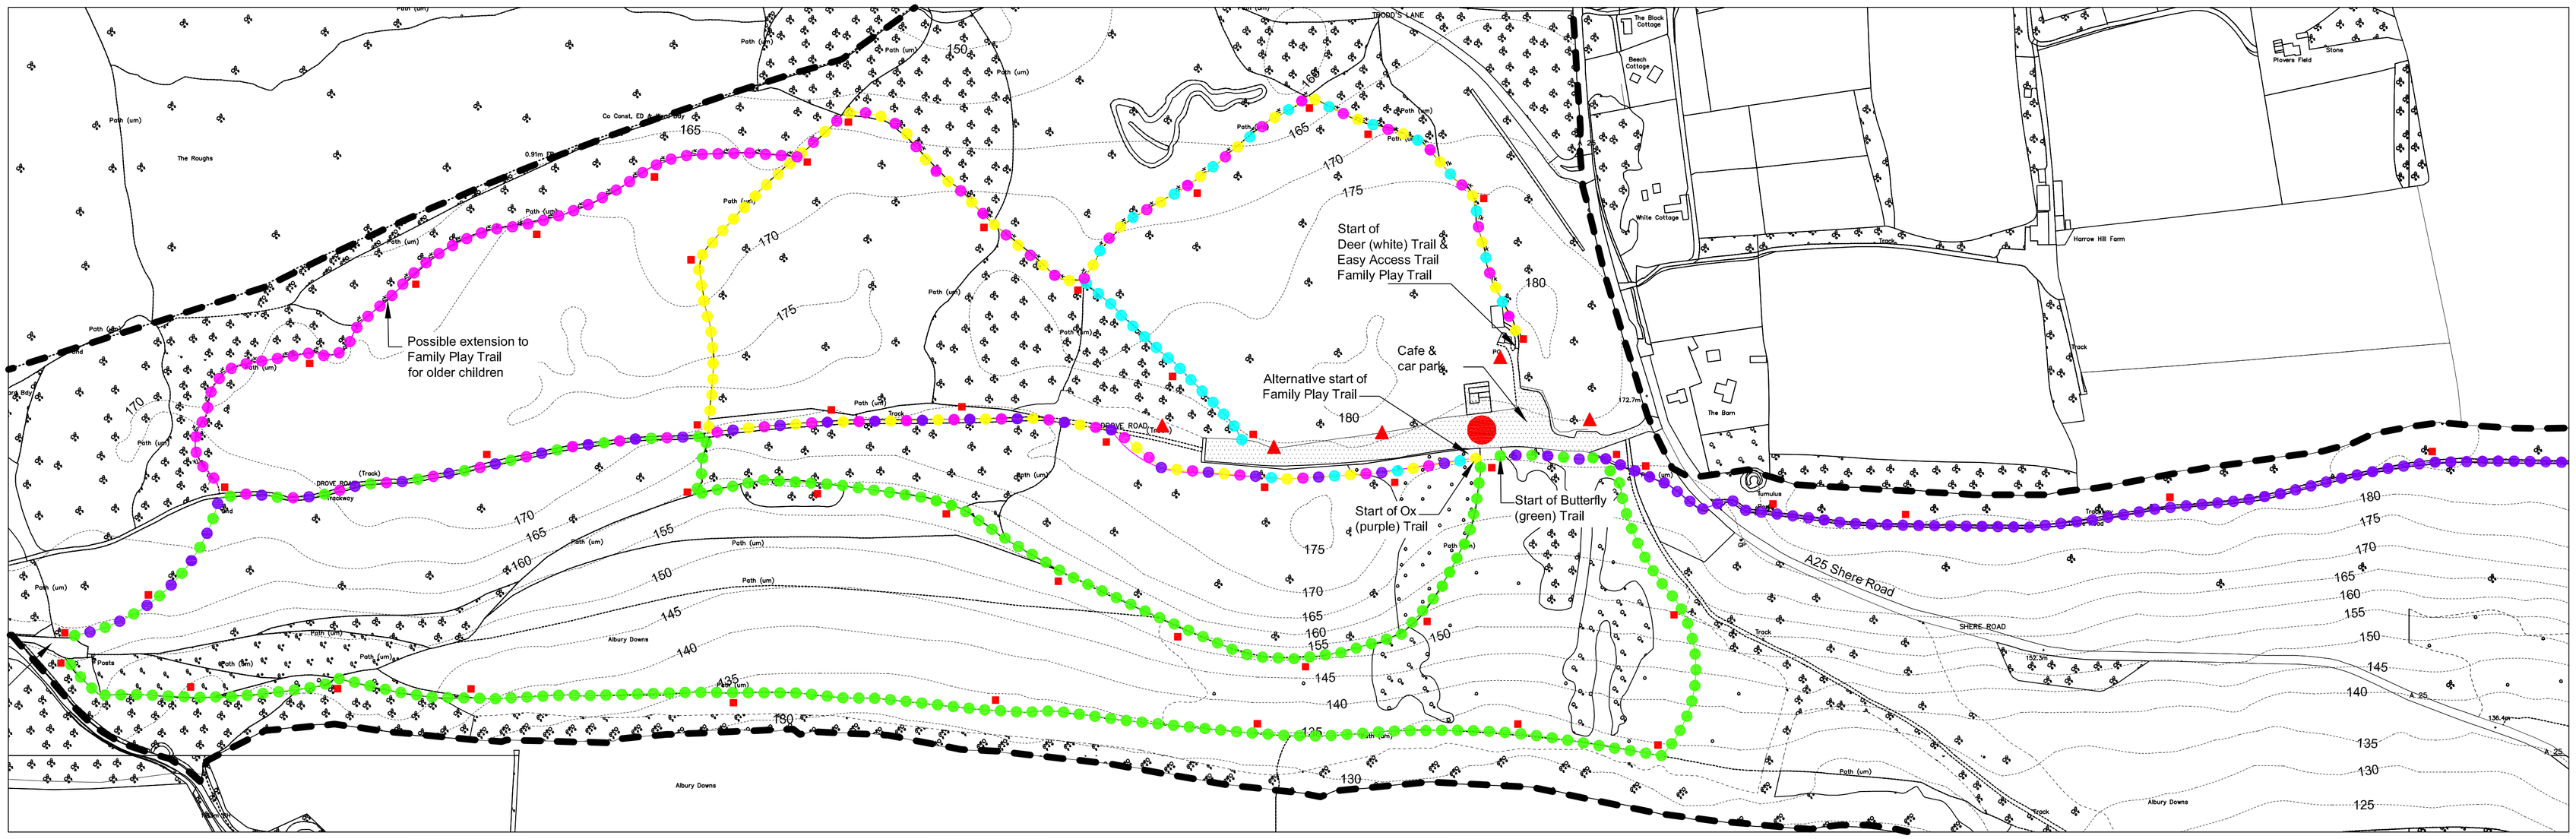

Play structure suitable for all ages at Alice Holt

Play structure suitable for all ages at Alice Holt

Play structure suitable for all ages at Alice Holt

Play structure suitable for all ages at Box Hill

Play balancing beams suitable for all ages at Box Hill

Play assault course suitable for all ages at Box Hill

Central information board by Visitor Centre with trail leaflets

Information board associated with pay & display machine in car parks

Oak bollard with 4 way weathered top with routed arrow
(by Norbury Park Sawmills)

KEY

- Site boundary
- Surrey Wildlife Trust - Deer (White) Trail approx. 2.3km in length
- Surrey Wildlife Trust - Butterfly (Green) Trail approx. 2.8km in length
- Surrey Wildlife Trust - Ox (Purple) Trail approx. 2.6km in length within Newlands Corner
- Surrey Wildlife Trust - Easy Access Trail approx. 0.9 km in length
- Proposed Surrey Wildlife Trust Family Play Trail approx. 1.5km in length
- Proposed SWT Waymark oak post (150 x 150mm) with routed arrows
- Proposed SWT signboard (located in car parks)
- Proposed SWT central information board

© Crown copyright. All rights reserved.
Licence number AR 1000018710

NORTH

0 20 40 60 80 100 200

CLIENT
Albury Estate, Surrey Wildlife Trust and Surrey County Council

PROJECT
Visitor Access Masterplan at Newlands Corner

DRAWING
Proposed improvements to Waymarked Trails

DRAWN	DATE	DWG. No.	REV
ELG	May 2015	939.15	
CHECKED	SCALE		
KtD	1:2500@A1		

BELL FISCHER
160 Chiltern Drive Surbiton Surrey KT5 8LS
☎ 020 8390 6477 🖷 020 8399 7903
landscape@bellfischer.co.uk
www.bellfischer.co.uk
LANDSCAPE ARCHITECTS
BFLA

This page is intentionally left blank