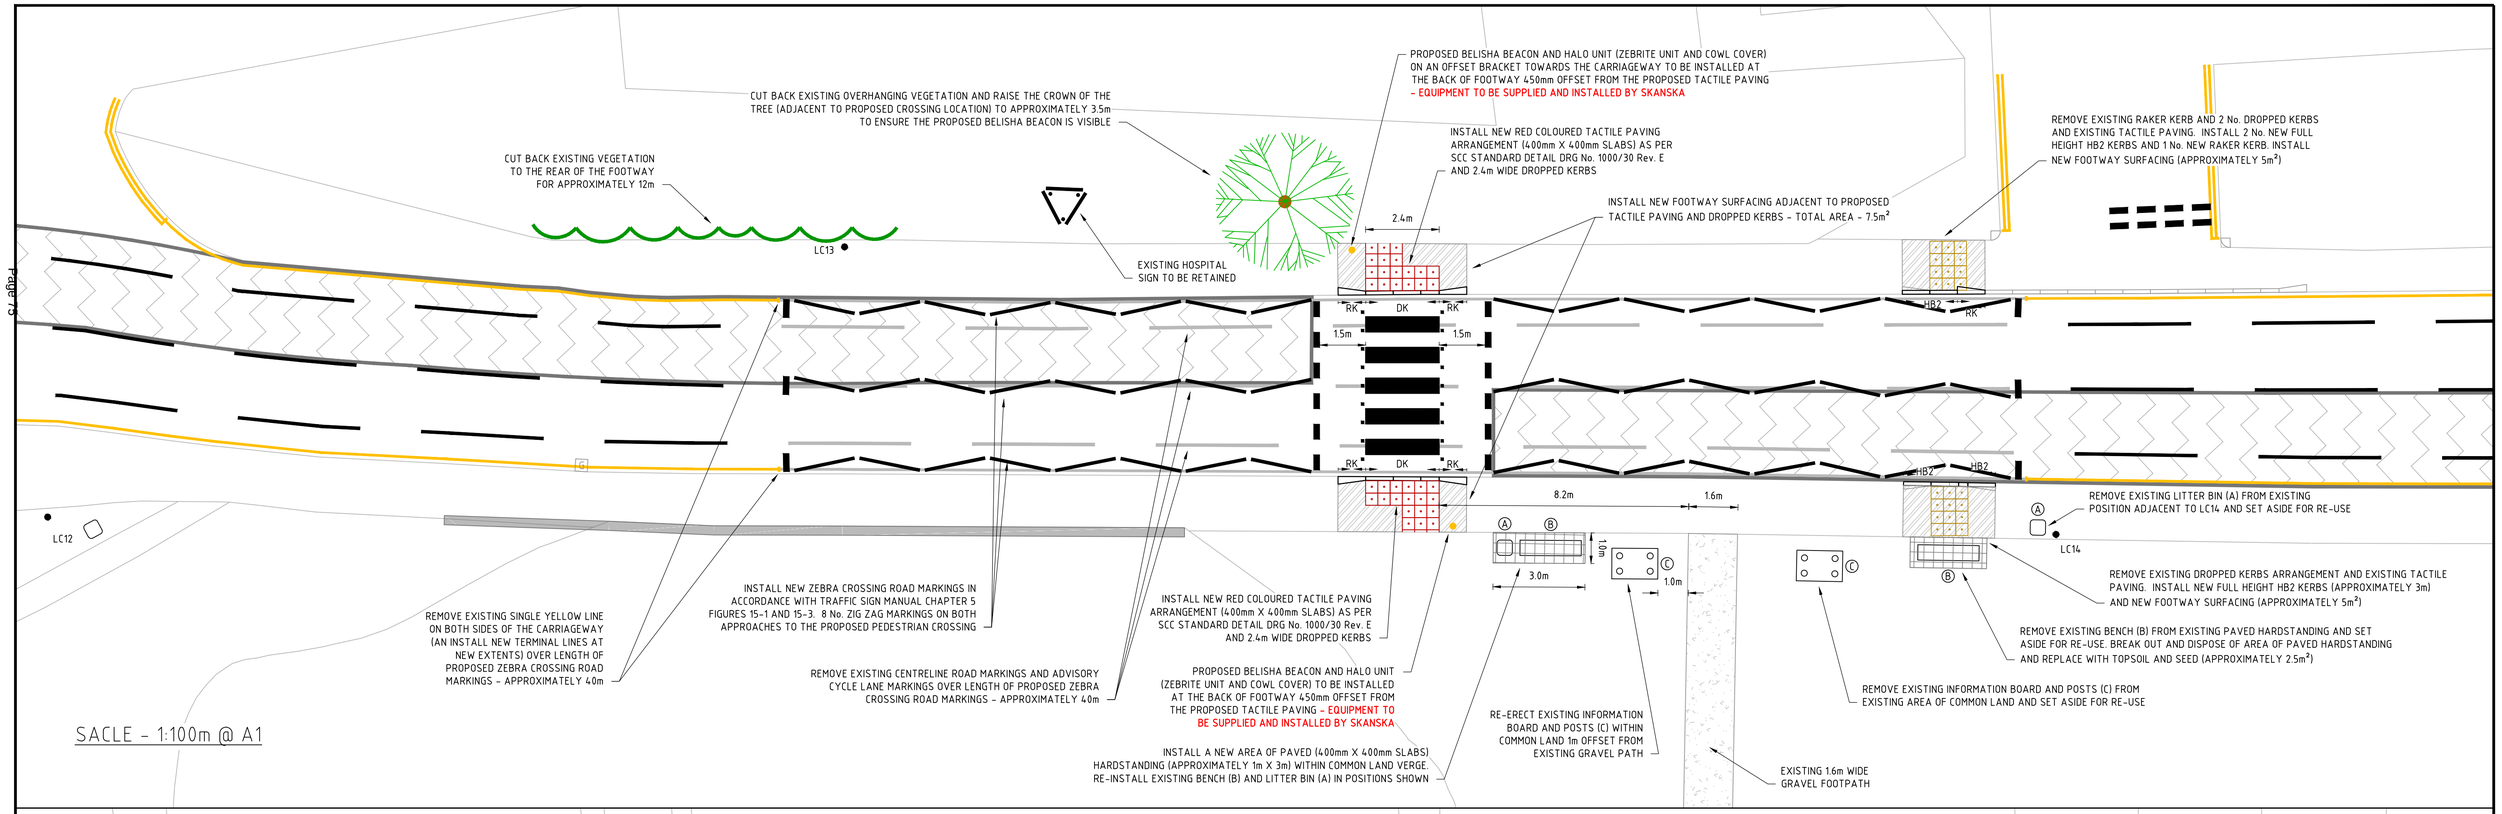

Notes

1. DRAWING BASED ON OS DATA. ALL WORKS TO BE SET OUT BY SCC ENGINEER ON SITE PRIOR TO CONSTRUCTION
2. ELECTRICAL/LIGHTING WORKS TO BE CARRIED OUT BE SKANSKA
3. ALL KERBING TO SCC STANDARD DETAIL DRAWING 1000/01 Rev. C
4. TRIMMING/CUT BACK OF VEGETATION IN THE AREA TO BE ADDED TO LOCAL MAINTENANCE SCHEDULE

Rev.	Description	Drwn	Sig.	Date	Chkd	Sig.	Date	Appr	Sig.	Date
A	AMENDMENTS POST RSA 1/2 COMMENTS	SP	SP	29/09/15	SP	SP	29/09/15	JD	JD	30/04/15

File Name: C:\SCC CHIT\PC0584 - Woodcote Green Road, Epsom - Pedestrian Crossing Facility\PC0584-04 - General Arrangement.dwg

Scale VARIES - AS SHOWN

North Point

'Based upon the Ordnance Survey mapping with the permission of the Controller of Her Majesty's Stationery Office © Crown copyright. Unauthorised reproduction infringes Crown copyright and may lead to prosecution or civil proceedings.' Surrey County Council LA 076872 2002.

Drawn by SP	Sig. SP	Date 14/07/15
Checked by originator MA	Sig. MA	Date 14/07/15
Approved by	Sig.	Date

Project: WOODCOTE GREEN ROAD, EPSOM
PEDESTRIAN CROSSING FACILITY

Drawing: ZEBRA CROSSING
GENERAL ARRANGEMENT

SHEET 1 OF 1

SURREY COUNTY COUNCIL
Surrey Highways
&
Transport for Surrey

Project No. PC0584
Contract
Sheet
No.
Drawing No. PC0584/04
Rev. A
Classification DRAFT

A1

ITEM 10

Page 75

This page is intentionally left blank