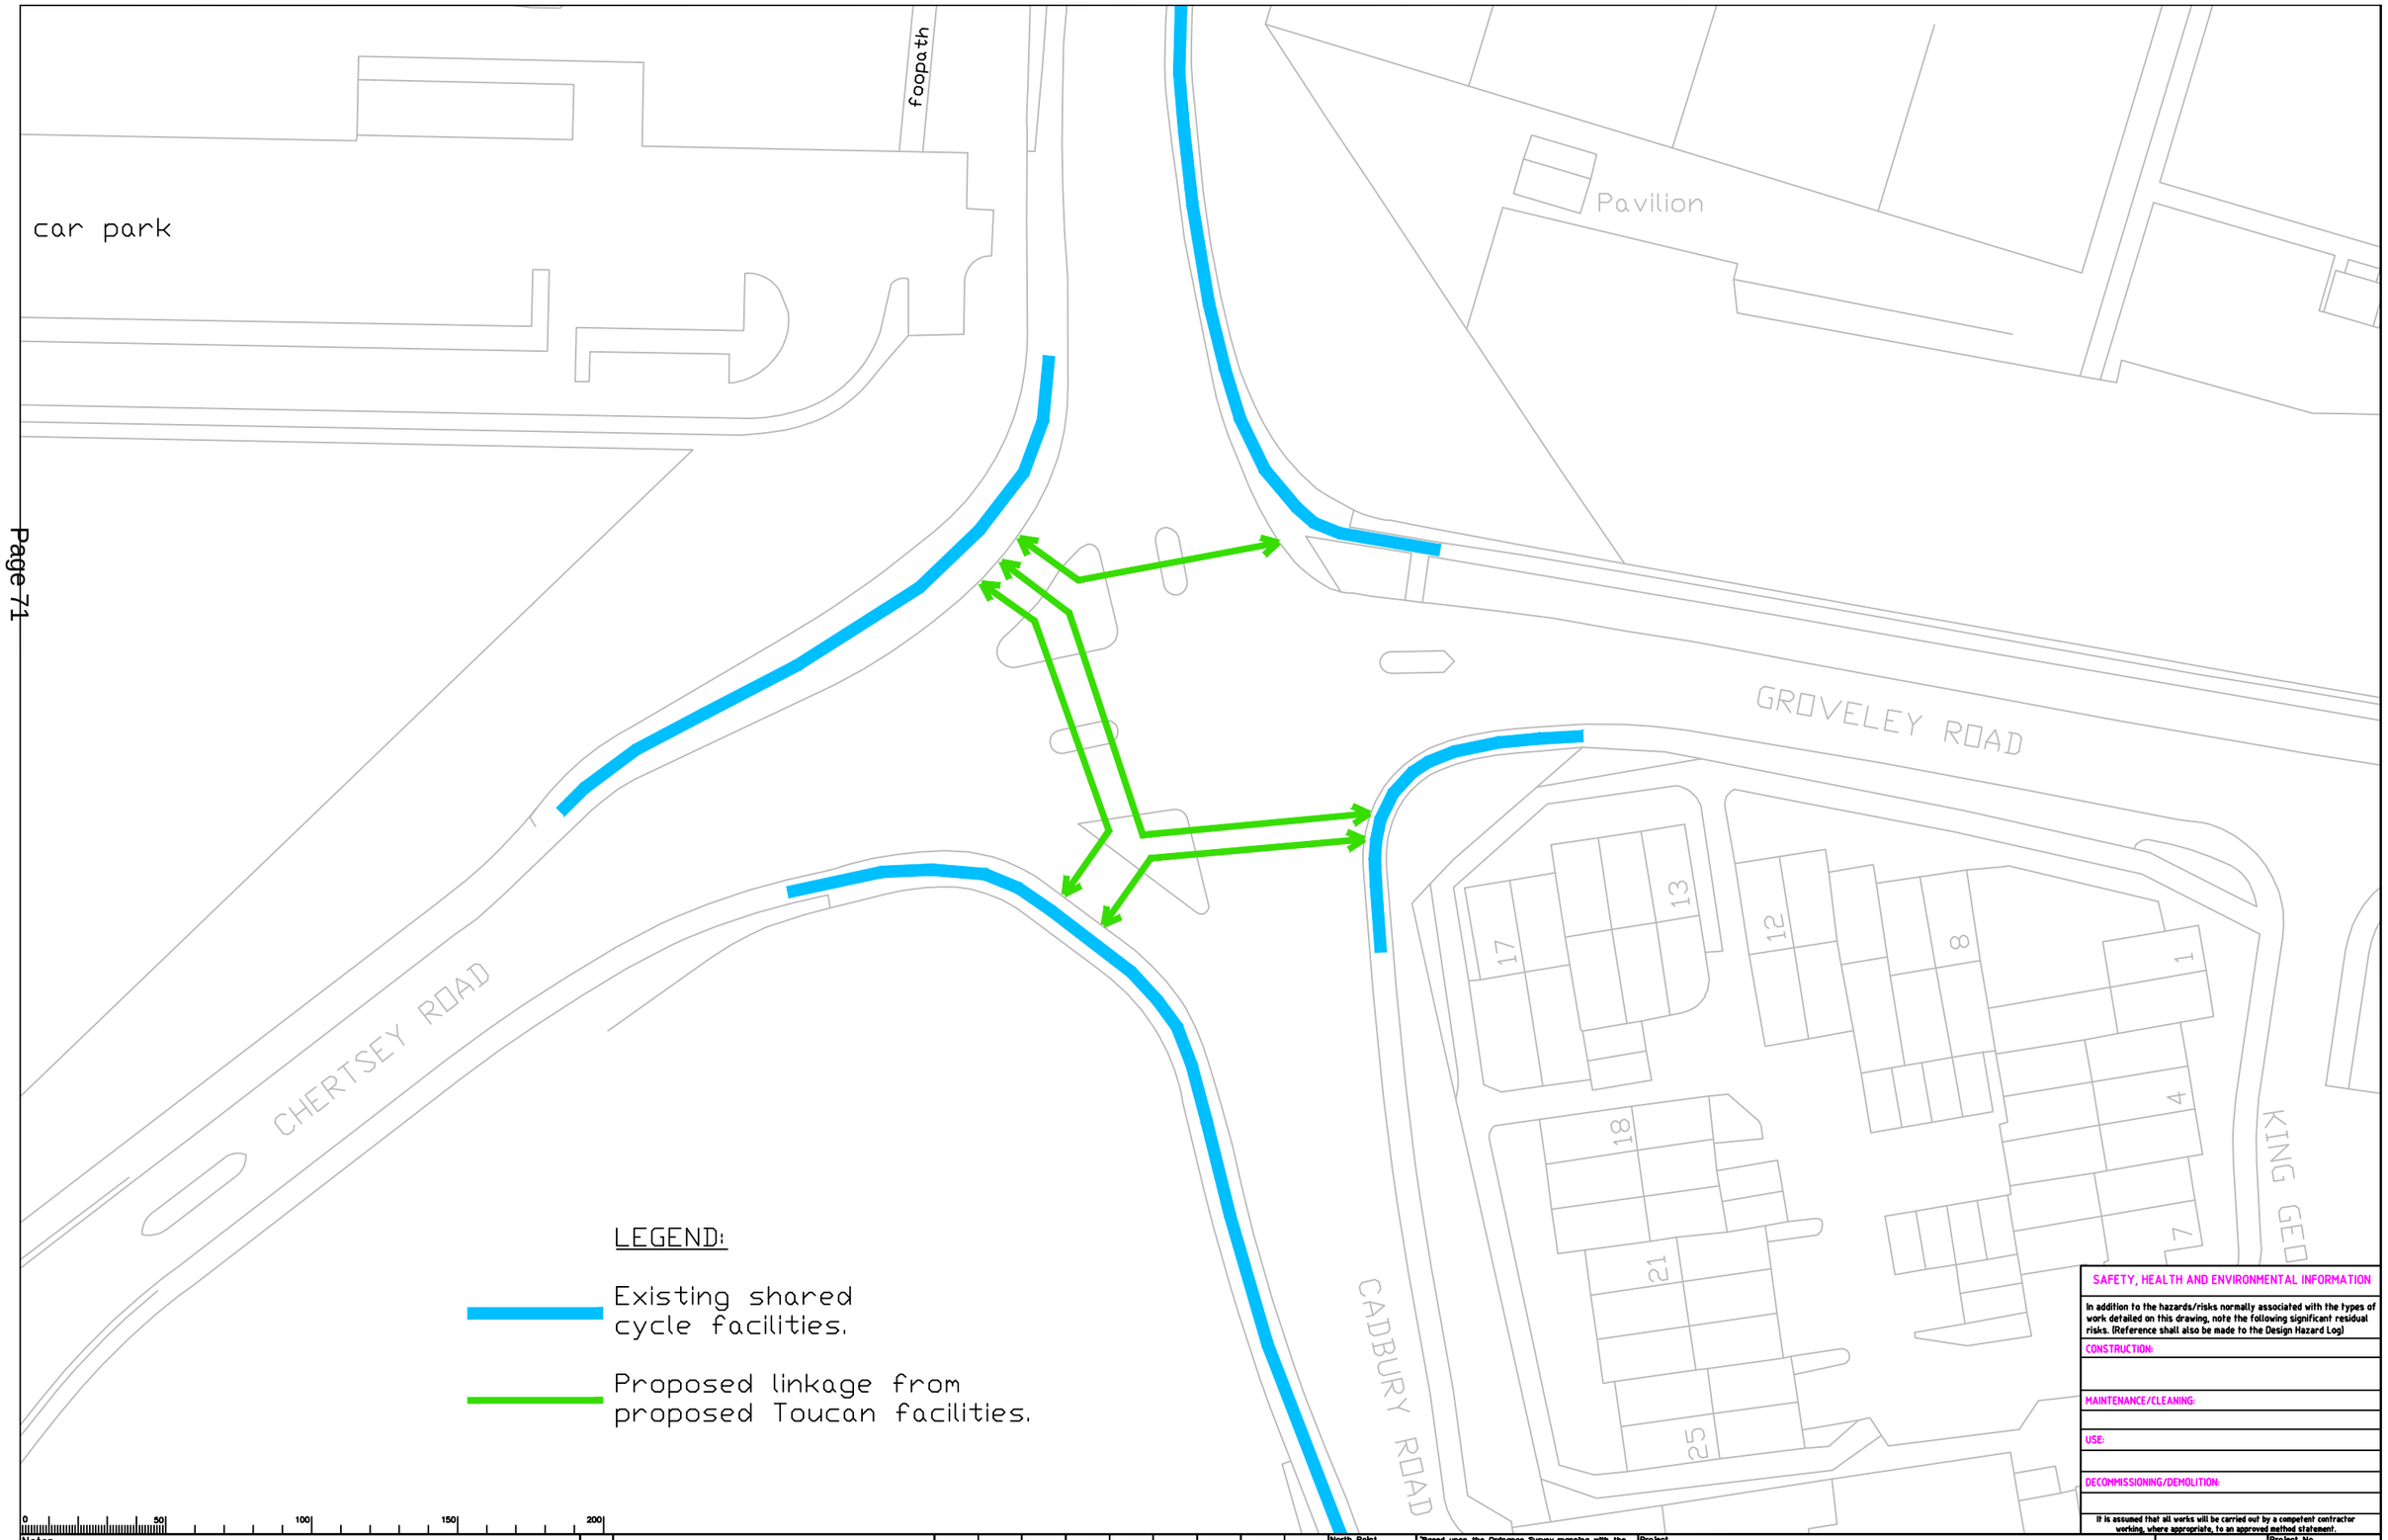

SAFETY, HEALTH AND ENVIRONMENTAL INFORMATION

In addition to the hazards/risks normally associated with the types of work detailed on this drawing, note the following significant residual risks. (Reference shall also be made to the Design Hazard Log)

CONSTRUCTION:

MAINTENANCE/CLEANING:

USE:

DECOMMISSIONING/DEMOLITION:

If it is assumed that all works will be carried out by a competent contractor working, where appropriate, to an approved method statement.

Notes

Rev.	Description	Drwn	Sig.	Date	Chkd	Sig.	Date	Appr	Sig.	Date

File Name: I:\EA\PC st\Resource Pool\Projects\NE Spelthorne\PC0563 Chertsey Road signals at jw Cadbury Road\09 Drawings\Current\PC0563-03 Cycle facility linkage.dwg

Scale 1:500 at A3

North Point

'Based upon the Ordnance Survey mapping with the permission of the Controller of Her Majesty's Stationery Office © Crown copyright. Unauthorised reproduction infringes Crown copyright and may lead to prosecution or civil proceedings.' Surrey County Council LA 076872 2002.

	Sig.	Date
Drawn by JPD	JPD	18.11.15
Checked by originator		
Approved by		

Project: PROPOSED CYCLE FACILITY LINKAGE

Drawing: A244 CADBURY ROAD / CHERTSEY ROAD
C233 GROVELEY ROAD, SUNBURY, SURREY

SHEET 1 OF 1

SURREY COUNTY COUNCIL

Project No. PC0563

Contract Sheet No.

Drawing No. PC0563-03 Rev. -

Classification DRAFT

This page is intentionally left blank