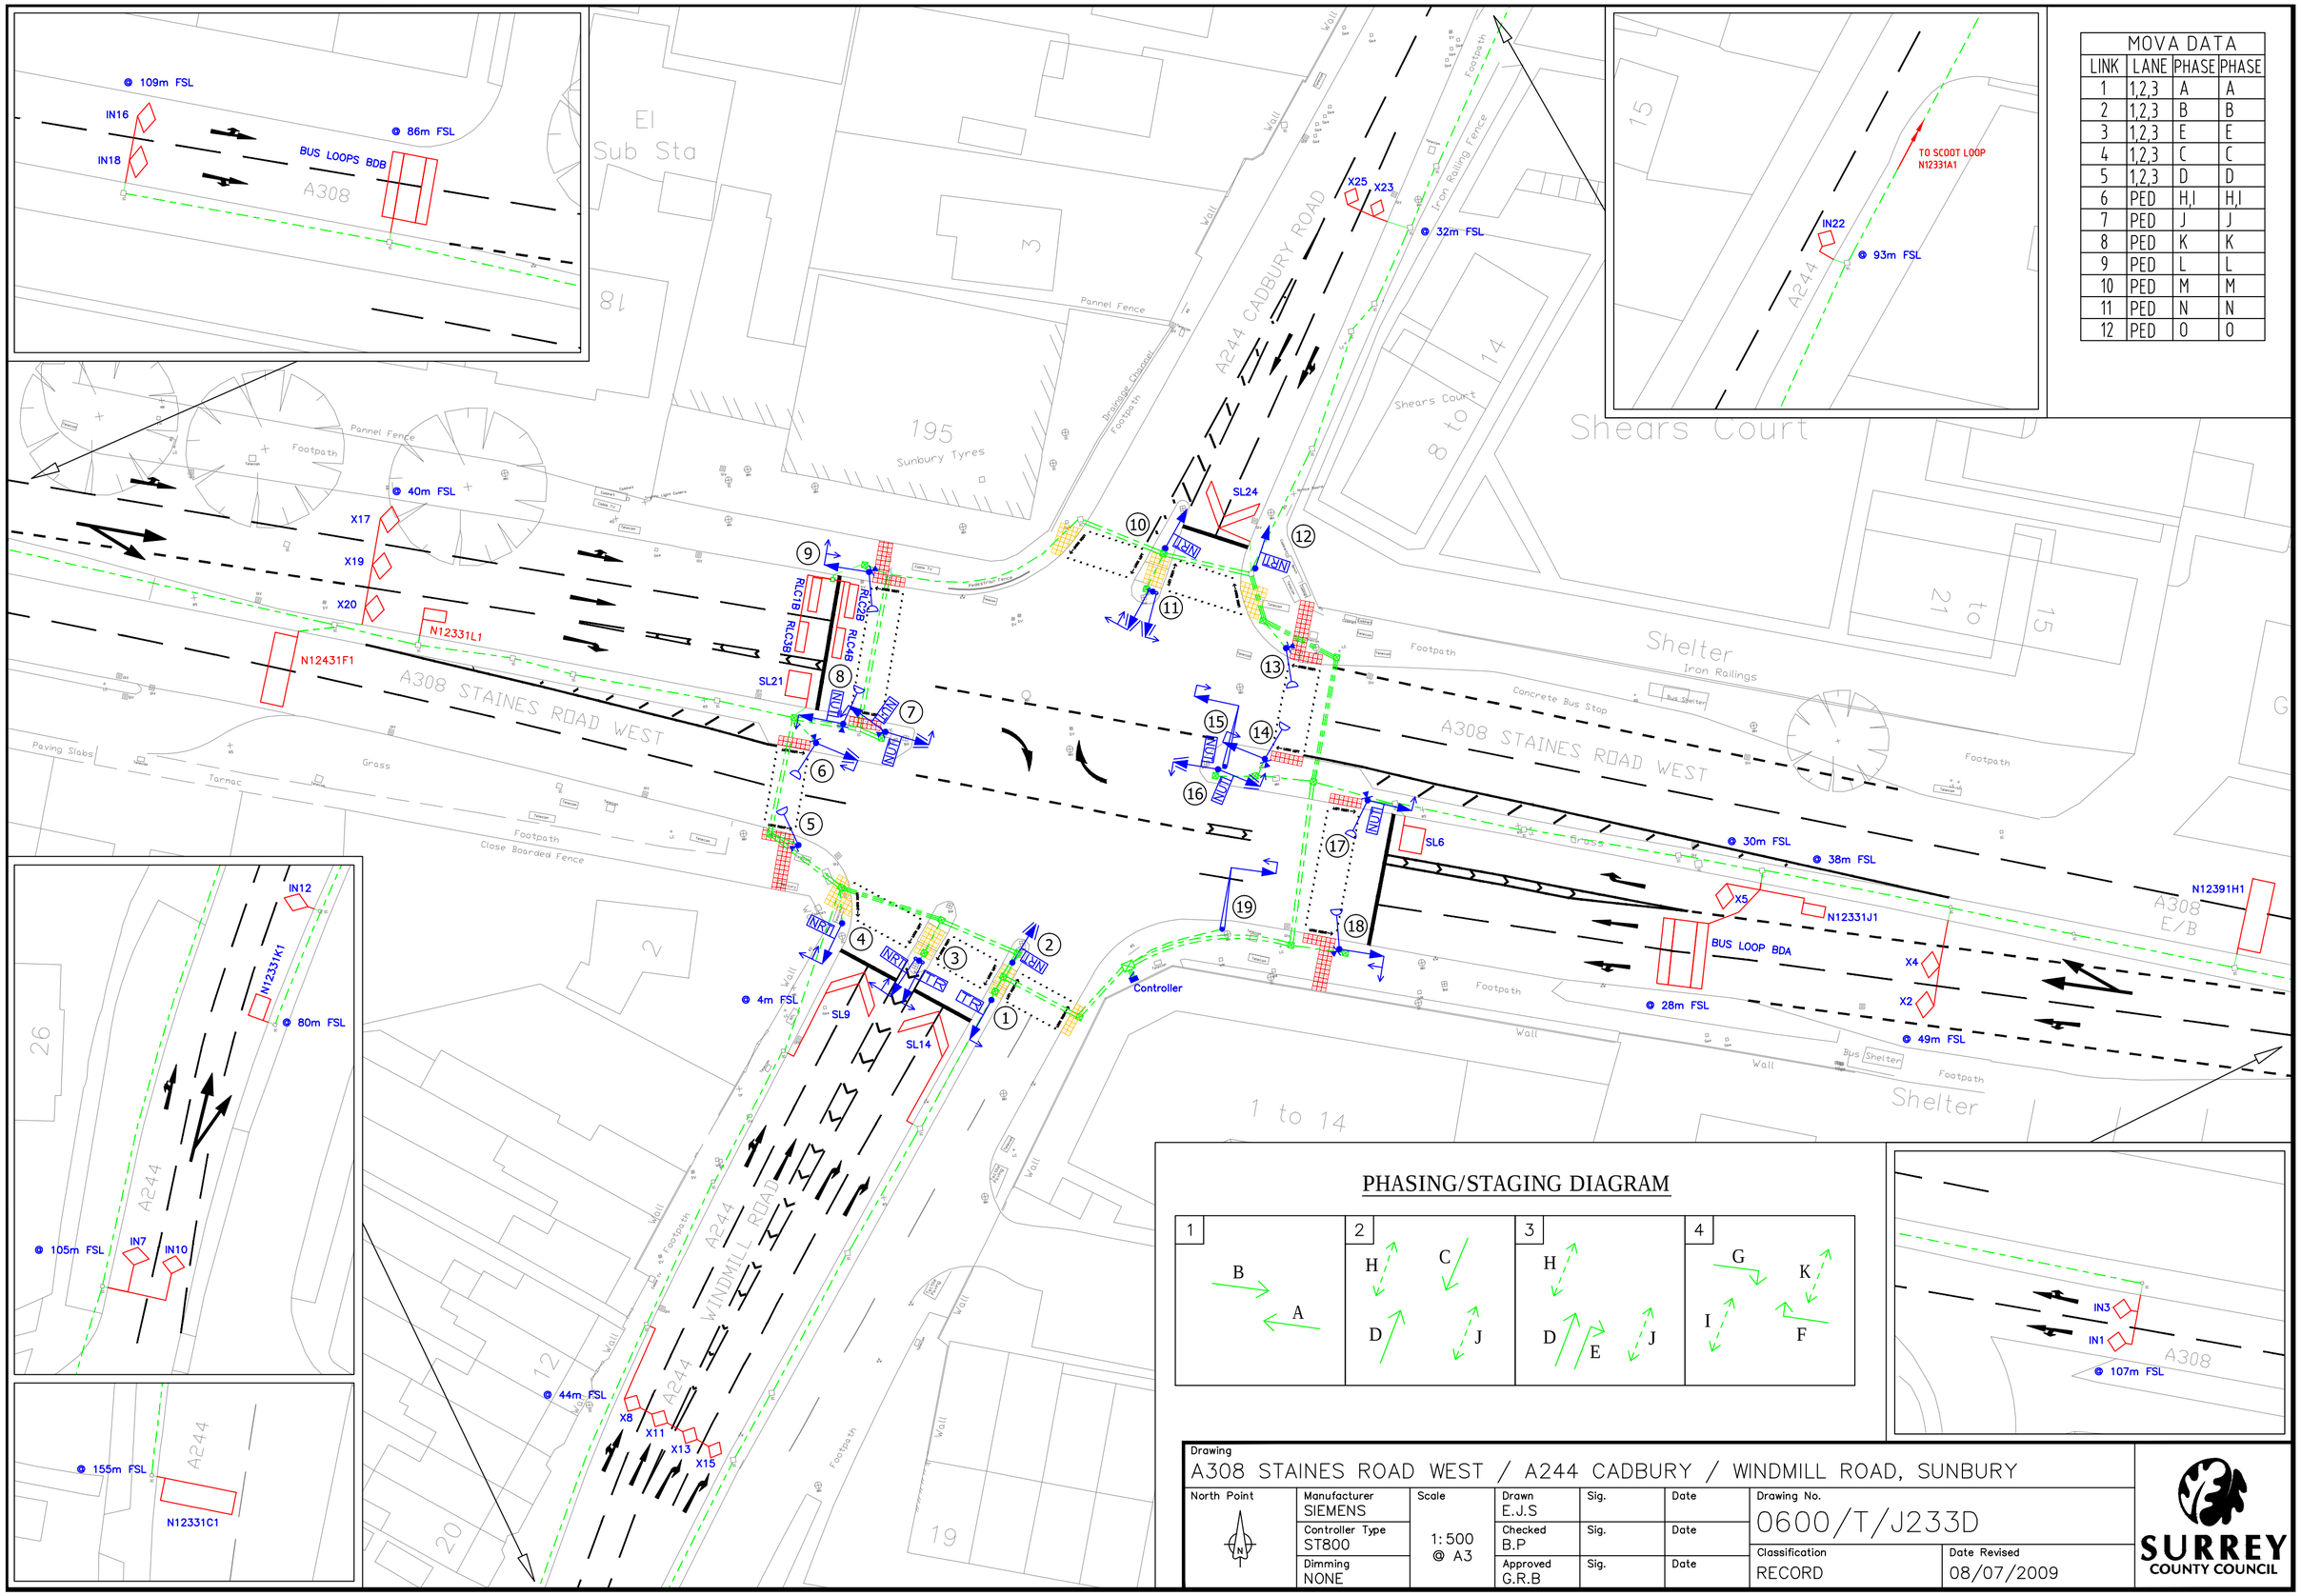

MOVA DATA			
LINK	LANE	PHASE	PHASE
1	1,2,3	A	A
2	1,2,3	B	B
3	1,2,3	E	E
4	1,2,3	C	C
5	1,2,3	D	D
6	PED	H,I	H,I
7	PED	J	J
8	PED	K	K
9	PED	L	L
10	PED	M	M
11	PED	N	N
12	PED	O	O

PHASING/STAGING DIAGRAM

1	2	3	4
B, A	H, C, D, J	H, D, E, J	G, K, I, F

Drawing
A308 STAINES ROAD WEST / A244 CADBURY / WINDMILL ROAD, SUNBURY

North Point	Manufacturer	Scale	Drawn	Sig.	Date	Drawing No.	
	SIEMENS	1:500 @ A3	E.J.S			0600/T/J233D	
	Controller Type ST800		Checked B.P	Sig.	Date	Classification	Date Revised
	Dimming NONE		Approved G.R.B	Sig.	Date	RECORD	08/07/2009

SURREY COUNTY COUNCIL

This page is intentionally left blank