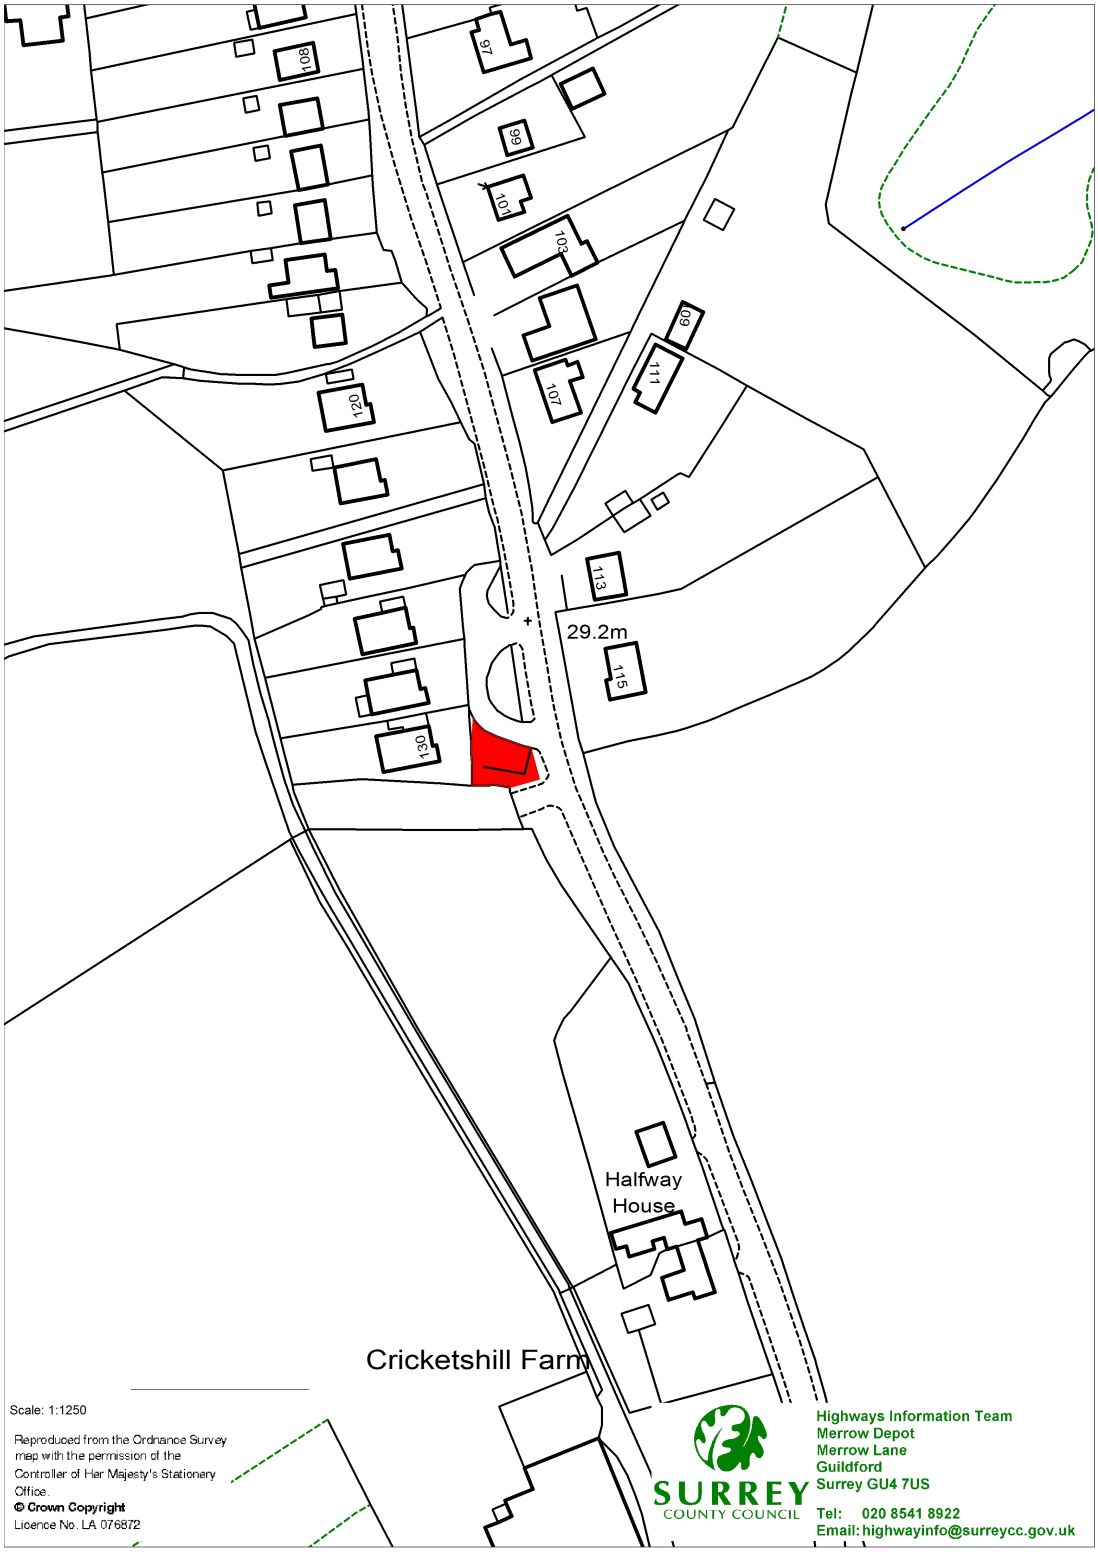
80
97
99
101
103
109
111
107
120
113
29.2m
115
130
Halfway House
Cricketshill Farm
Scale: 1:1250
Reproduced from the Ordnance Survey map with the permission of the Controller of Her Majesty's Stationery Office.
© Crown Copyright
Licence No. LA 076872
SURREY
COUNTY COUNCIL
Highways Information Team
Merrow Depot
Merrow Lane
Guildford
Surrey GU4 7US
Tel: 020 8541 8922
Email: highwayinfo@surreycc.gov.uk

This page is intentionally left blank