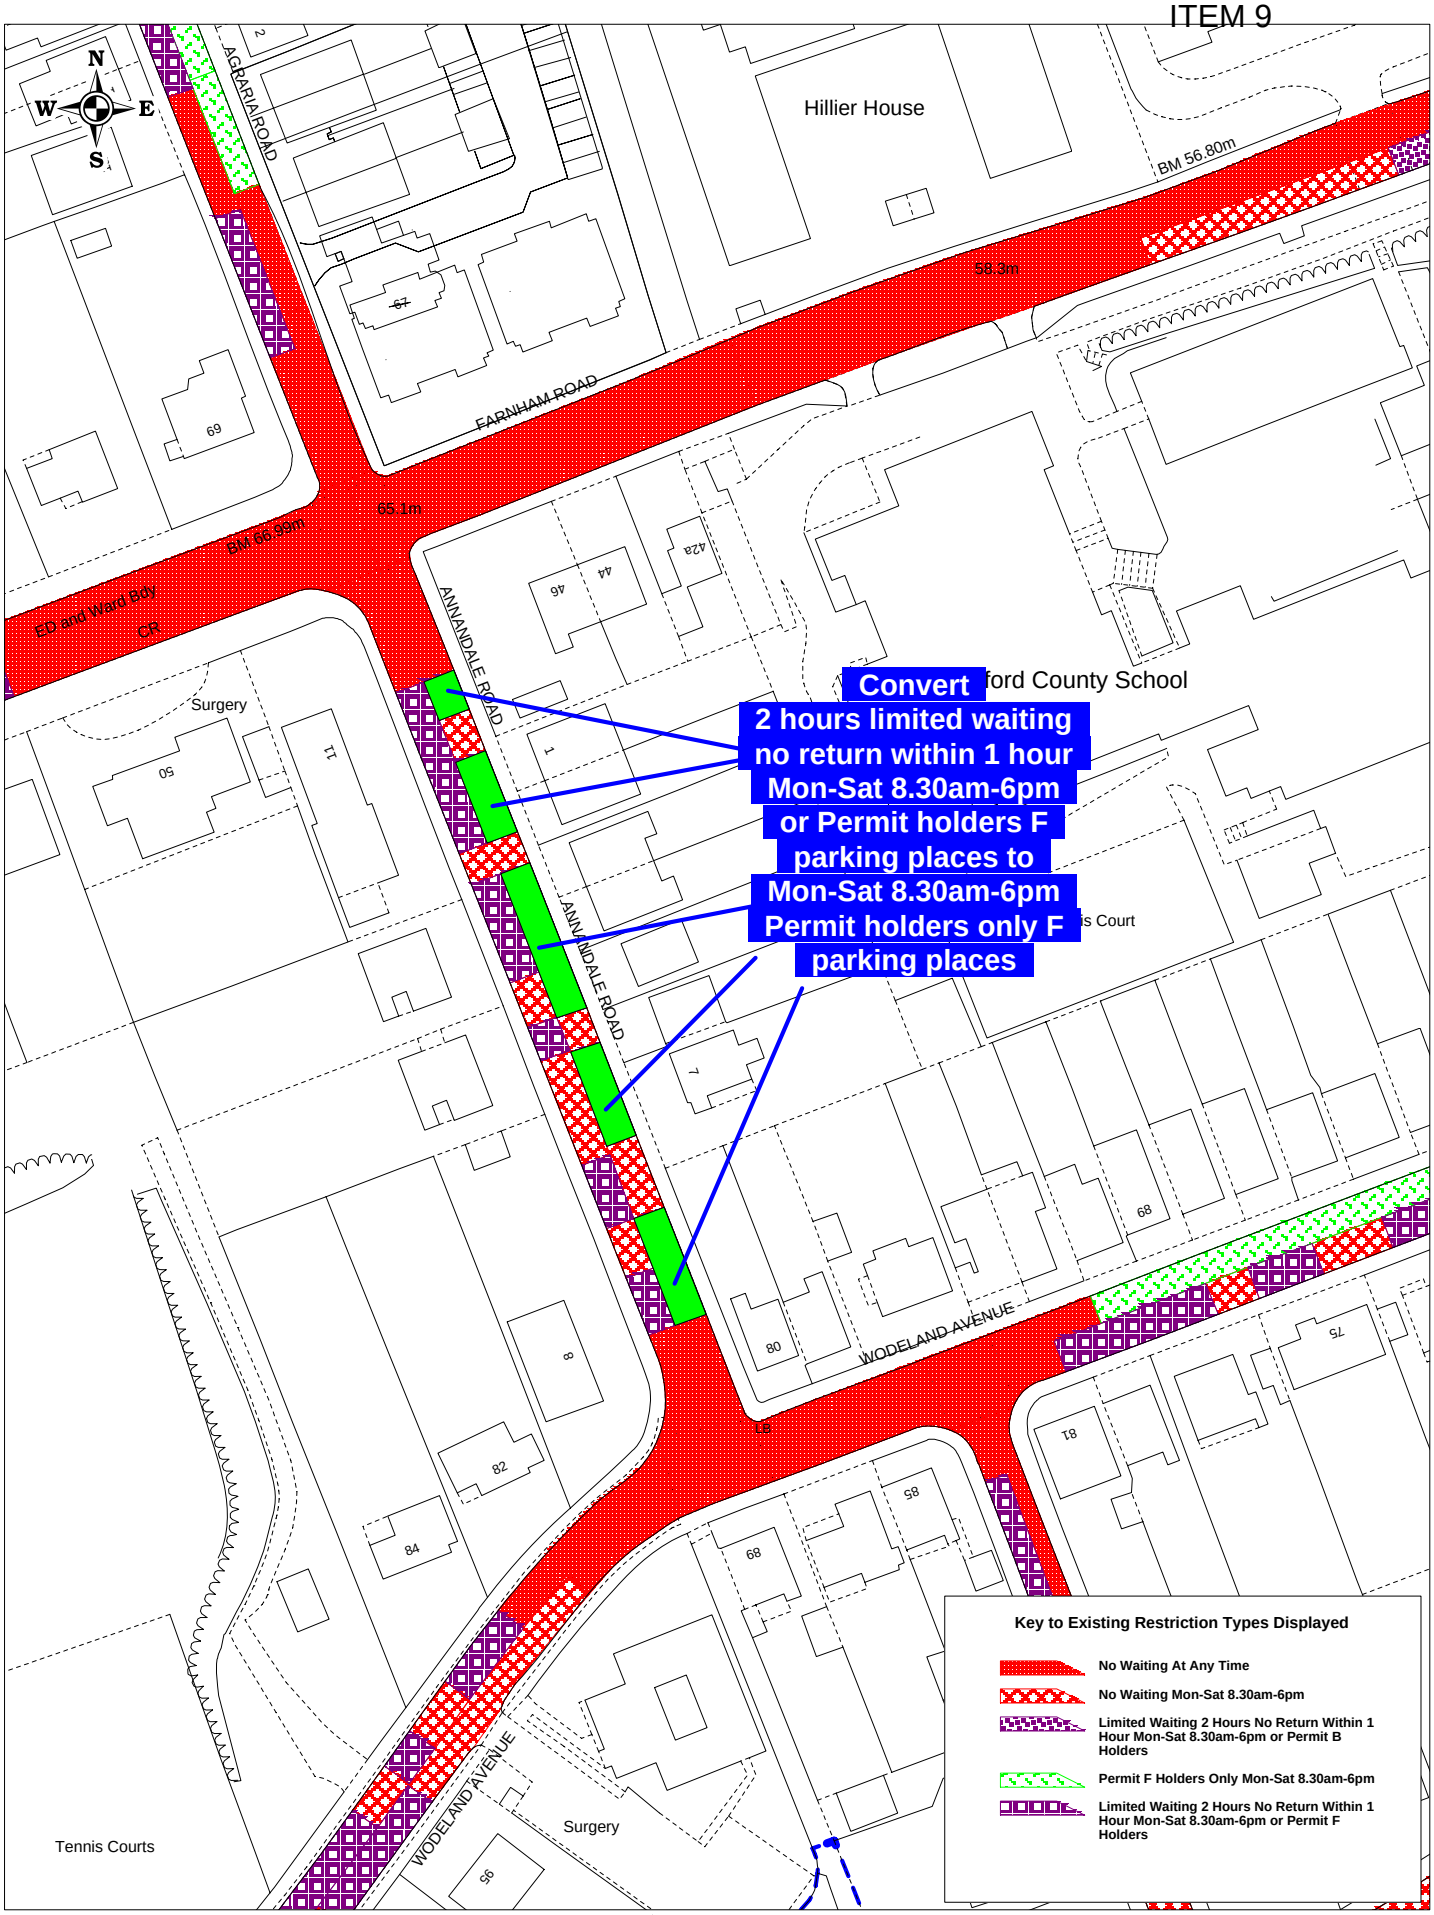

GUILDFORD BOROUGH

SURREY COUNTY COUNCIL

Reproduced from Ordnance Survey Material.
HMSO Crown Copyright. All rights reserved.
Guildford Borough Council
Licence No. 100019625, 2016

Guildford parking review - Proposed changes
Annandale Road, Guildford

SCALE	1 : 1000 @ A4
DATE	22/11/2016
DRAWING No.	GBC/APH/AnnandaleRdProp
DRAWN BY	ANDREW HARKIN

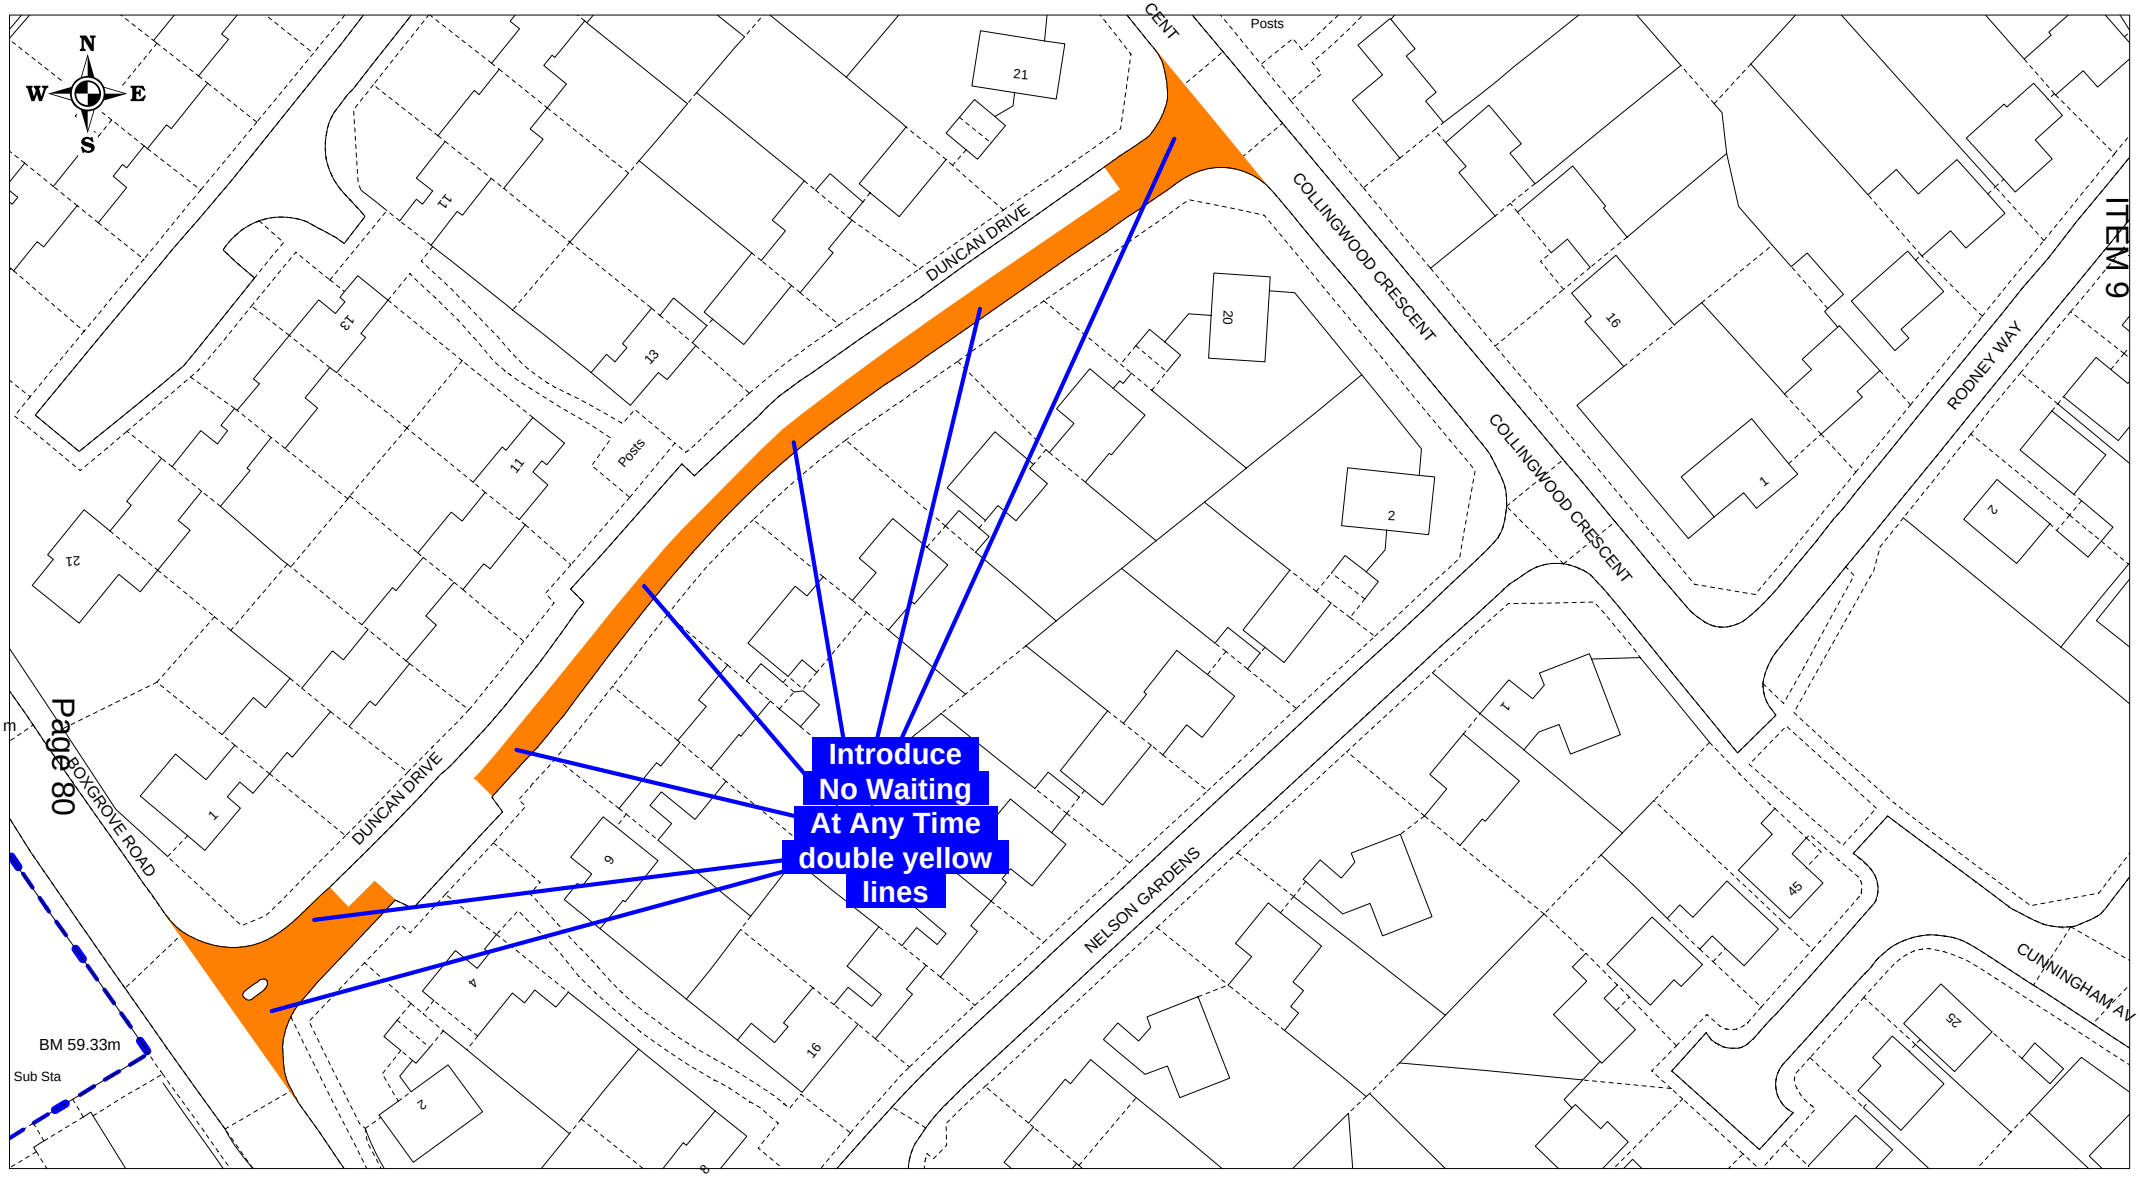

GUILDFORD BOROUGH

SURREY COUNTY COUNCIL

Reproduced from Ordnance Survey Material.
HMSO Crown Copyright. All rights reserved.
Guildford Borough Council
Licence No. 100019625, 2016

Guildford parking review
Proposed changes -
Duncan Drive, Guildford

SCALE	1 : 1000 @ A4
DATE	22/11/2016
DRAWING No.	GBC/APH/DuncanDriveProp
DRAWN BY	ANDREW HARKIN

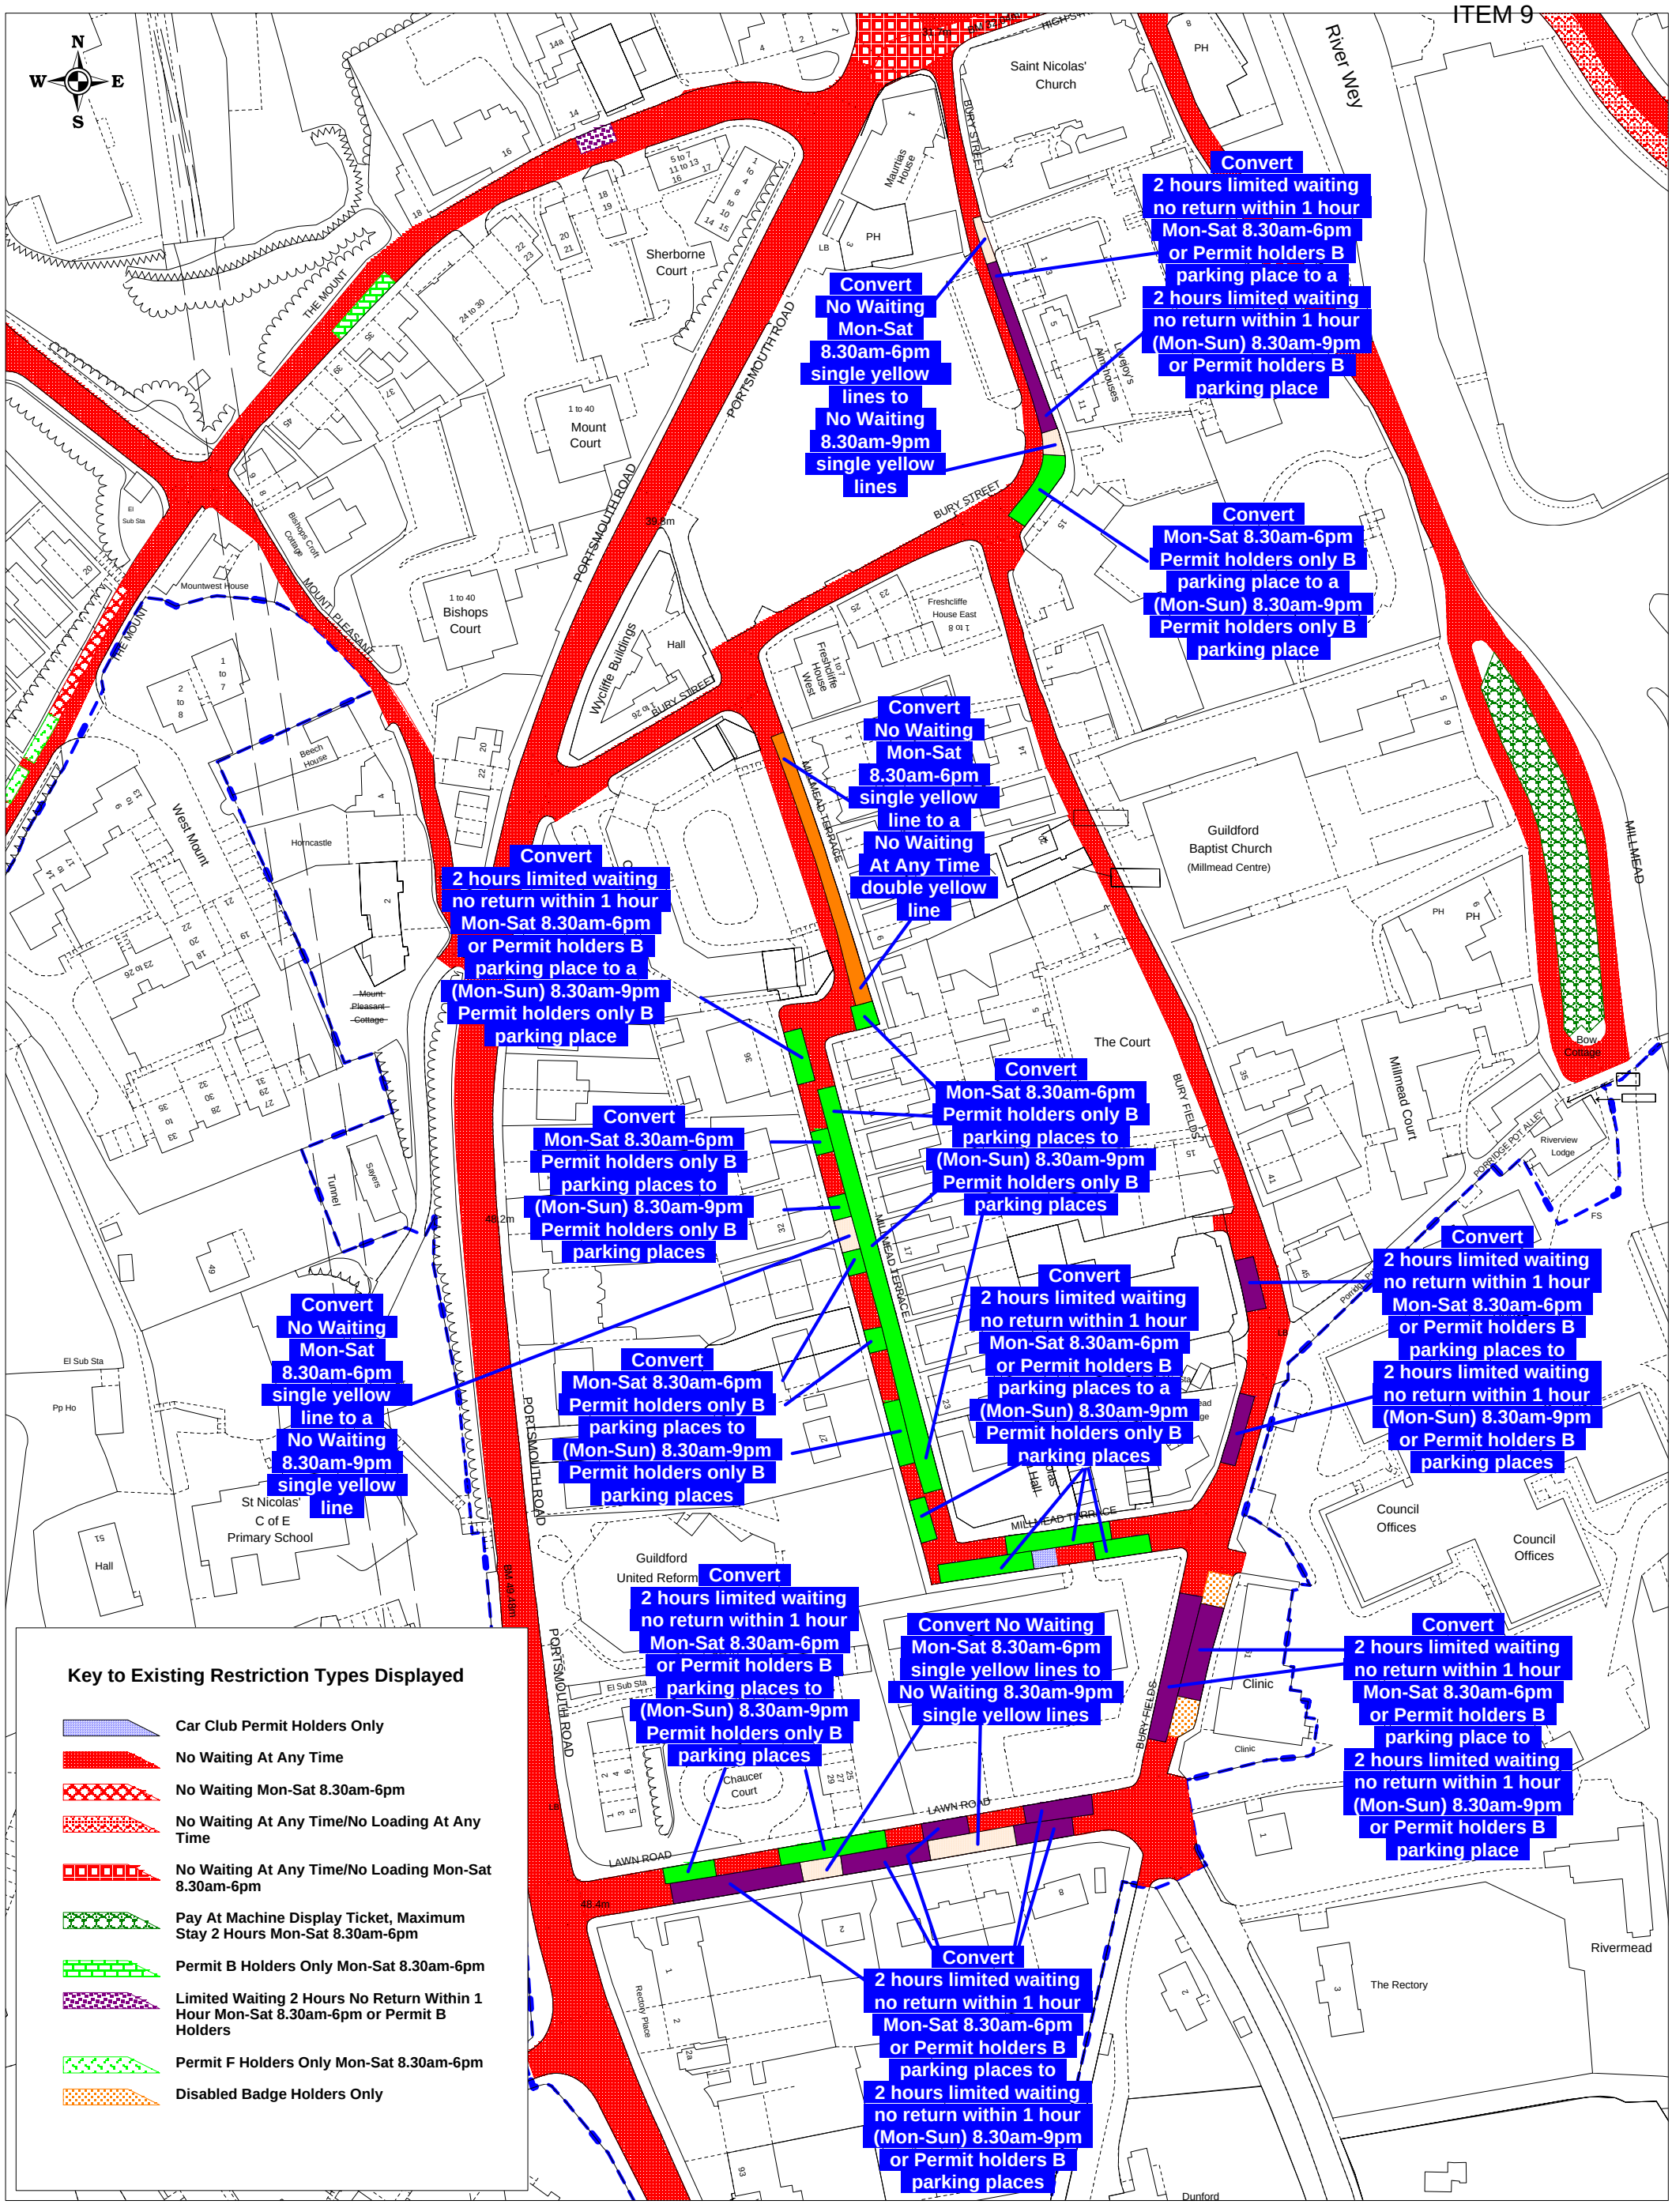

Reproduced from Ordnance Survey Material.
HMSO Crown Copyright. All rights reserved.
Guildford Borough Council
Licence No: 100019625, 2016

Guildford parking review -
Proposed changes
Millmead area, Guildford

SCALE	1 : 1250 @ A3
DATE	22/11/2016
DRAWING No.	GBC/APH/MillmeadProp
DRAWN BY	ANDREW HARKIN

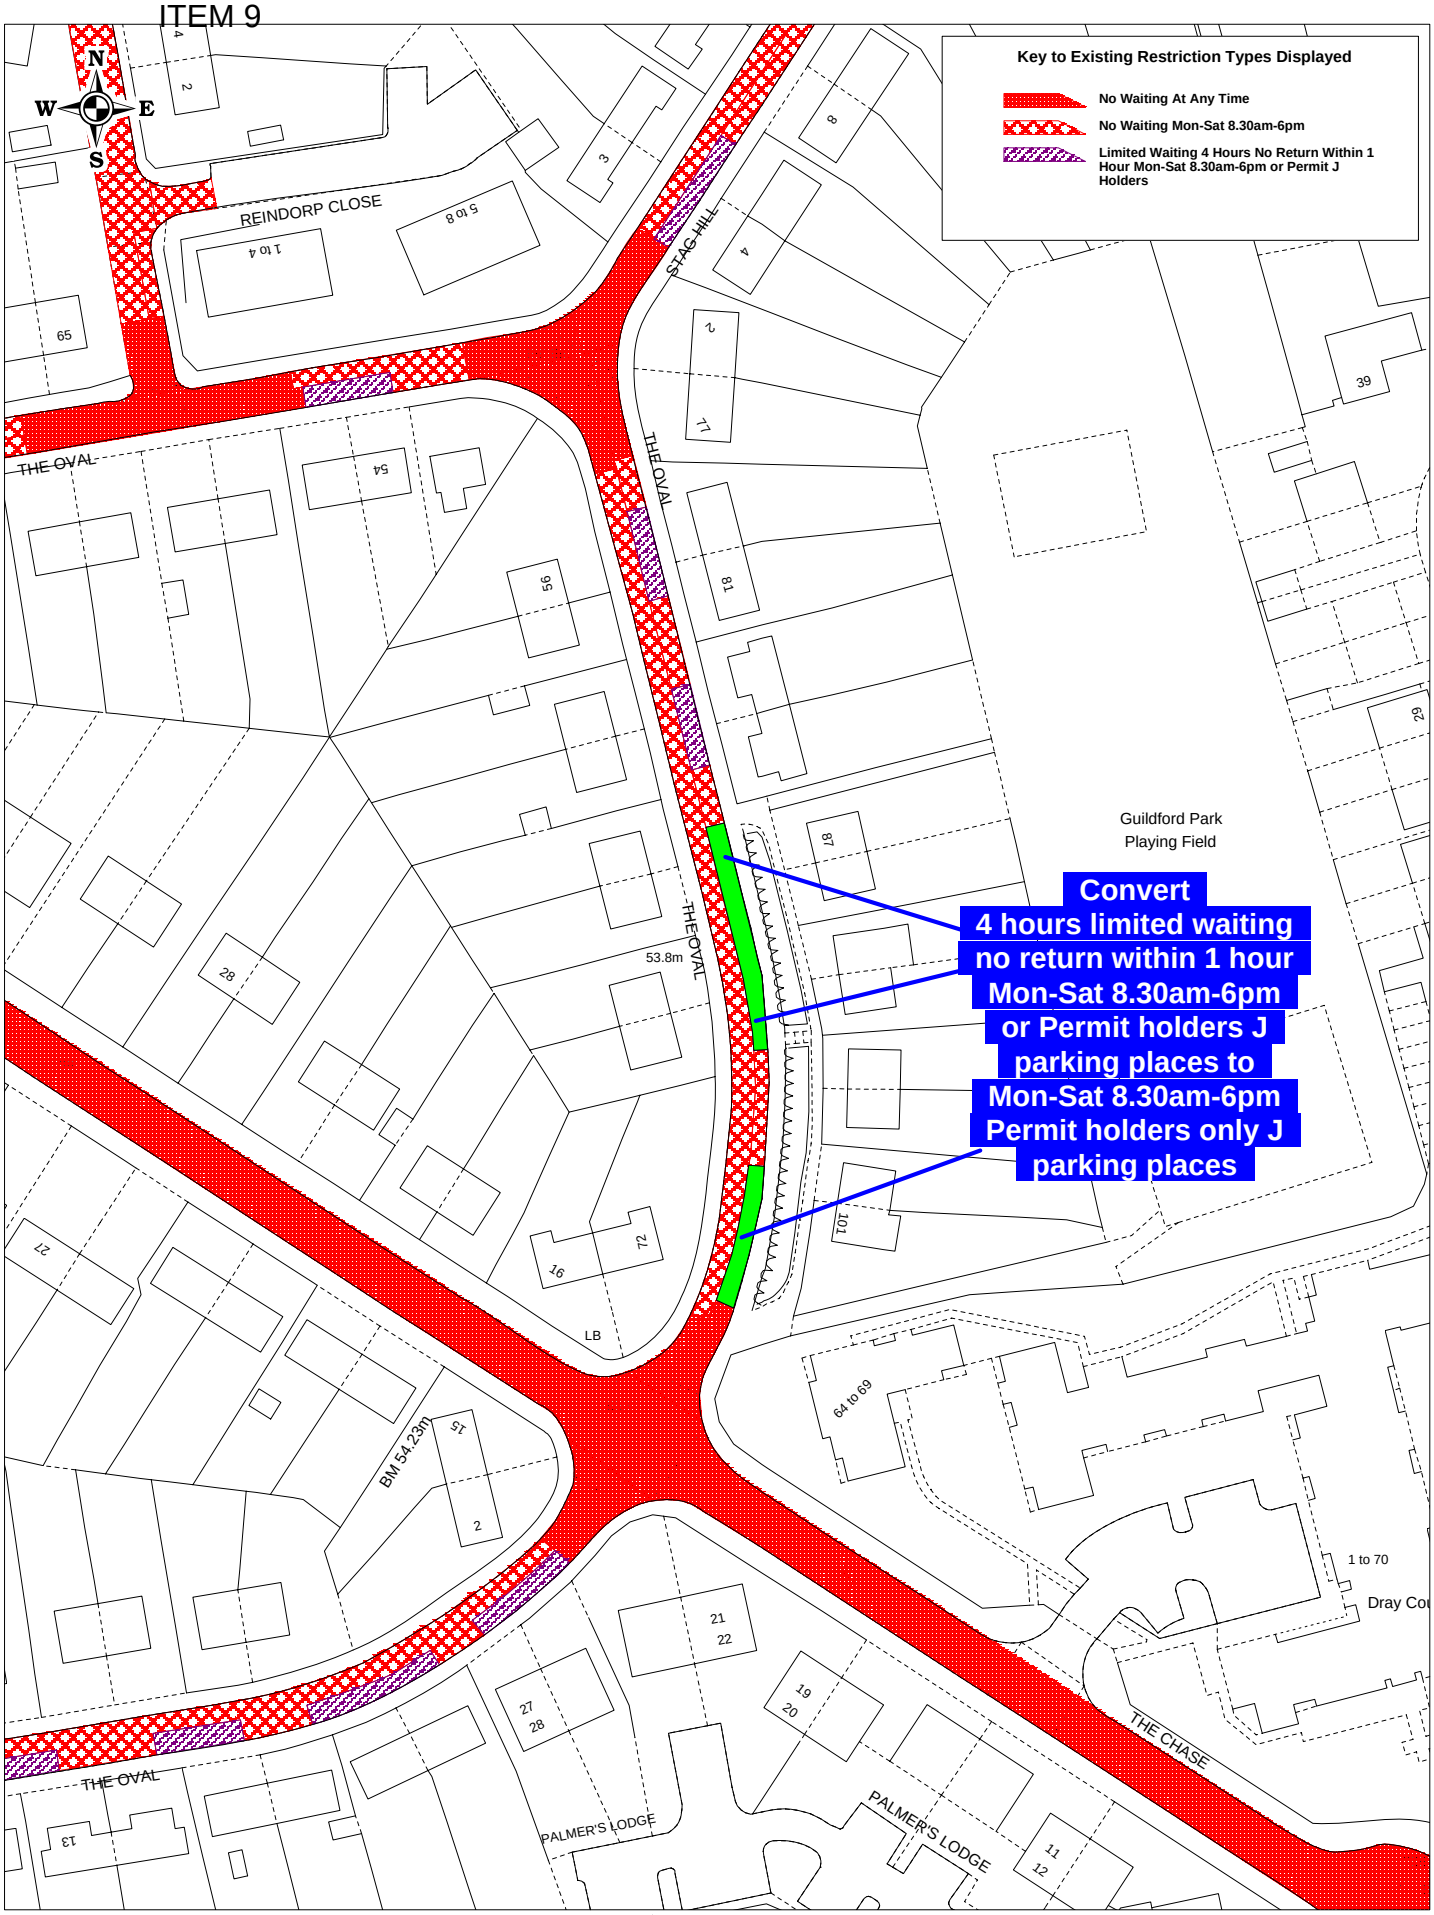

GUILDFORD BOROUGH

SURREY COUNTY COUNCIL

Reproduced from Ordnance Survey Material.
HMSO Crown Copyright. All rights reserved.
Guildford Borough Council
Licence No. 100019625, 2016

Guildford parking review - Proposed changes
The Oval, Guildford

SCALE	1 : 1000 @ A4
DATE	22/11/2016
DRAWING No.	GBC/APH/TheOvalProp
DRAWN BY	ANDREW HARKIN

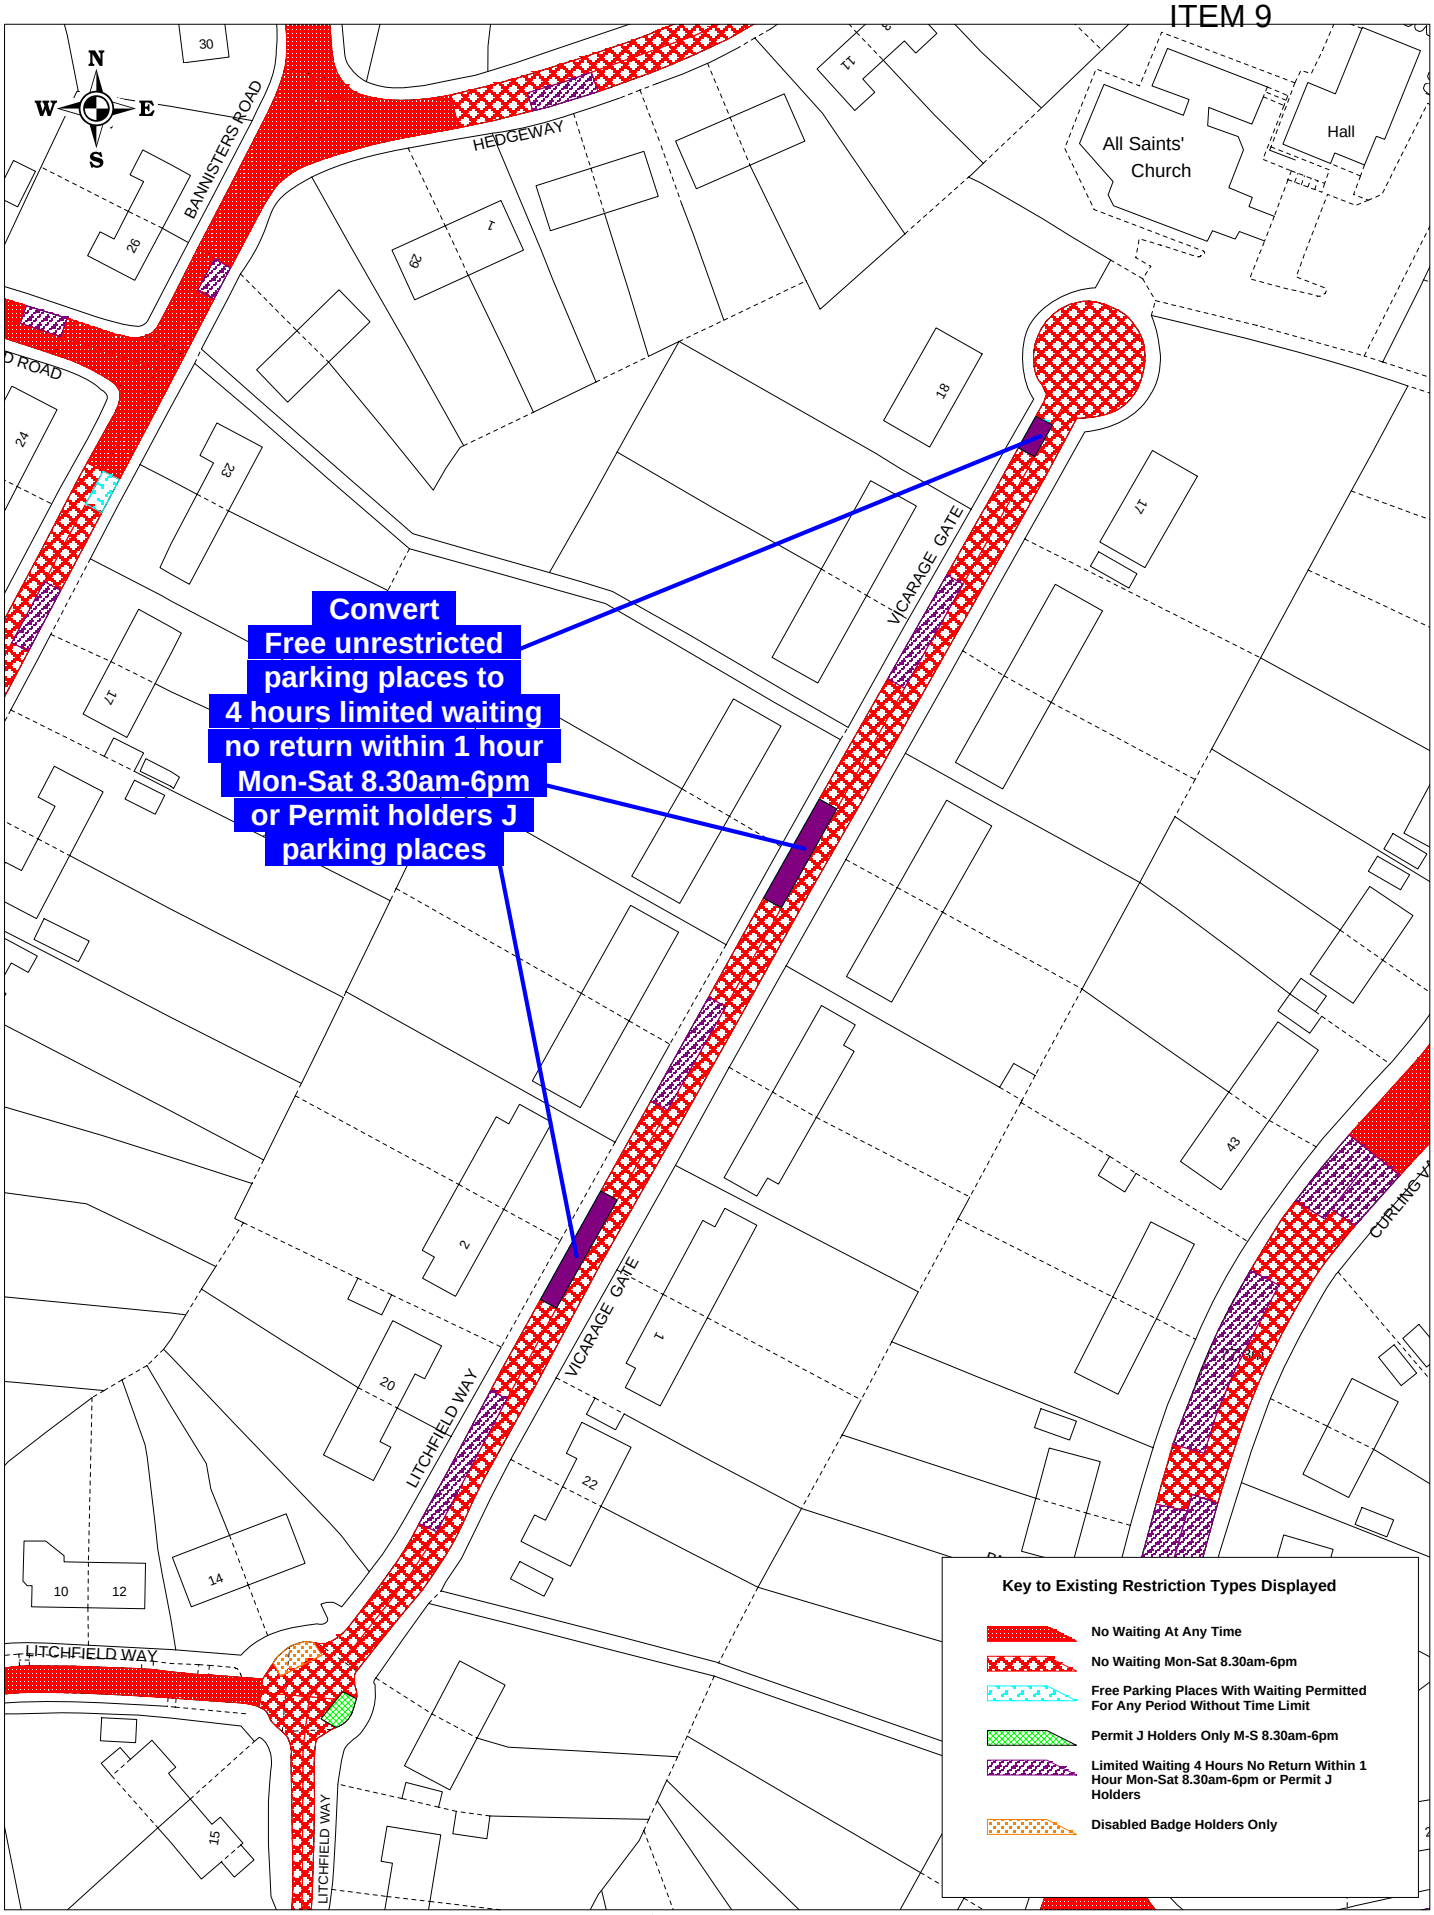

GUILDFORD BOROUGH

SURREY COUNTY COUNCIL

Reproduced from Ordnance Survey Material.
HMSO Crown Copyright. All rights reserved.
Guildford Borough Council
Licence No. 100019625, 2016

Guildford parking review - Proposed changes
Vicarage Gate, Guildford

SCALE	1 : 1000 @ A4
DATE	28/11/2016
DRAWING No.	GBC/APH/VicarageGateProp
DRAWN BY	ANDREW HARKIN

This page is intentionally left blank