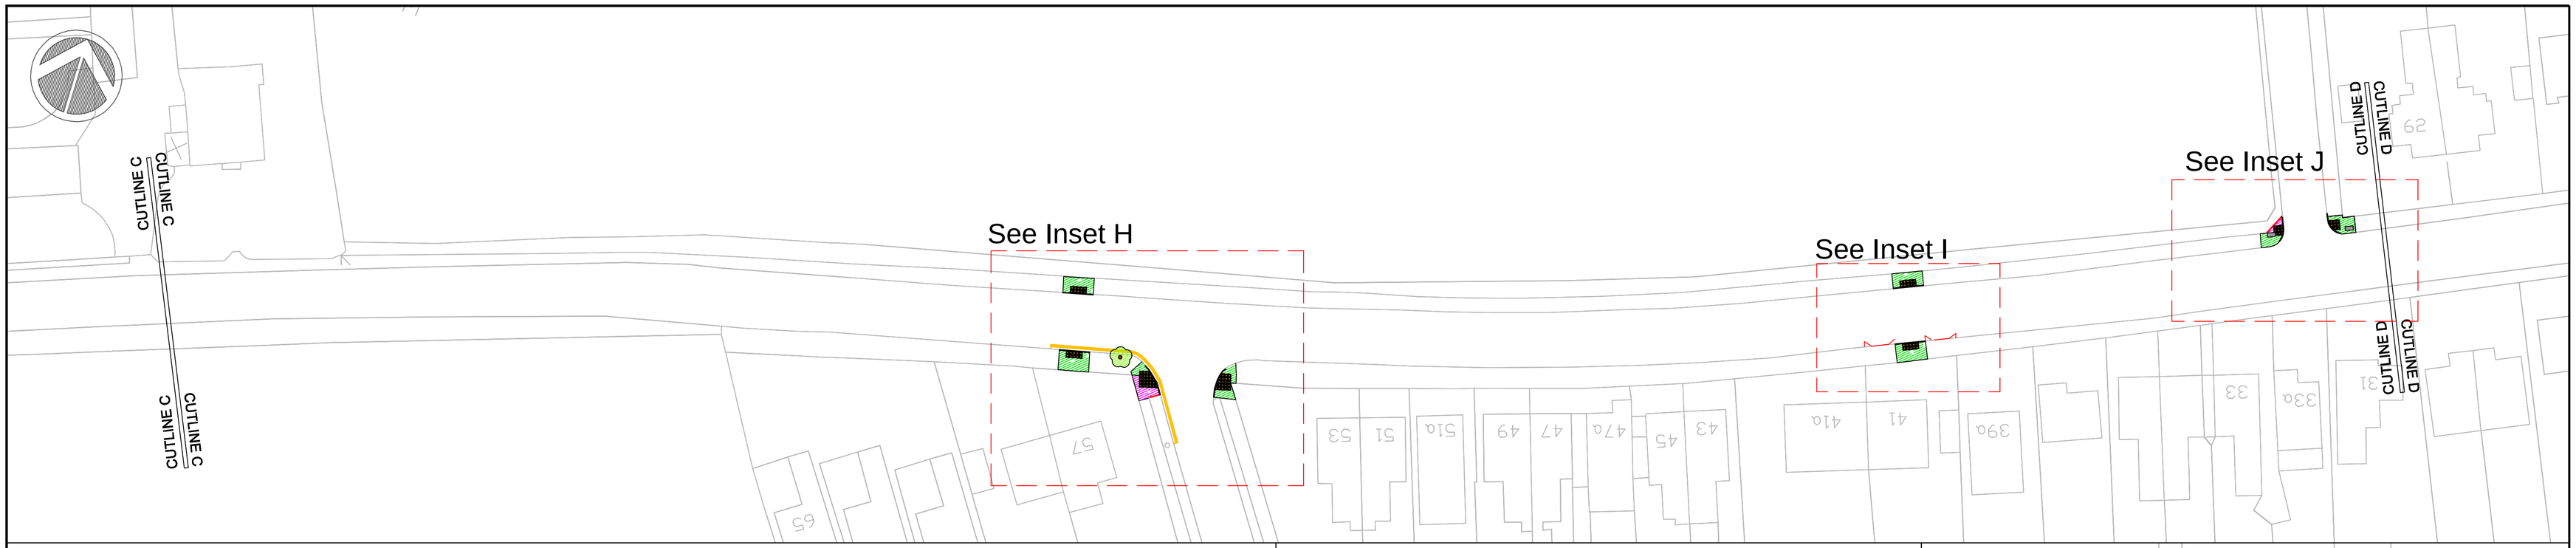

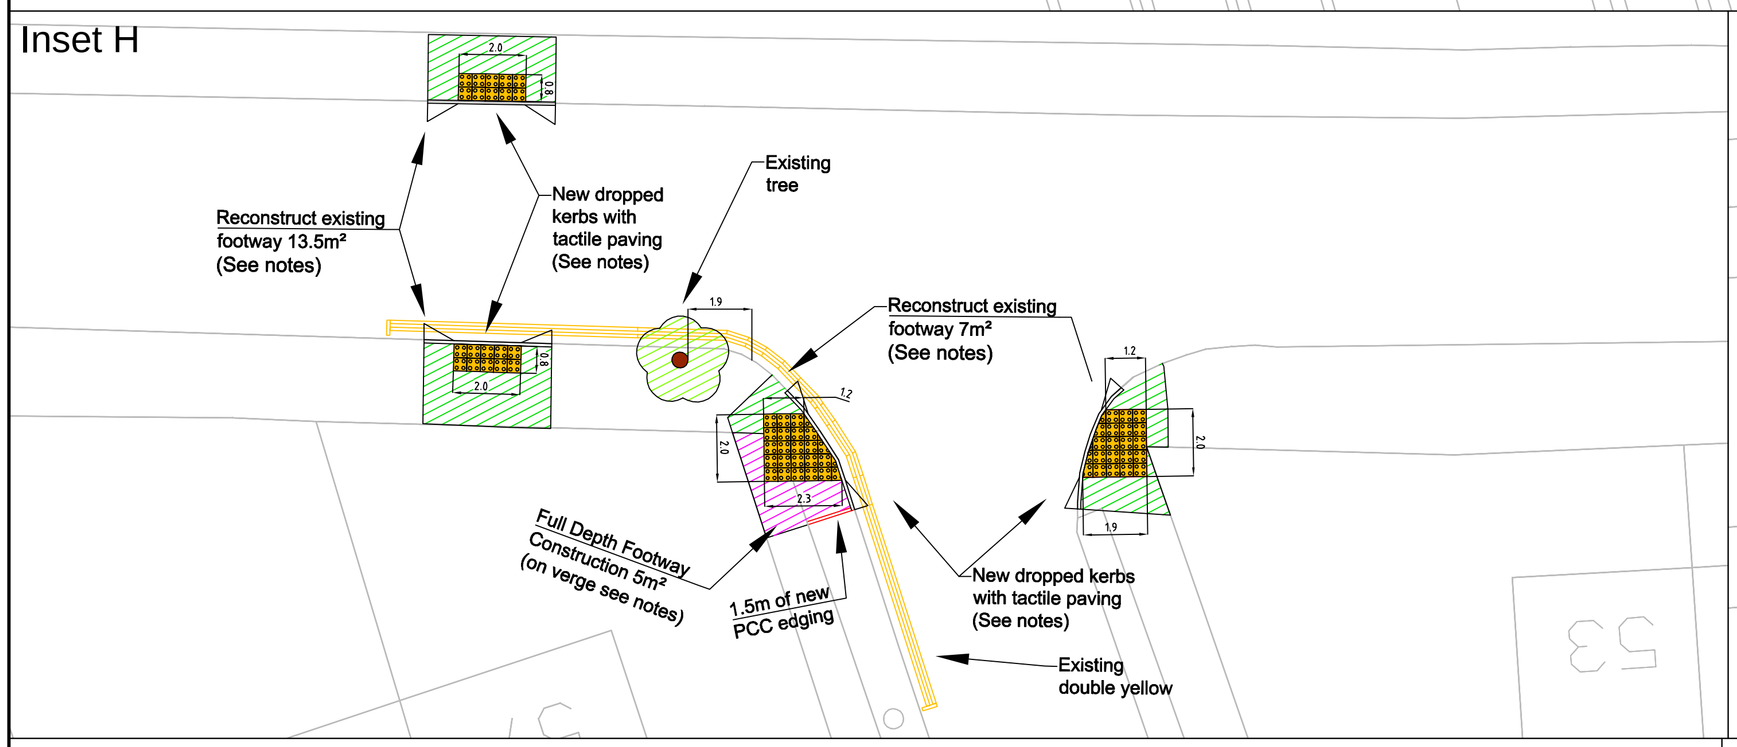

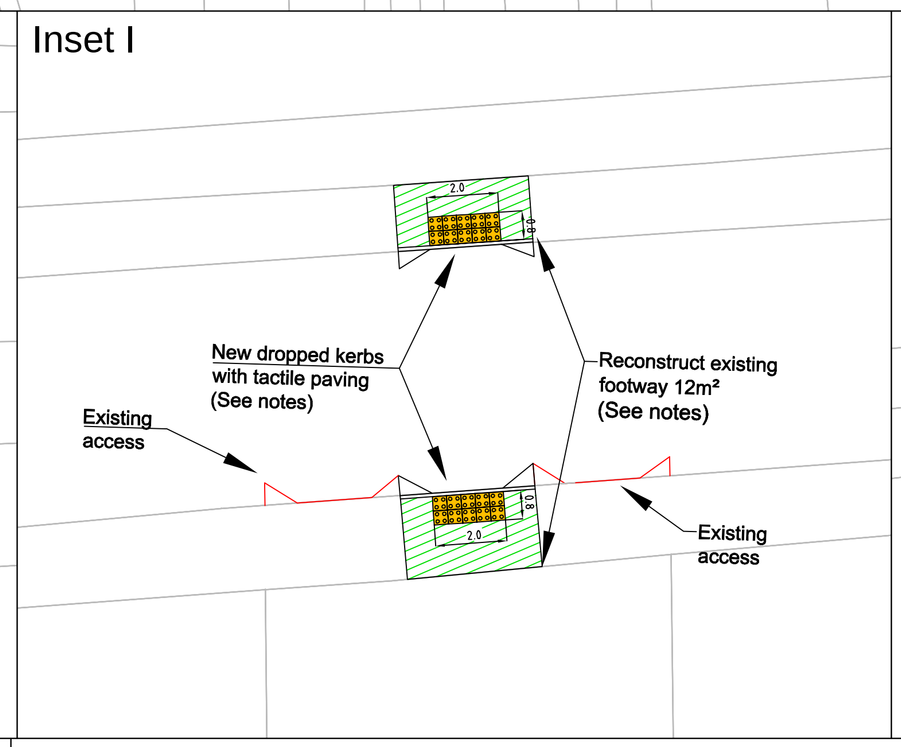

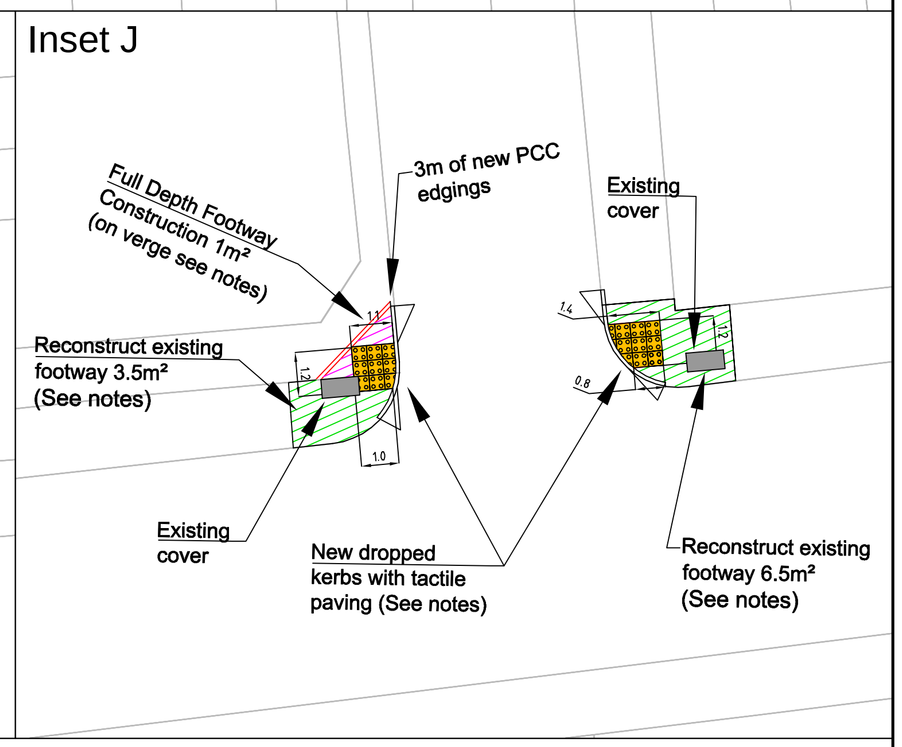

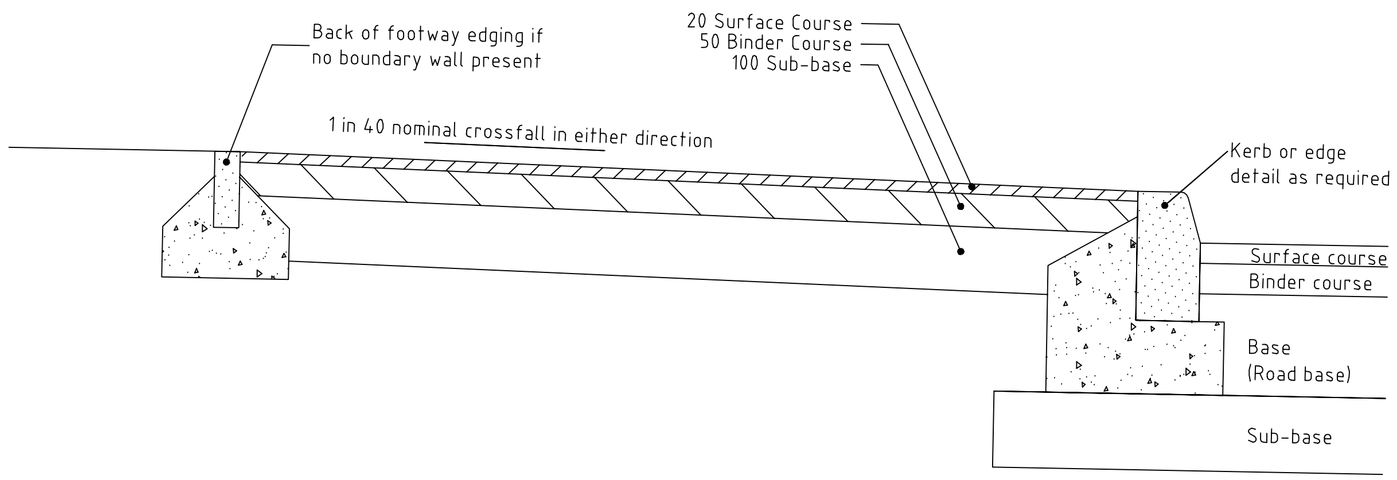

SCC STANDARD DETAIL 1000/09
TYPICAL FOOTWAY

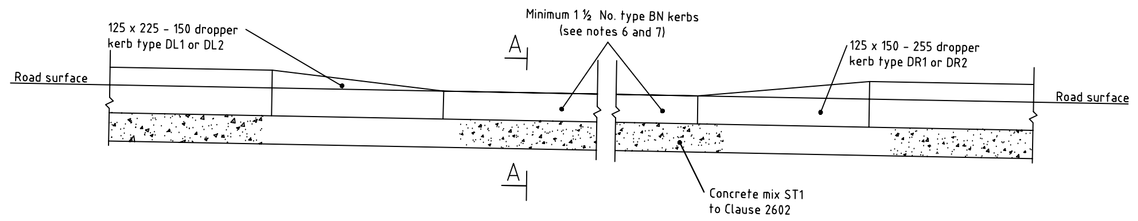

SCC STANDARD DETAIL 1000/07

SECTIONAL ELEVATION ON B-B

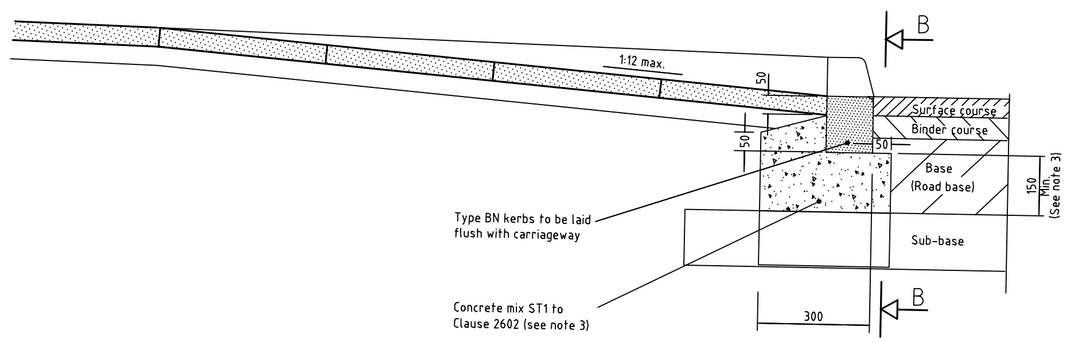

SECTION A-A

0 50 100 150 200

Notes

Full Depth Footway Construction (on verge)
Excavate 170mm below completion level and apply weed killer Reinstate with: 20mm of AC 6 dense surf 100/150 with 6mm aggregate to Clause 1105, BS EN 13108-1 and BSI PD 6691 Annex B. Void content 8% max, 2% min. 50mm AC 20 dense binder with 20mm aggregate to BS 594987. Sub-base: 100mm of Type 1 unbound mixture to Clause 803.

Reconstruct Existing Footway

Install new dropped kerbs

HB2 Install new Precast Concrete kerbing type HB2 (125mm kerb face unless specified)

Install new PCC edging

Install tactile paving & Dropped Kerbs to SCC Standard detail 1000/32 & /07.

Rev.	Description	Drwn	Sig.	Date	Chkd	Sig.	Date	Appr	Sig.	Date

File Name:

Scale NTS @ A1

North Point

'Based upon the Ordnance Survey mapping with permission of the Controller of Her Majesty's Stationery Office © Crown copyright. Unauthorised reproduction infringes Crown copyright and may lead to prosecution or civil proceedings.' Surrey County Council LA 076872 2002.

Drawn by NK	Sig. NK	Date 01/03/16
Checked by originator JD	Sig. JD	Date 01/03/16
Approved by JD	Sig. JD	Date 01/03/16

Project
Upper Haliford Road
Lower Sunbury New and Improved ped facililities

Drawing
Design Proposal

SHEET 3 OF 5

SURREY COUNTY COUNCIL
Surrey Highways
Transport for Surrey

Project No. PC0610
Contract Sheet No.
Drawing No. PC0610__01
Rev. -
Classification DESIGN

A1

This page is intentionally left blank