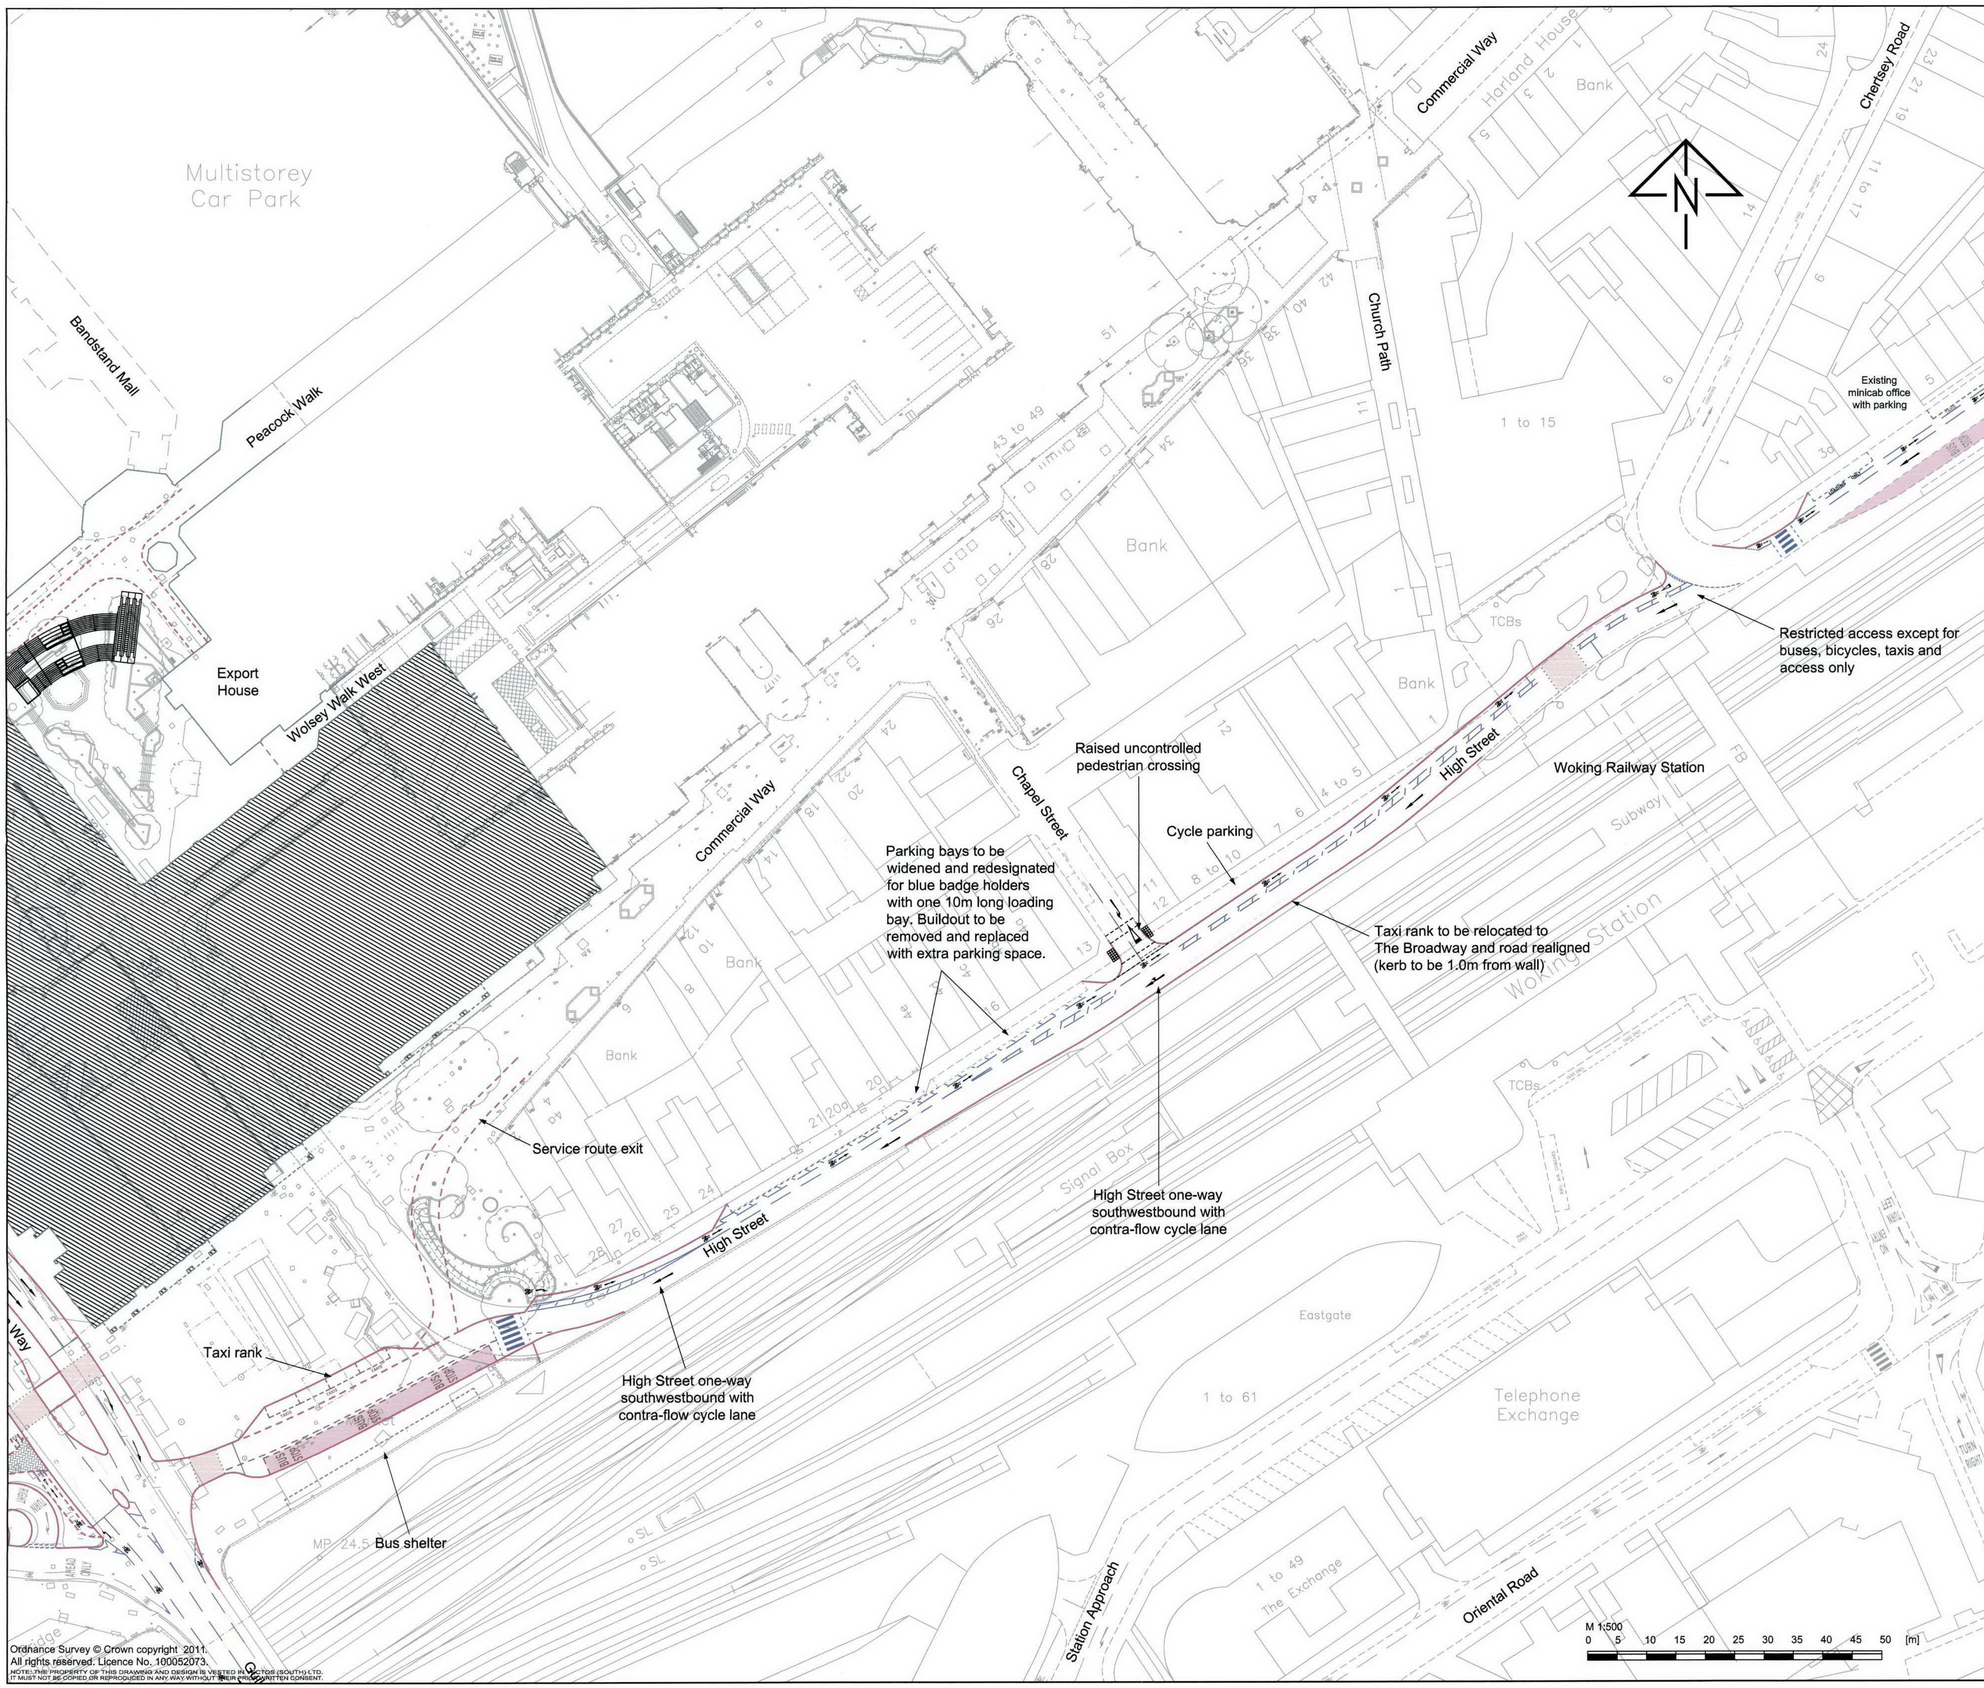

Ordnance Survey © Crown copyright 2011.
All rights reserved. Licence No. 100052073.
NOTE: THE PROPERTY OF THIS DRAWING AND DESIGN IS VESTED IN VECTOS (SOUTH) LTD.
IT MUST NOT BE COPIED OR REPRODUCED IN ANY WAY WITHOUT OUR PRIOR WRITTEN CONSENT.

Notes:

1. This is not a construction drawing and is intended for illustrative purposes only.
2. White lining is indicative only.
3. Tactile paving not shown here, except for emphasis, but to be provided at relevant locations as standard.

UKP SCANNED

RECEIVED
29 AUG 2014

REV.	DETAILS	DRAWN	CHECKED	DATE

CLIENT:
Bandstand Square Developments Ltd

PROJECT:
VICTORIA SQUARE WOKING

DRAWING TITLE:
Proposed Highway Layout
High Street
OPTION 4L

SCALES:
1:500 at A1

DRAWN:	CHECKED:	DATE:
DSN	.	15.4.2014

vectos
transport planning specialists
Network Building, 97 Tottenham Court Road, London W1T 4TP
t: 020 7580 7373 e: enquiries@vectos.co.uk

DRAWING NUMBER: 110069/A/89.3
REVISION: L

This page is intentionally left blank