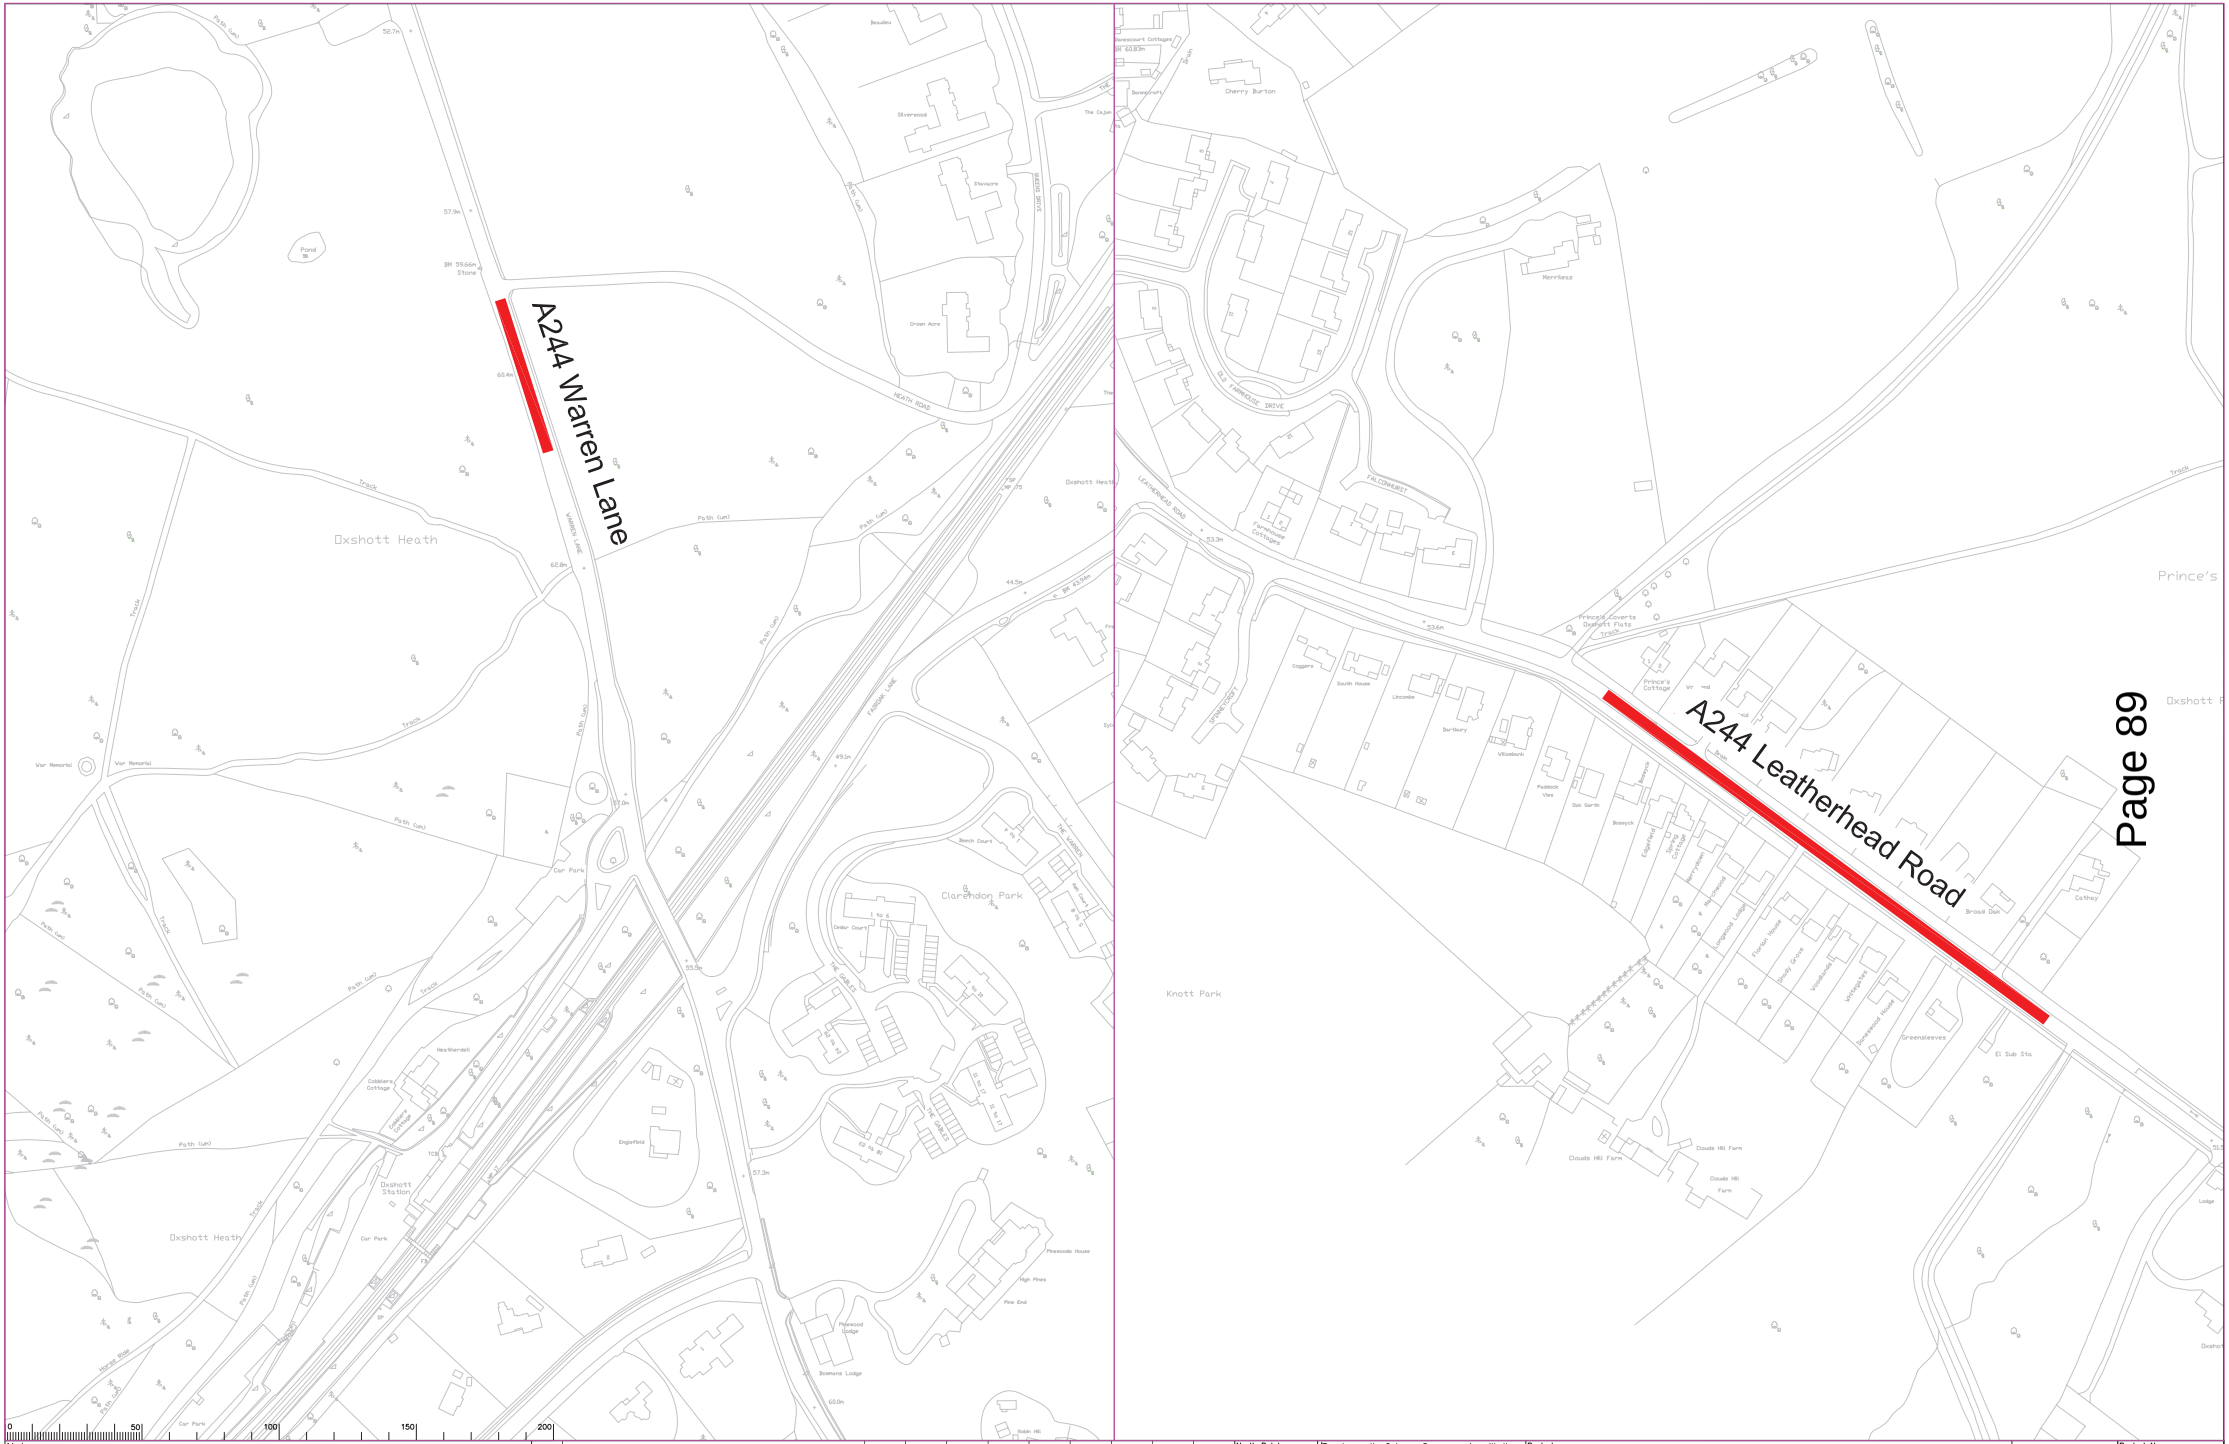

Notes

Denotes proposed 30mph speed limit

Rev.	Description	Drwn	Sig.	Date	Chkd	Sig.	Date	Appr	Sig.	Date

File Name: I:\EAI\PC all\Resource Pool\Projects\NE Elmbridge\PC0247 A244 Leatherhead Road\09 Drawings\Current\PC0247-001.dwg

Scale 1:1250

North Point

'Based upon the Ordnance Survey mapping with the permission of the Controller of Her Majesty's Stationery Office © Crown copyright. Unauthorised reproduction infringes Crown copyright and may lead to prosecution or civil proceedings.' Surrey County Council LA 076872 2002.

	Sig.	Date
Drawn by ARC	ARC	AUG '12
Checked by originator ARC	ARC	AUG '12
Approved by MA	MA	AUG '12

Project: A244 Leatherhead Road, Oxshott and A244 Warren Lane, Oxshott

Drawing: Extent of Proposed 30mph Speed Limit

SHEET 1 OF 1

SURREY COUNTY COUNCIL
Surrey Highways
Transport for Surrey

Project No. PC0247

Contract Sheet No.

Drawing No. 0247-001 Rev. -

Classification INFORMATION

This page is intentionally left blank