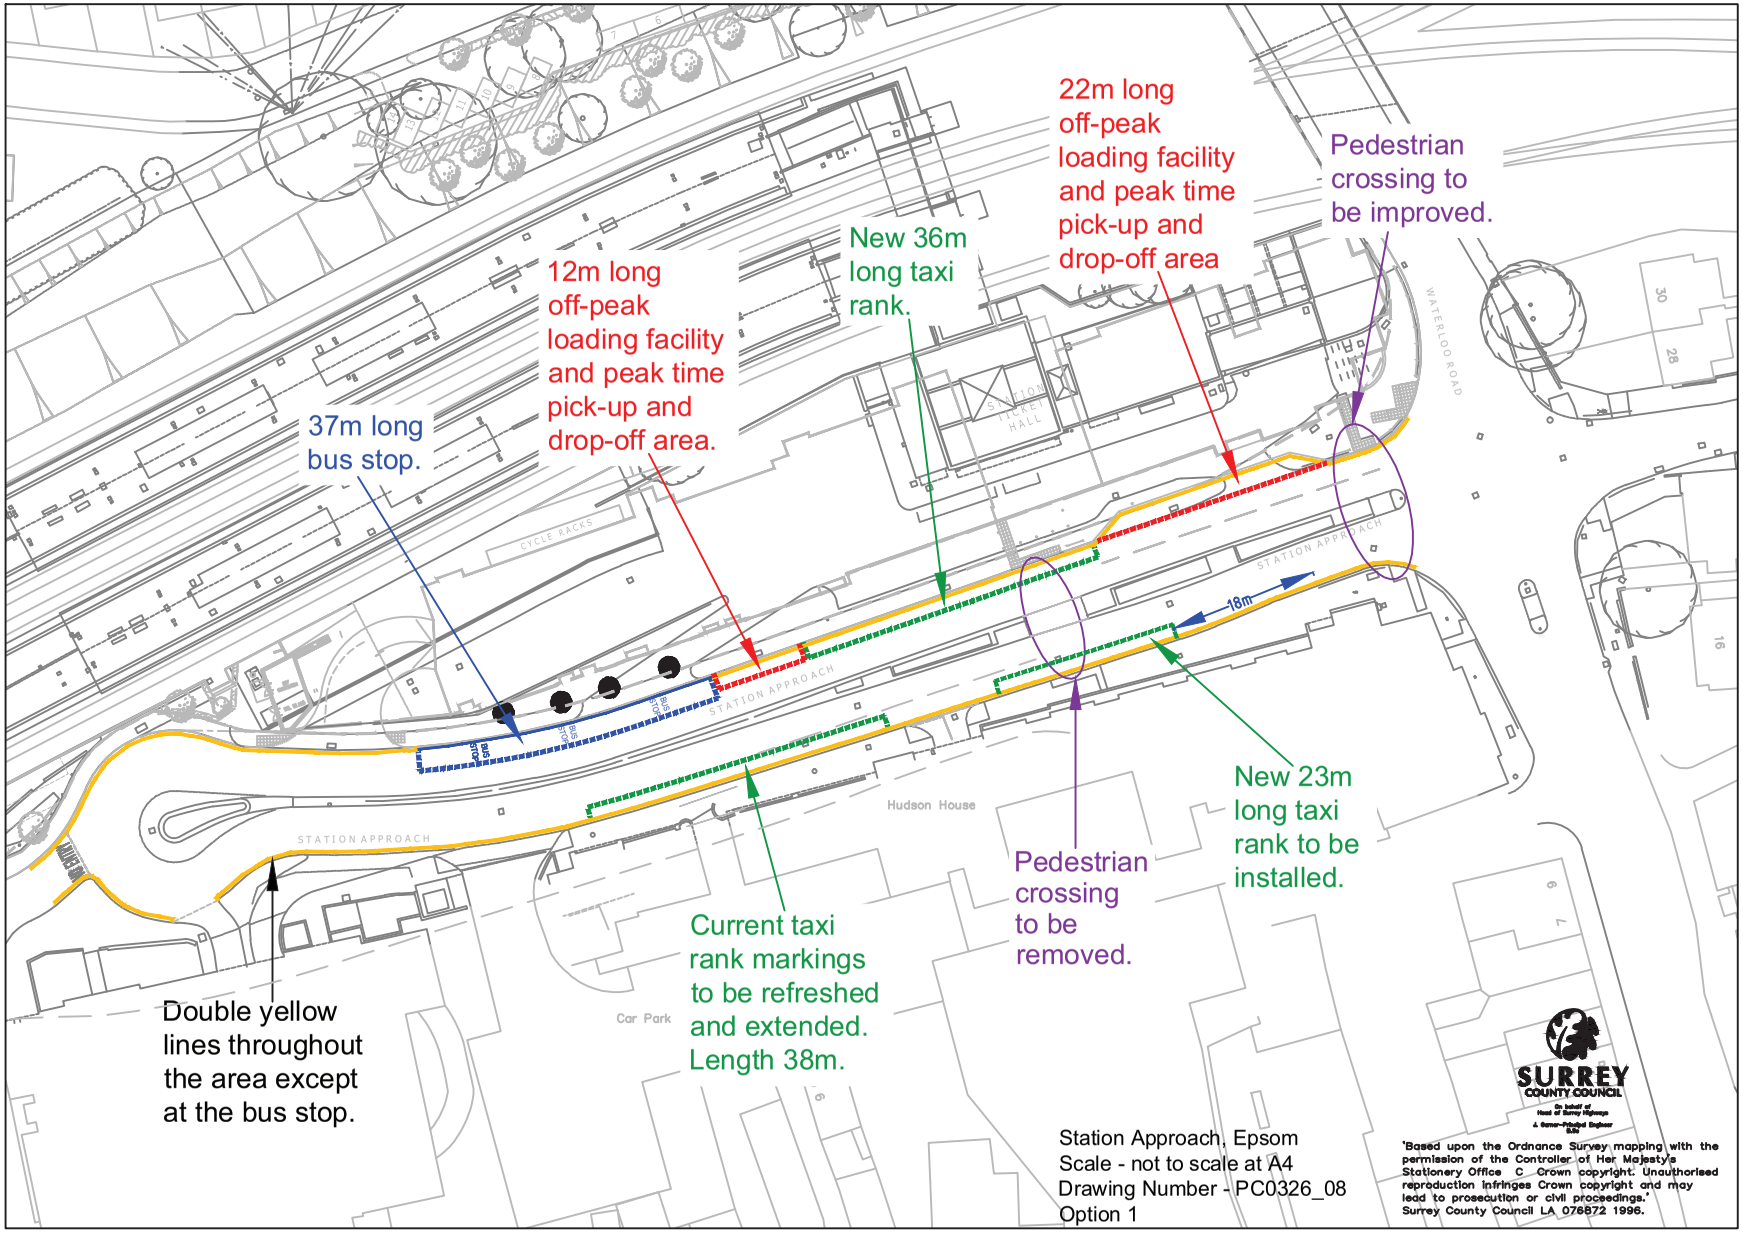
37m long bus stop.
12m long off-peak loading facility and peak time pick-up and drop-off area.
New 36m long taxi rank.
22m long off-peak loading facility and peak time pick-up and drop-off area
Pedestrian crossing to be improved.
Pedestrian crossing to be removed.
New 23m long taxi rank to be installed.
Current taxi rank markings to be refreshed and extended. Length 38m.
Double yellow lines throughout the area except at the bus stop.
18m
STATION APPROACH
WATERLOO ROAD
CYCLE RACKS
Hudson House
Car Park
Station Approach, Epsom
Scale - not to scale at A4
Drawing Number - PC0326_08
Option 1
SURREY COUNTY COUNCIL
'Based upon the Ordnance Survey mapping with the permission of the Controller of Her Majesty's Stationery Office © Crown copyright. Unauthorised reproduction infringes Crown copyright and may lead to prosecution or civil proceedings.' Surrey County Council LA 076572 1996.

This page is intentionally left blank