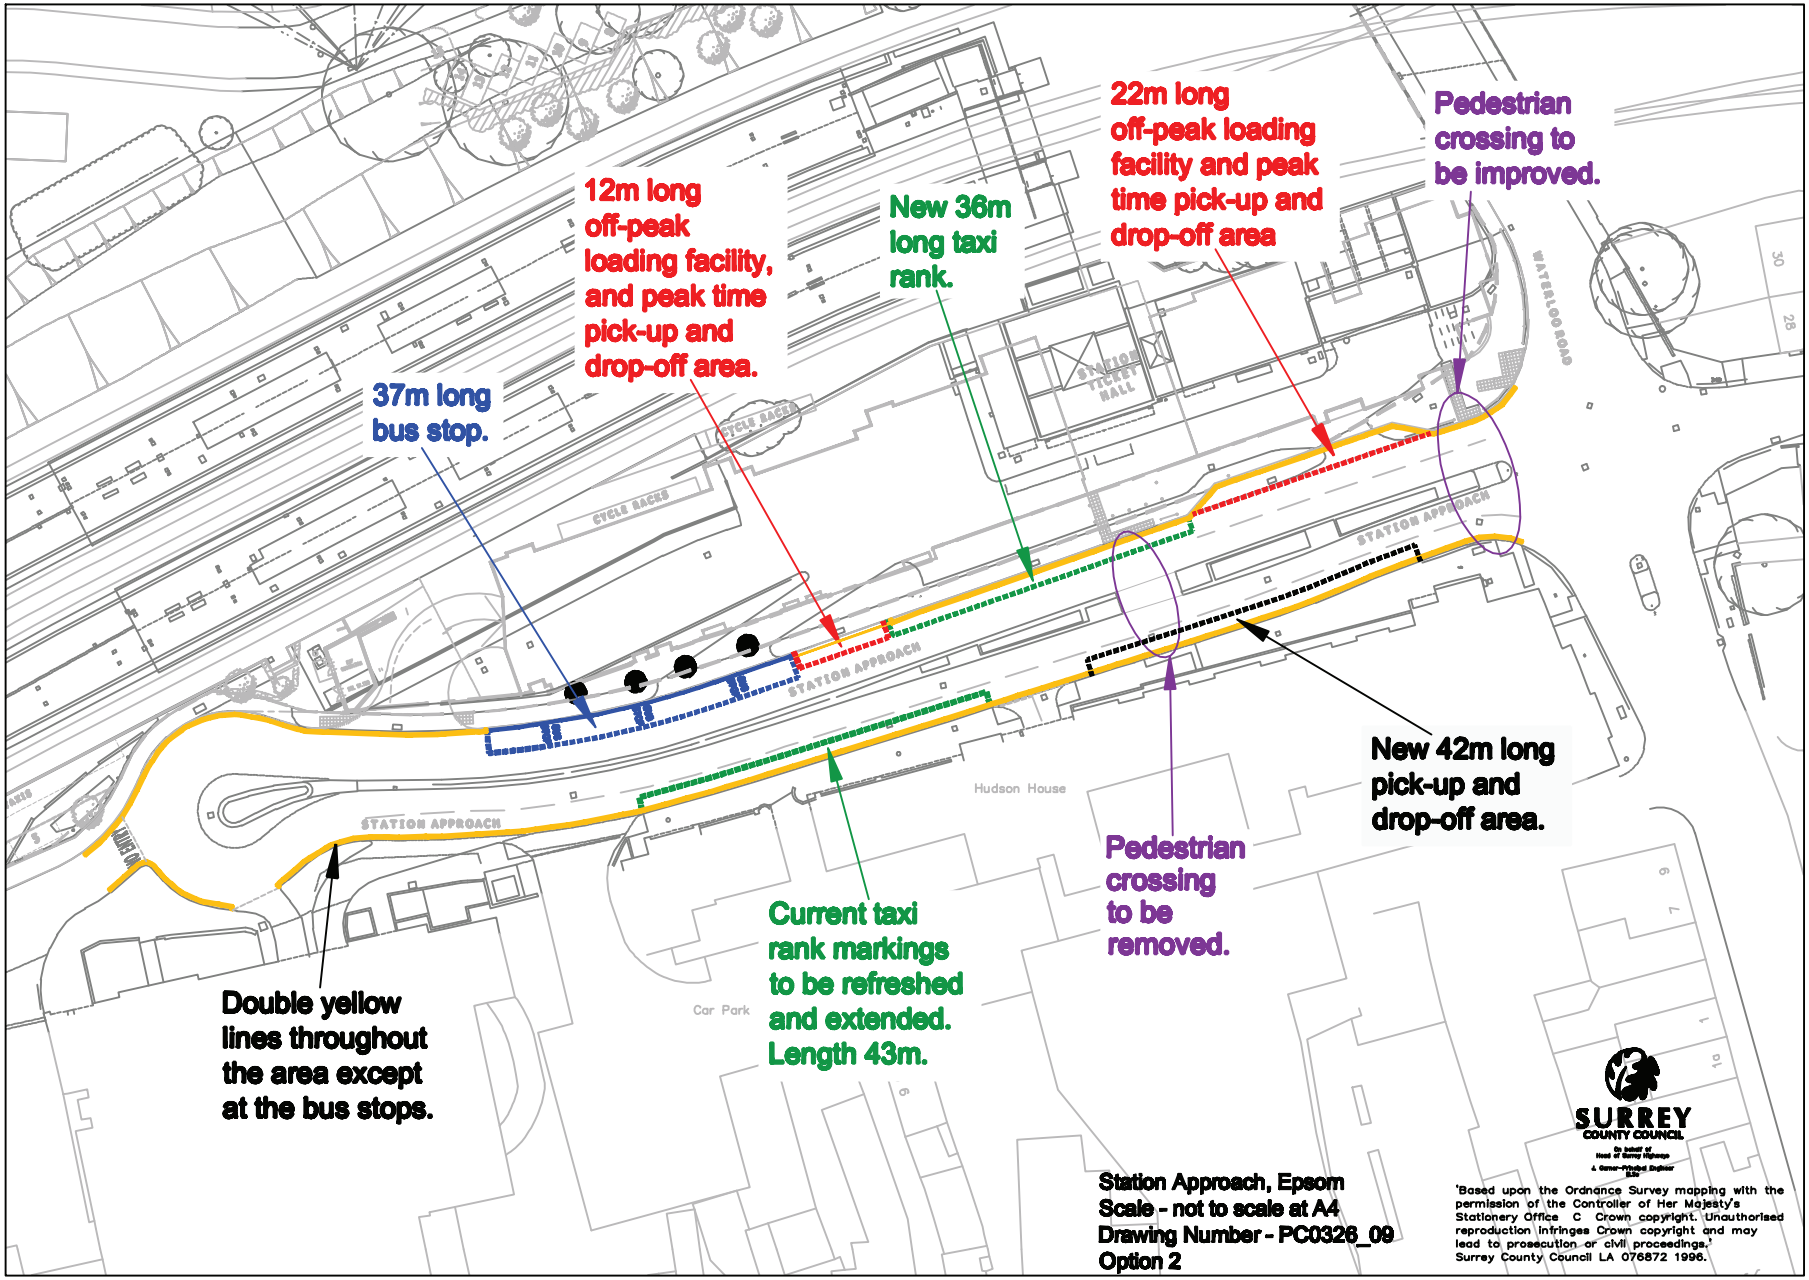
12m long off-peak loading facility, and peak time pick-up and drop-off area.
New 36m long taxi rank.
22m long off-peak loading facility and peak time pick-up and drop-off area
Pedestrian crossing to be improved.
37m long bus stop.
New 42m long pick-up and drop-off area.
Pedestrian crossing to be removed.
Current taxi rank markings to be refreshed and extended. Length 43m.
Double yellow lines throughout the area except at the bus stops.
STATION APPROACH
CYCLE RACKS
WATERLOO ROAD
Hudson House
Car Park
SURREY COUNTY COUNCIL
Station Approach, Epsom
Scale - not to scale at A4
Drawing Number - PC0326_09
Option 2
'Based upon the Ordnance Survey mapping with the permission of the Controller of Her Majesty's Stationery Office © Crown copyright. Unauthorised reproduction infringes Crown copyright and may lead to prosecution or civil proceedings.'
Surrey County Council LA 076872 1996.

This page is intentionally left blank