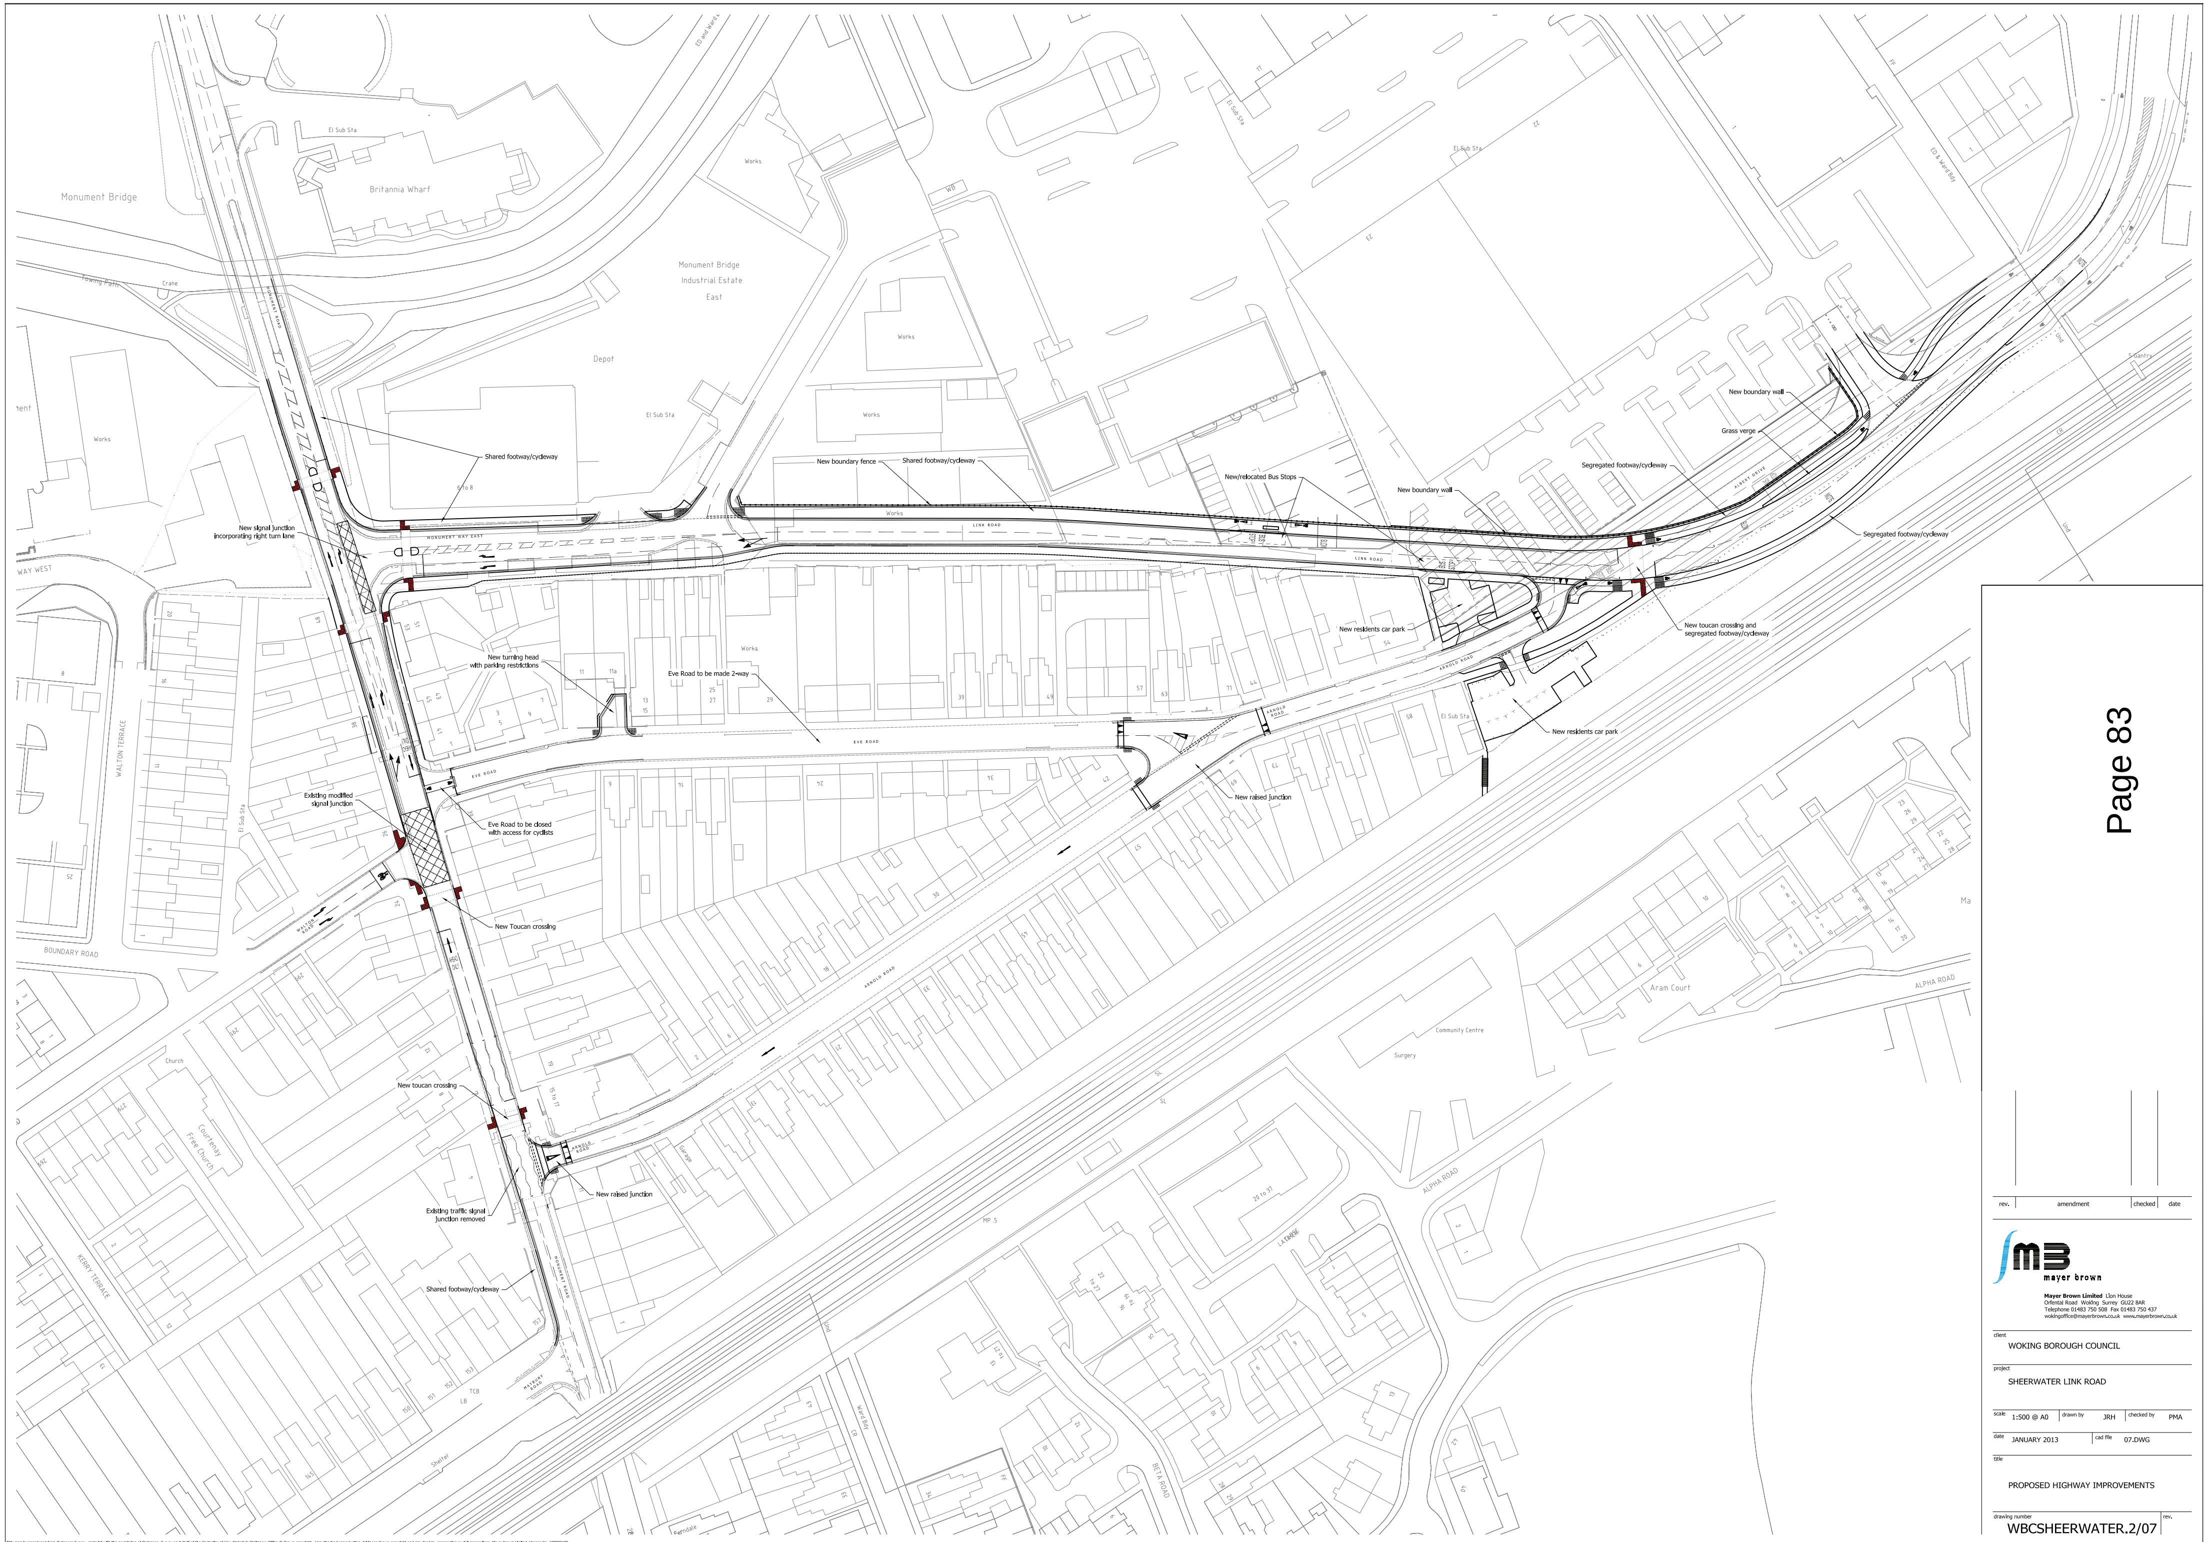

rev.	amendment	checked	date

mayer brown

Mayer Brown Limited Lion House
Oriental Road Woking Surrey GU22 8AR
Telephone 01483 750 508 Fax 01483 750 437
wokingoffice@mayerbrown.co.uk www.mayerbrown.co.uk

client
WOKING BOROUGH COUNCIL

project
SHEERWATER LINK ROAD

scale 1:500 @ A0
drawn by JRH
checked by PMA

date JANUARY 2013
cad file 07.DWG

title
PROPOSED HIGHWAY IMPROVEMENTS

drawing number
WBCSHEERWATER.2/07
rev.

This page is intentionally left blank