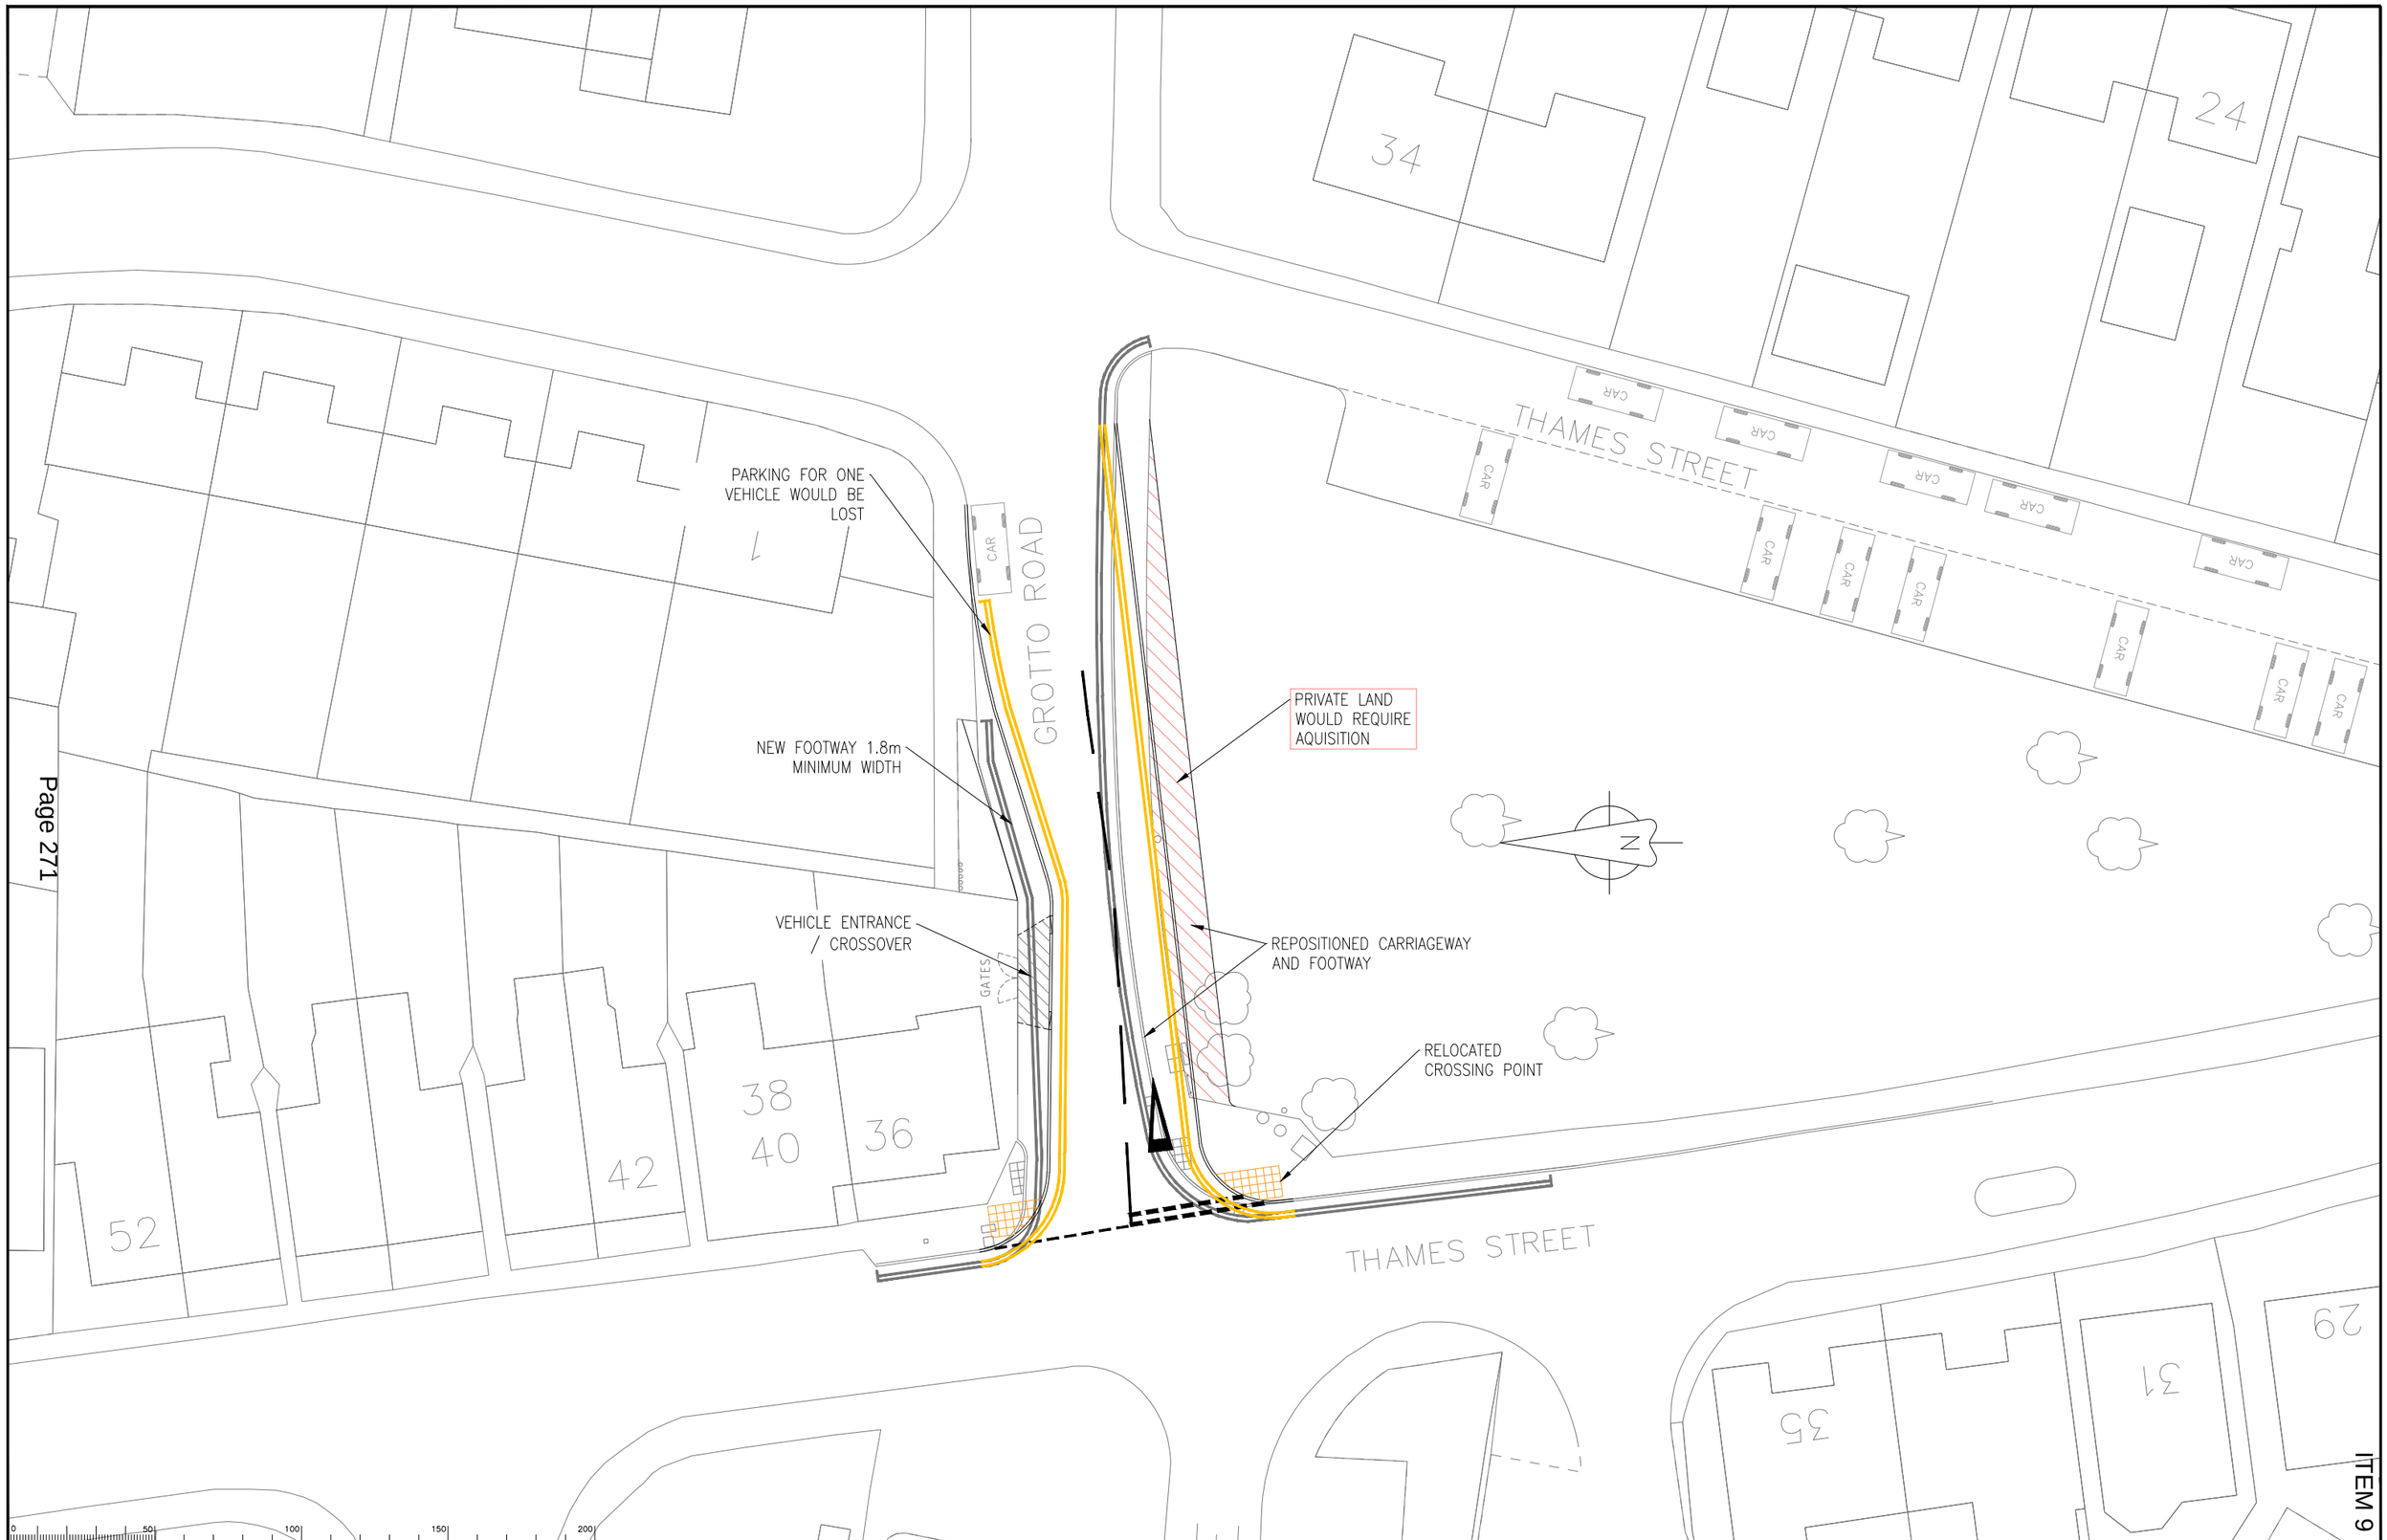

Notes

Rev.	Description	Drwn	Sig.	Date	Chkd	Sig.	Date	Appr	Sig.	Date

File Name: PC1032-01 Grotto Road 20-02-20.dwg

Scale 1:150

North Point

'Based upon the Ordnance Survey mapping with the permission of the Controller of Her Majesty's Stationery Office © Crown copyright. Unauthorised reproduction infringes Crown copyright and may lead to prosecution or civil proceedings.' Surrey County Council LA 076872 2002.

Drawn by	JW	Sig. JW	Date 20-02-20
Checked by originator	AP	Sig. AP	Date
Approved by		Sig.	Date

Project

GROTTO ROAD (THAMES STREET)
PEDESTRIAN IMPROVMENTS

Drawing

FEASIBILITY - OPTION 2
CONTINUOUS FOOTWAY

SHEET 2 OF 5

SURREY COUNTY COUNCIL
Surrey Highways & Transport for Surrey

Project No. PC1032

Contract Sheet No.

Drawing No. PC1032-01

Rev. -

Classification PRESENTATION

A1

This page is intentionally left blank