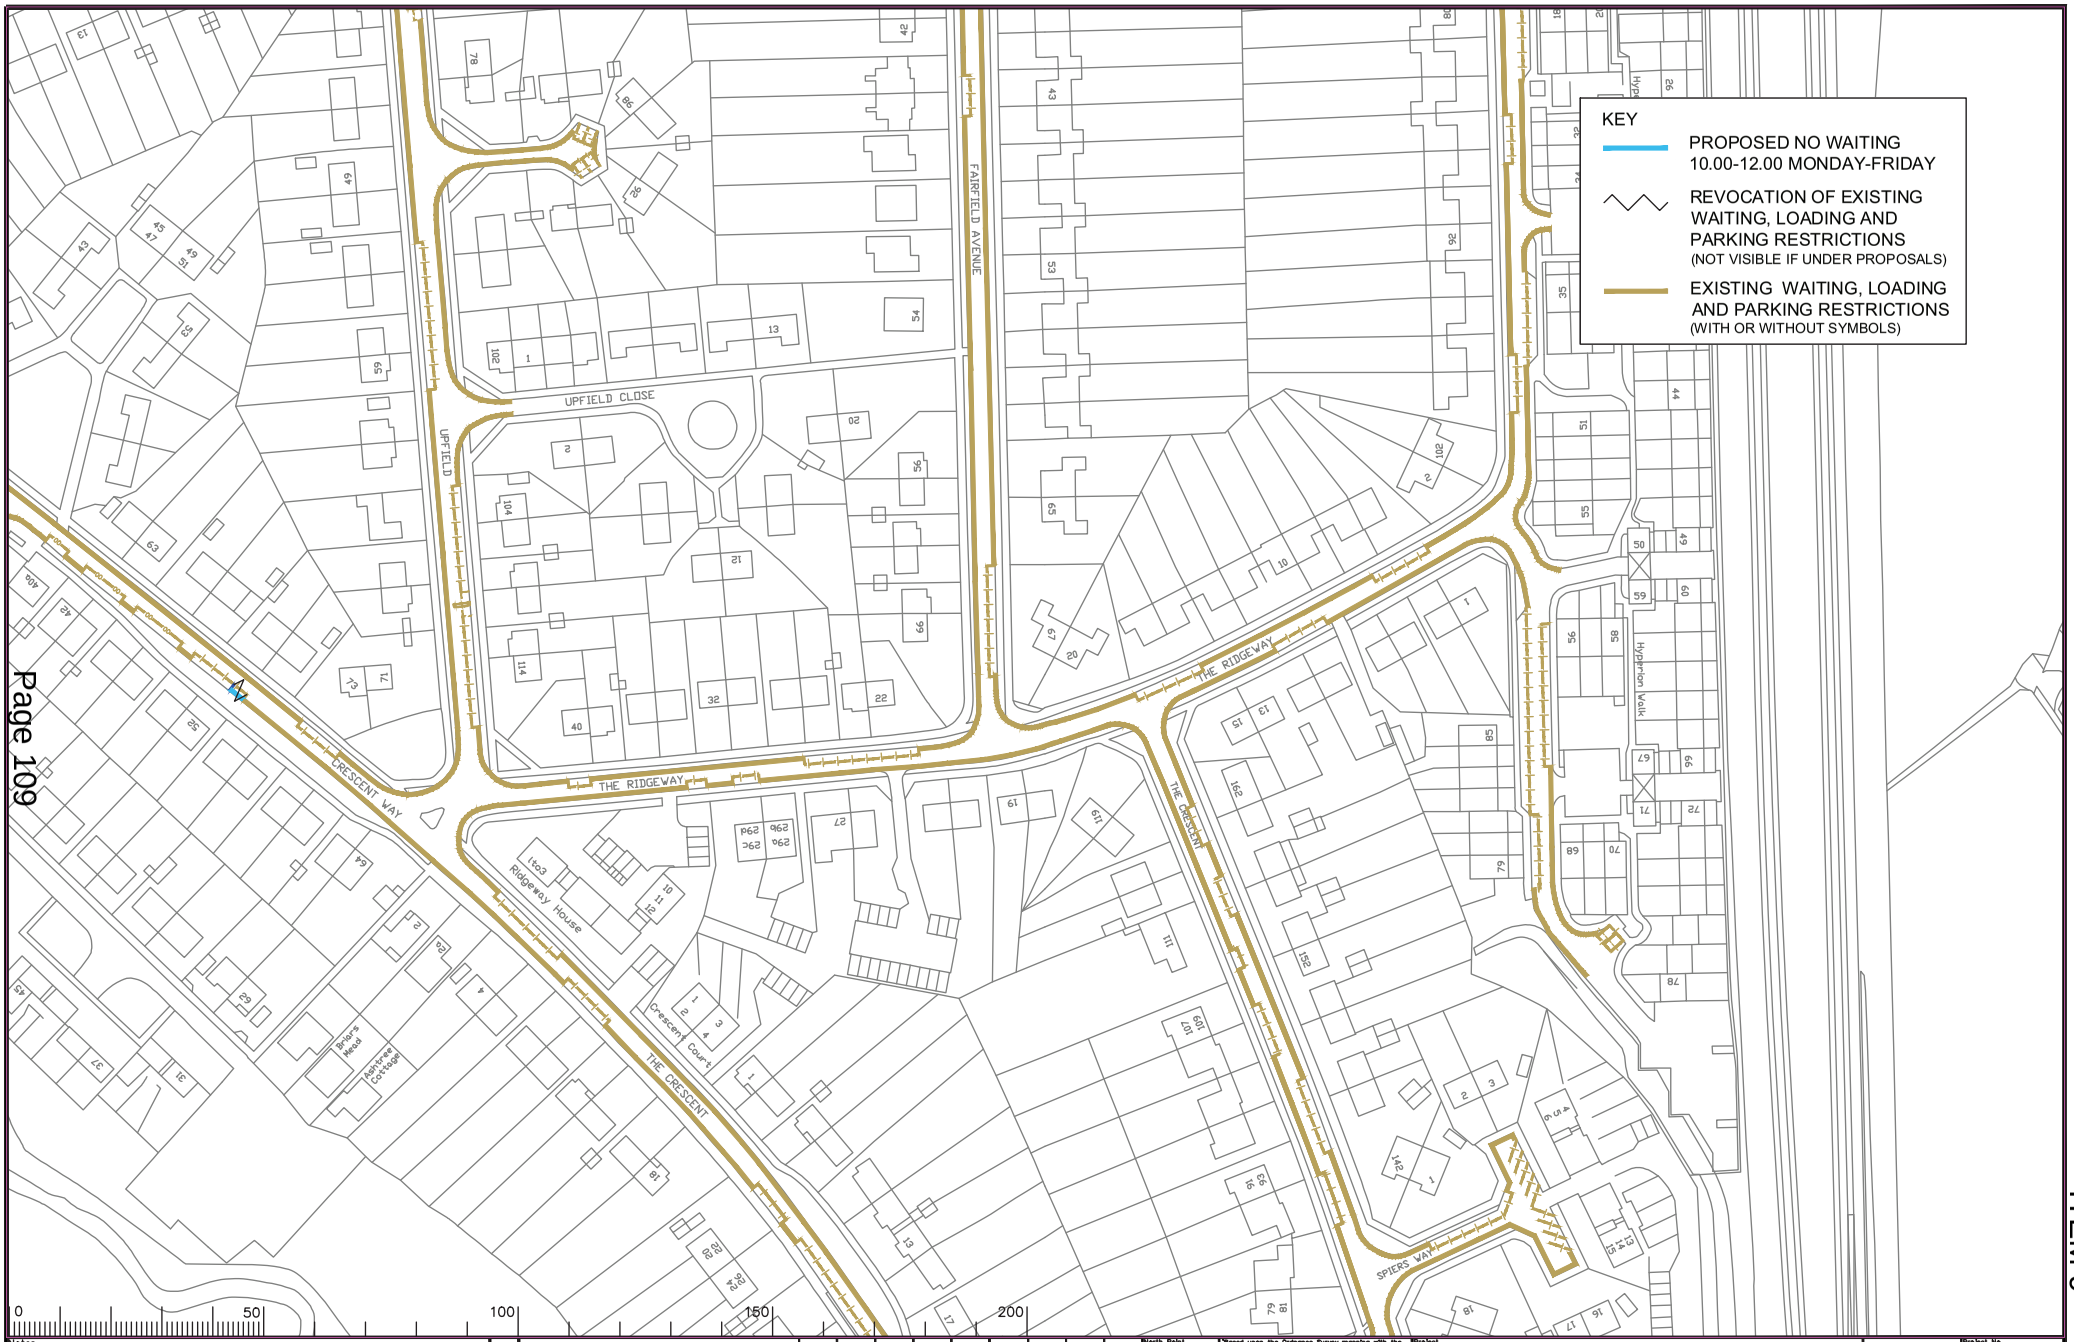

Notes

Rev.	Description	Drwn	Sig.	Date	Chkd	Sig.	Date	Appr	Sig.	Date

S:\Project-current\3282\R&B\CAD Drawings\19 ADVERTISED\1_2012\Horley\18121.dwg

Scale 1:1250

North Point

"Based upon the Ordnance Survey mapping with the permission of the Controller of Her Majesty's Stationery Office © Crown copyright. Unauthorised reproduction infringes Crown copyright and may lead to prosecution or civil proceedings." Surrey County Council LA 076872 1996.

Drawn by	CAH	Sig. CAH	Date 2012
Checked by originator	RH	Sig. RH	Date 2012
Approved by	DC	Sig. DC	Date 2012

Project

REIGATE AND BANSTEAD DPE
HORLEY

Drawing

IMPLEMENTED TRAFFIC ORDERS

SHEET OF

SURREY COUNTY COUNCIL

Project No. 3282/R&B

Contract No.

Sheet No.

Drawing No. 18121

Rev. -

Classification PROPOSED

This page is intentionally left blank