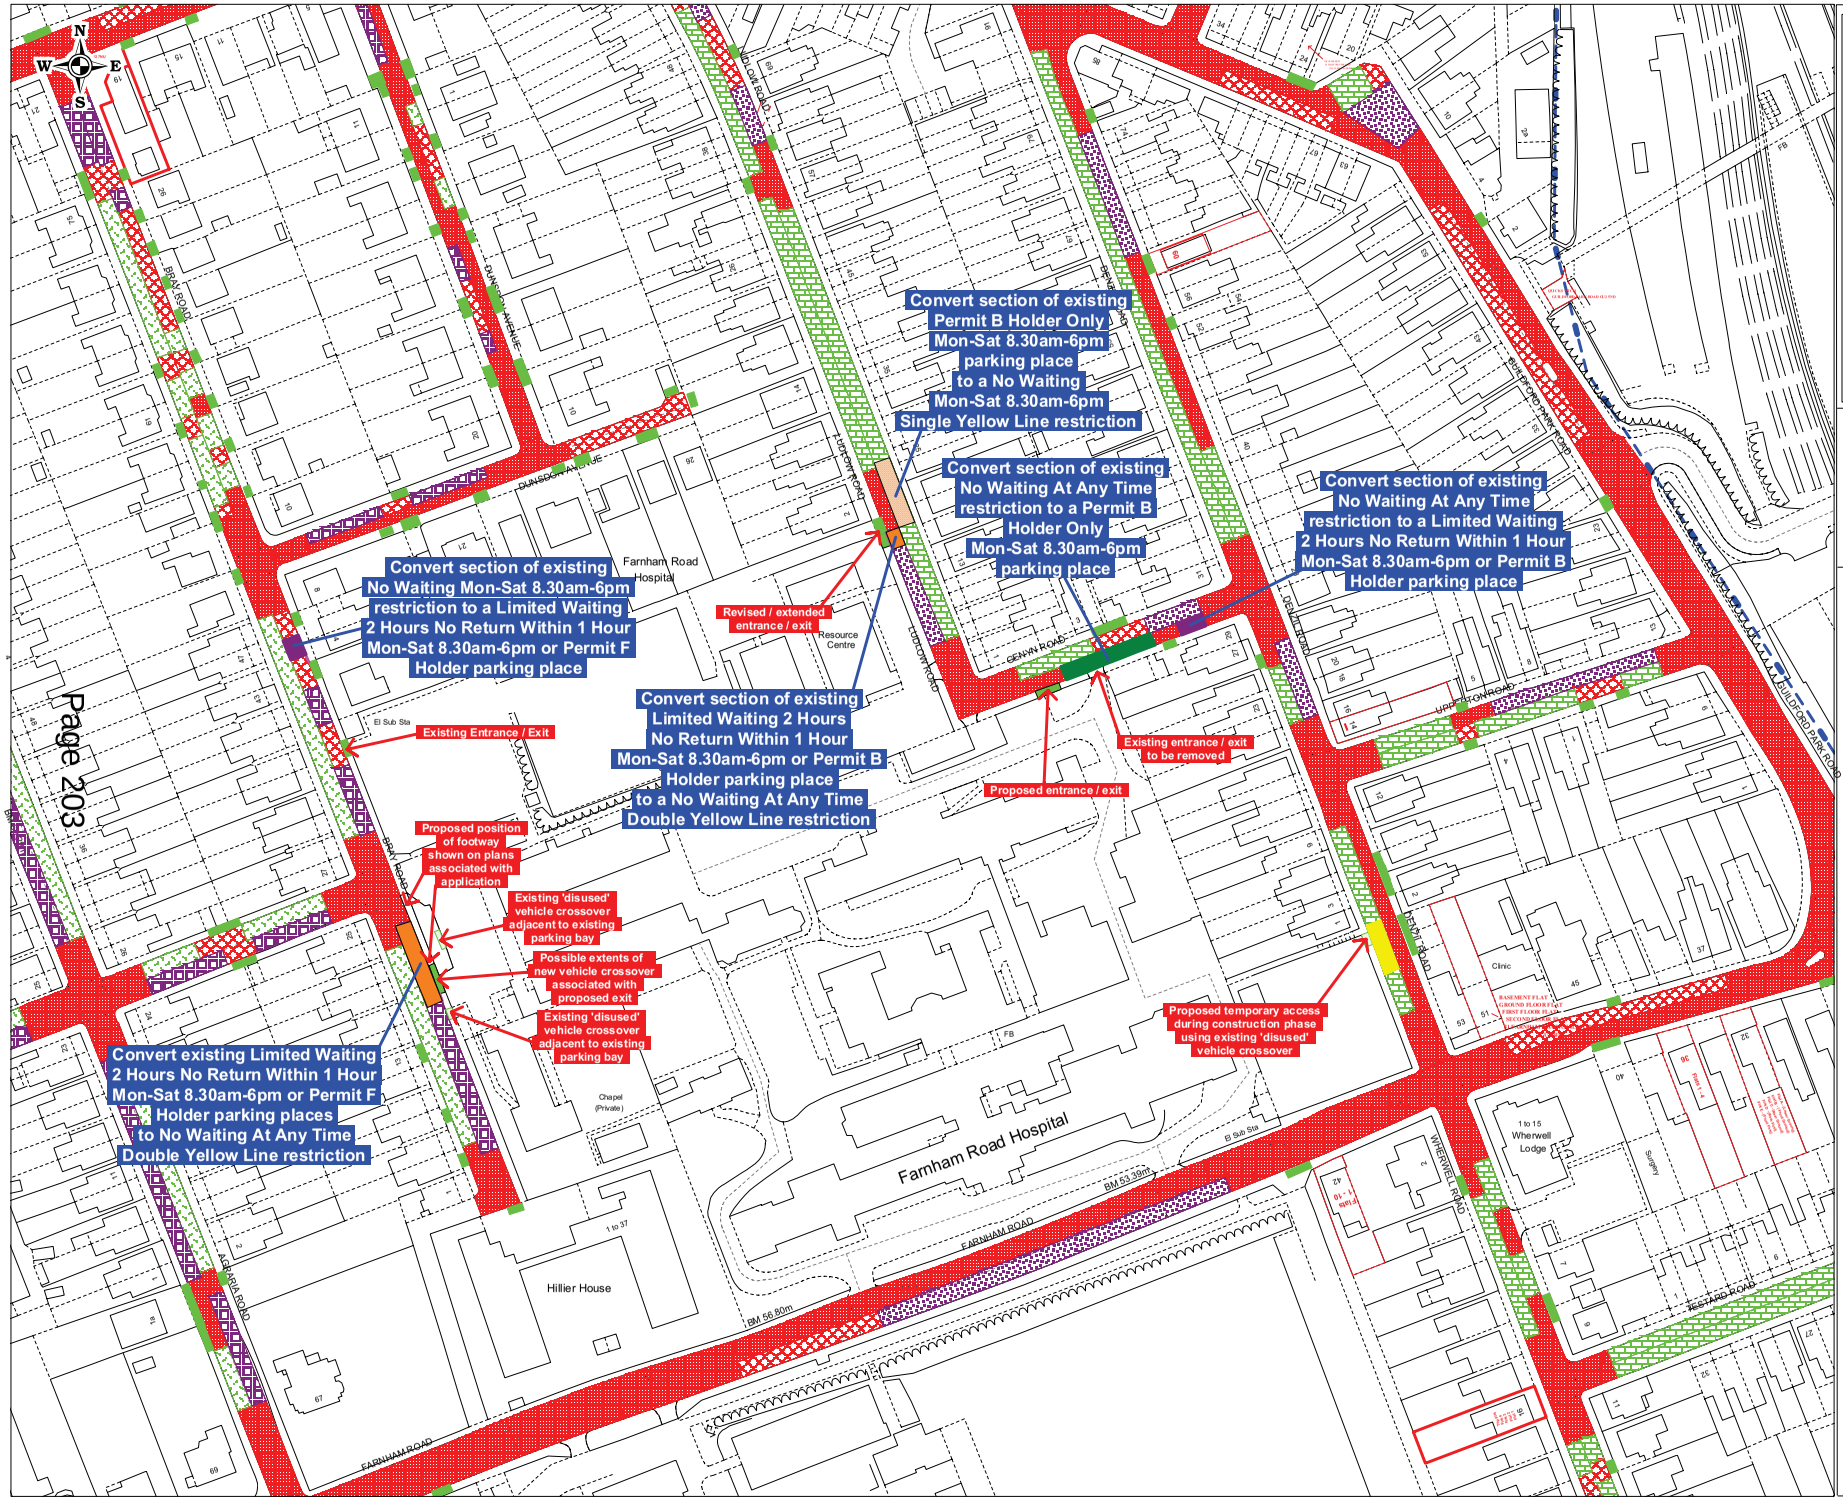

ITEM 8, ANNEXE 7

Key to Restriction Types Displayed

- No Waiting At Any Time
- No Waiting Mon-Sat 8.30am-6pm
- Permit B Holders Only Mon-Sat 8.30am-6pm
- Limited Waiting 2 Hours No Return Within 1 Hour Mon-Sat 8.30am-6pm or Permit B Holders
- Permit F Holders Only Mon-Sat 8.30am-6pm
- Limited Waiting 2 Hours No Return Within 1 Hour Mon-Sat 8.30am-6pm or Permit F Holders

Reproduced from Ordnance Survey Material.
HMSO Crown Copyright. All rights reserved.
Guildford Borough Council
Licence No: 100019625, 2013

SURREY COUNTY COUNCIL

GUILDFORD BOROUGH

DRAWING TITLE

Proposals to accommodate Farnham Road Hospital redevelopment

SCALE	1 : 1250 at A3
DATE	16/08/2013
DRAWING No.	GBC/APH/FarnhamRdHospital
DRAWN BY	ANDREW HARKIN

ITEM 8

This page is intentionally left blank