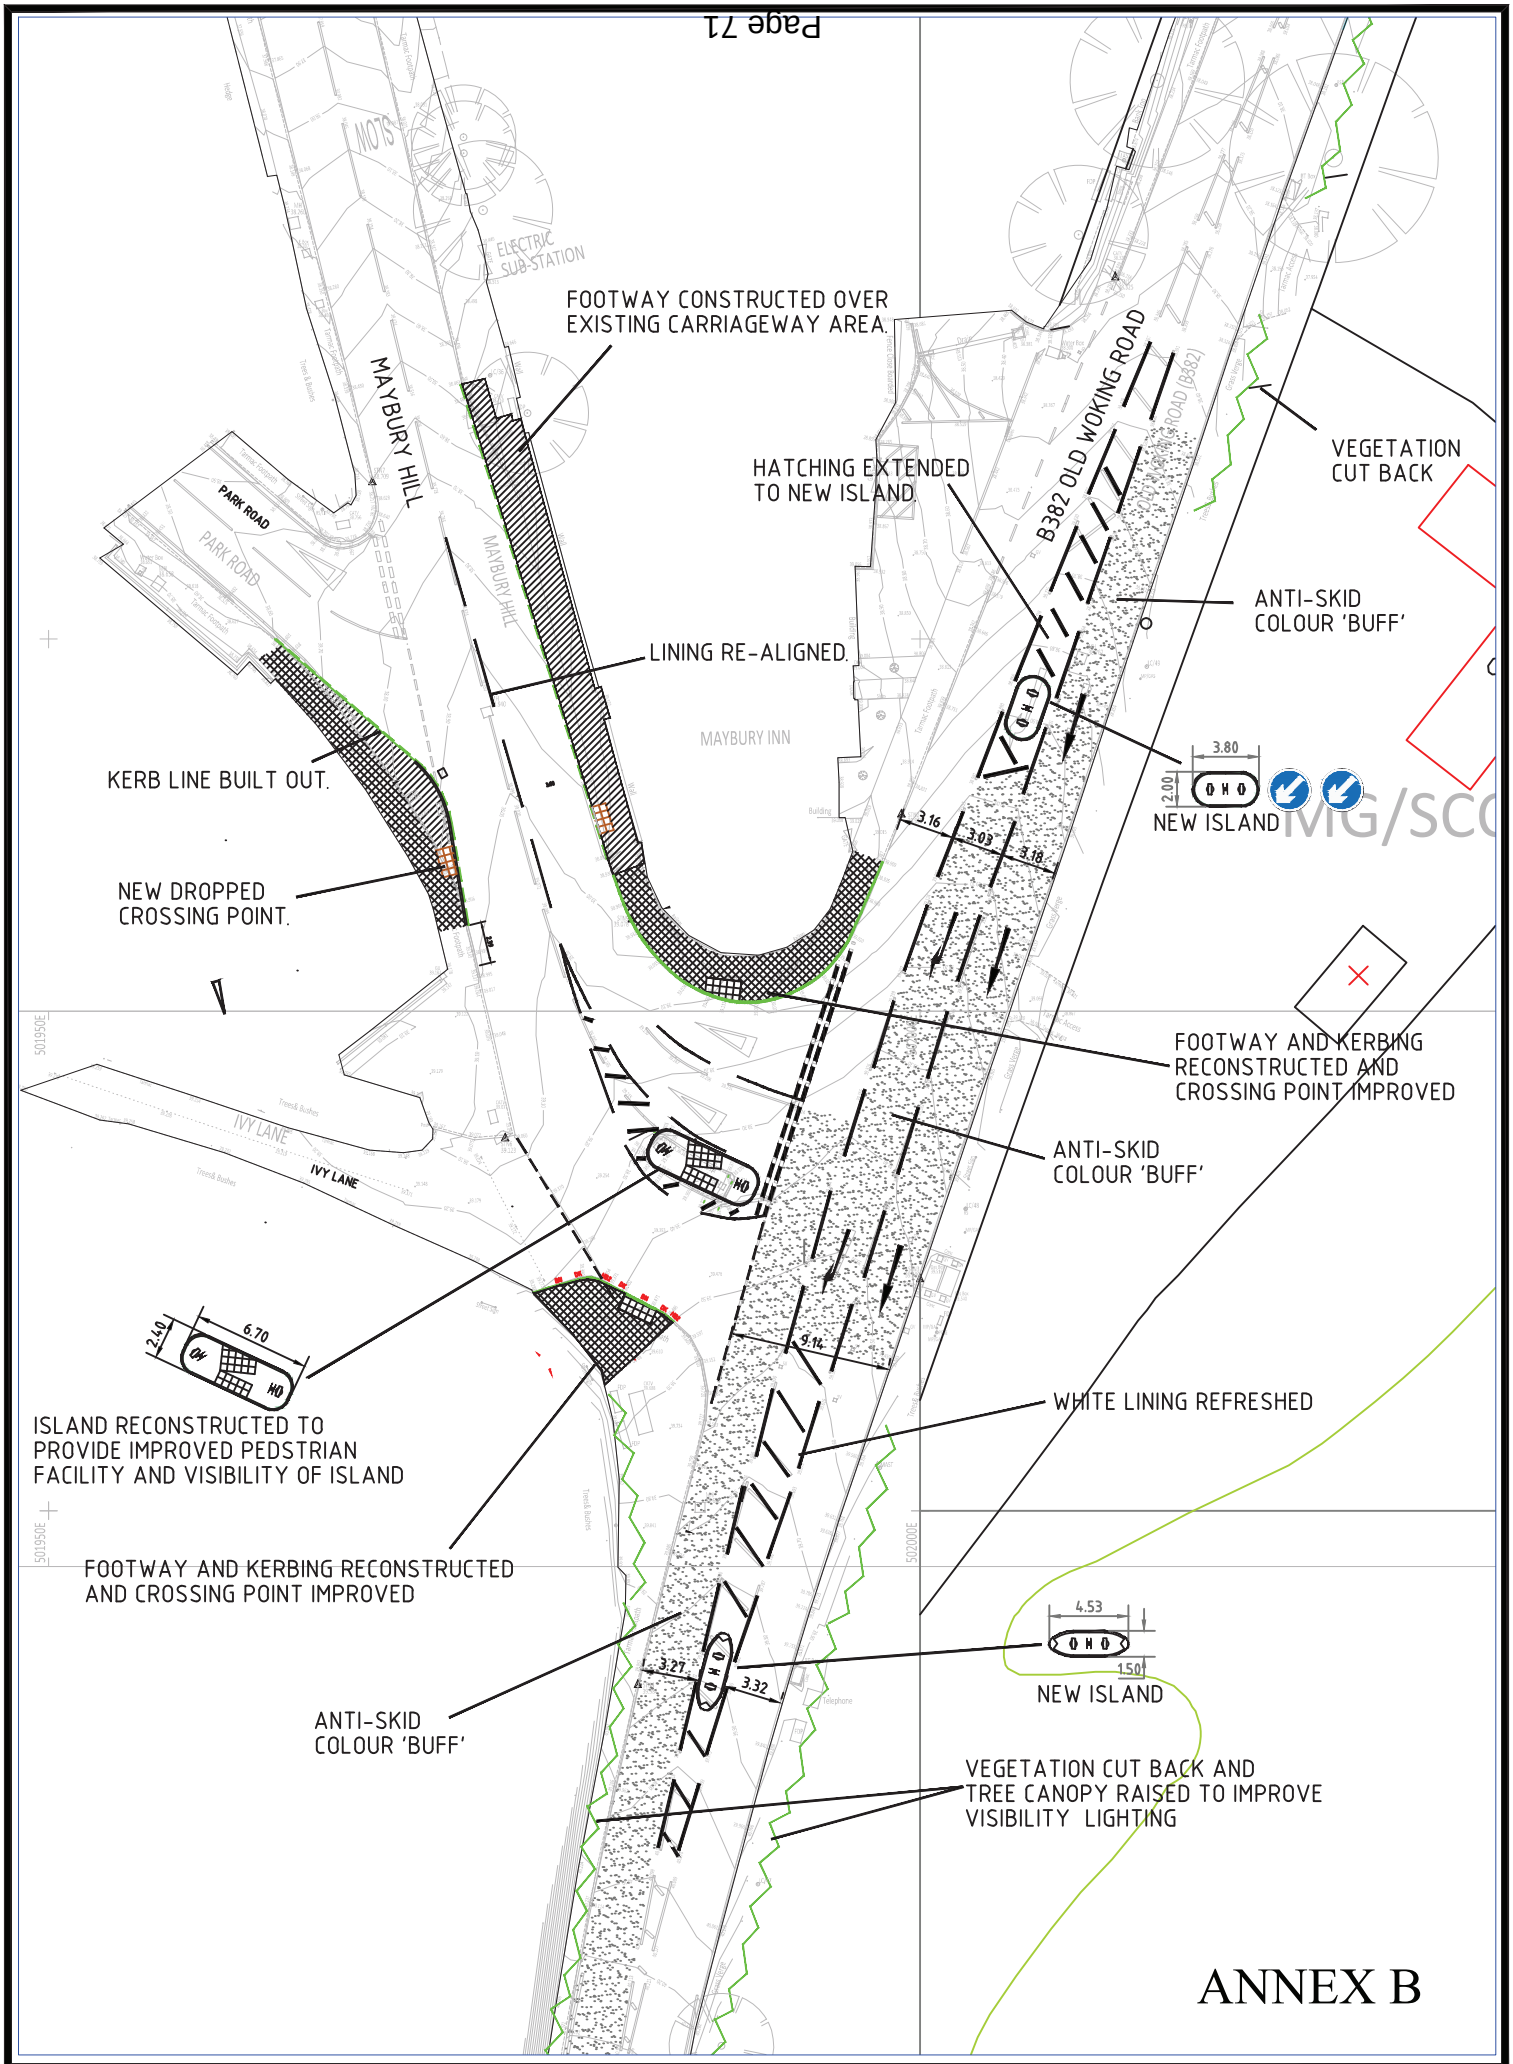
FOOTWAY CONSTRUCTED OVER EXISTING CARRIAGEWAY AREA.
HATCHING EXTENDED TO NEW ISLAND.
VEGETATION CUT BACK
ANTI-SKID COLOUR 'BUFF'
LINING RE-ALIGNED.
KERB LINE BUILT OUT.
NEW ISLAND
NEW DROPPED CROSSING POINT.
FOOTWAY AND KERBING RECONSTRUCTED AND CROSSING POINT IMPROVED
ANTI-SKID COLOUR 'BUFF'
ISLAND RECONSTRUCTED TO PROVIDE IMPROVED PEDSTRIAN FACILITY AND VISIBILITY OF ISLAND
WHITE LINING REFRESHED
FOOTWAY AND KERBING RECONSTRUCTED AND CROSSING POINT IMPROVED
NEW ISLAND
ANTI-SKID COLOUR 'BUFF'
VEGETATION CUT BACK AND TREE CANOPY RAISED TO IMPROVE VISIBILITY LIGHTING
MAYBURY HILL
B382 OLD WOKING ROAD
PARK ROAD
IVY LANE
MAYBURY INN
ELECTRIC SUB-STATION
3.80
2.00
3.16
3.03
3.18
9.14
6.70
2.40
4.53
1.50
3.27
3.32

ANNEX B

This page is intentionally left blank