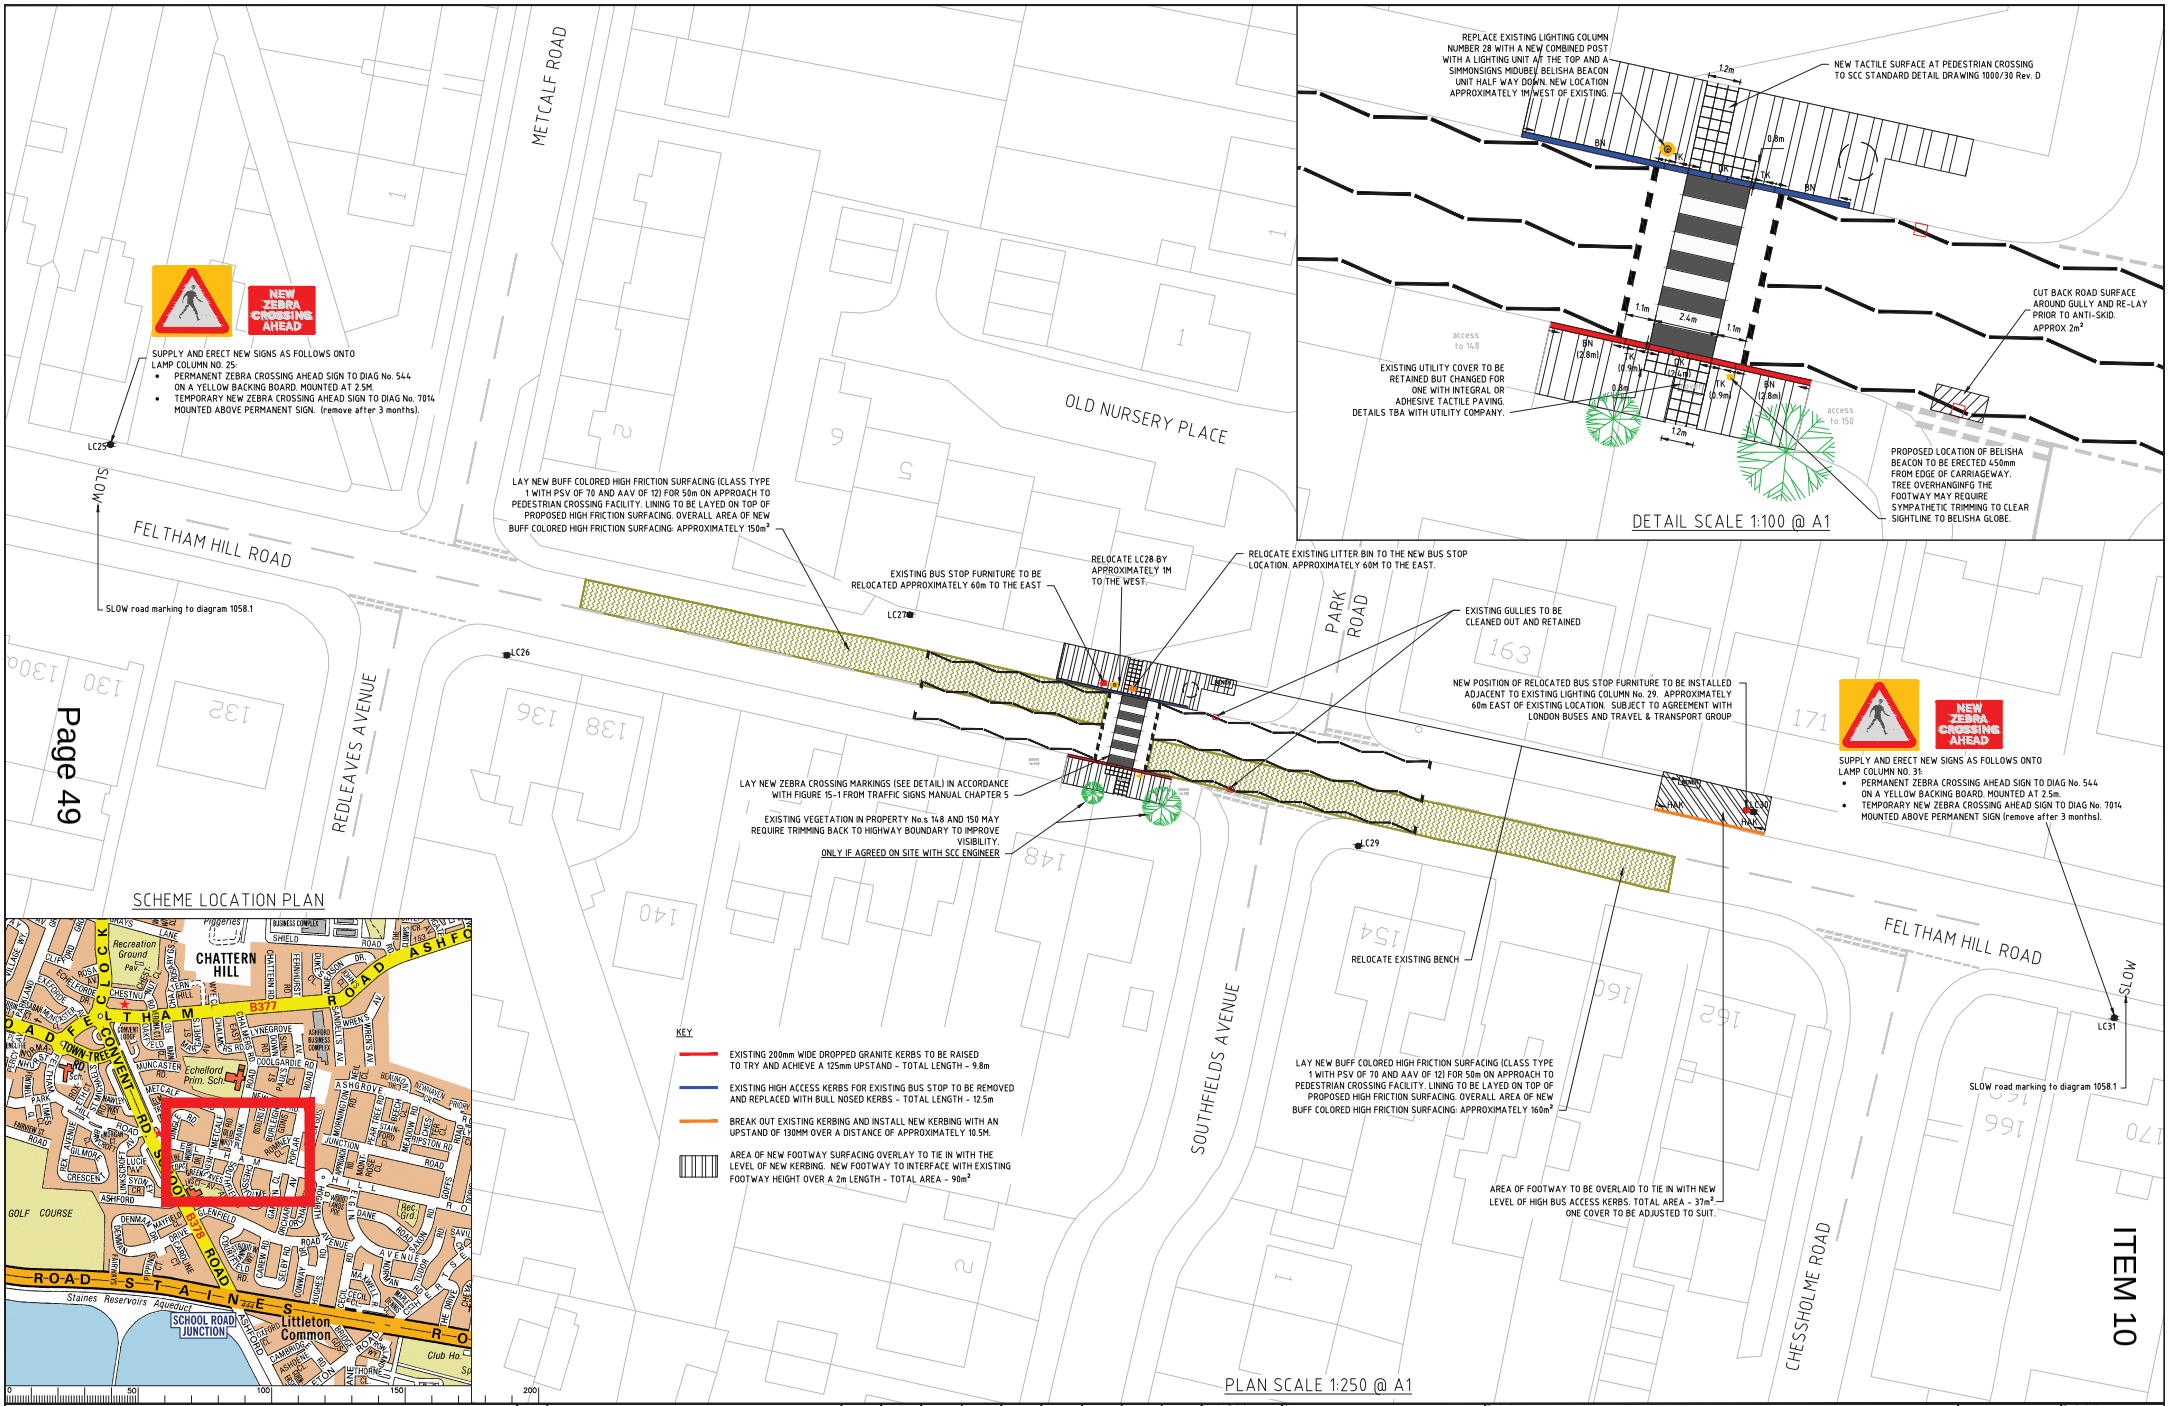

Page 49

ITEM 10

Notes

1. DRAWING BASED ON OS DATA. ALL WORKS TO BE SET OUT BY AN ENGINEER ON SITE PRIOR TO CONSTRUCTION
2. KERBING TO SCC STANDARD DETAIL DRAWING 1000/01 Rev. B.
3. LIGHTING TO BE ASSESSED AND UPGRADED TO SUIT CURRECT SCC STANDARDS - WORKS BY SKANSKA
4. ALL ELECTRICAL WORKS TO BE CARRIED OUT BY SKANSKA
5. EXISTING GULLIES TO BE CLEANED AS PART OF THE ROUTINE MAINTENANCE SCHEDULE

Rev.	Description	Drwn	Sig.	Date	Chkd	Sig.	Date	Appr	Sig.	Date
A	Bus stop location moved to the west of the proposed crossing.	JPD	JPD	29.8.13	-	-	-			
B	Crossing location moved west and bus stop moved back to the east.	JPD	JPD	2.9.13	-	-	-			
C	SLOW road markings added.	JPD	JPD	5.9.13	-	-	-			

File Name: I:\EAI\PC all\Resource Pool\Projects\NE Spelthorne\PC0203 Feltham Hill Road\09 Drawings\Current\PC0203_11 Rev C Feltham Hill Road Construction plan.dwg

North Point

'Based upon the Ordnance Survey mapping with the permission of the Controller of Her Majesty's Stationery Office © Crown copyright. Unauthorised reproduction infringes Crown copyright and may lead to prosecution or civil proceedings.' Surrey County Council LA 076872 2002.

Drawn by JD	Sig. JD	Date 4.4.13
Checked by originator	Sig.	Date
Approved by	Sig.	Date

Project: FELTHAM HILL ROAD, SHEPPERTON ZEBRA CROSSING

Drawing: GENERAL ARRANGEMNT FOR CONSTRUCTION

SHEET 1 OF 1

SURREY COUNTY COUNCIL

Project No. PC0203

Contract No.

Sheet No.

Drawing No. PC0203/11 Rev. C

Classification CONSTRUCTION

This page is intentionally left blank