Rev E

Status C

Drawing Number 2250-005

ITEM 12

DO NOT SCALE

A1 0 10 100

File: 2250-005 Speed Tables Walton Lane (Walton).dwg

Date: Sep 02, 2013 - 12:37pm Plotted by: James Y

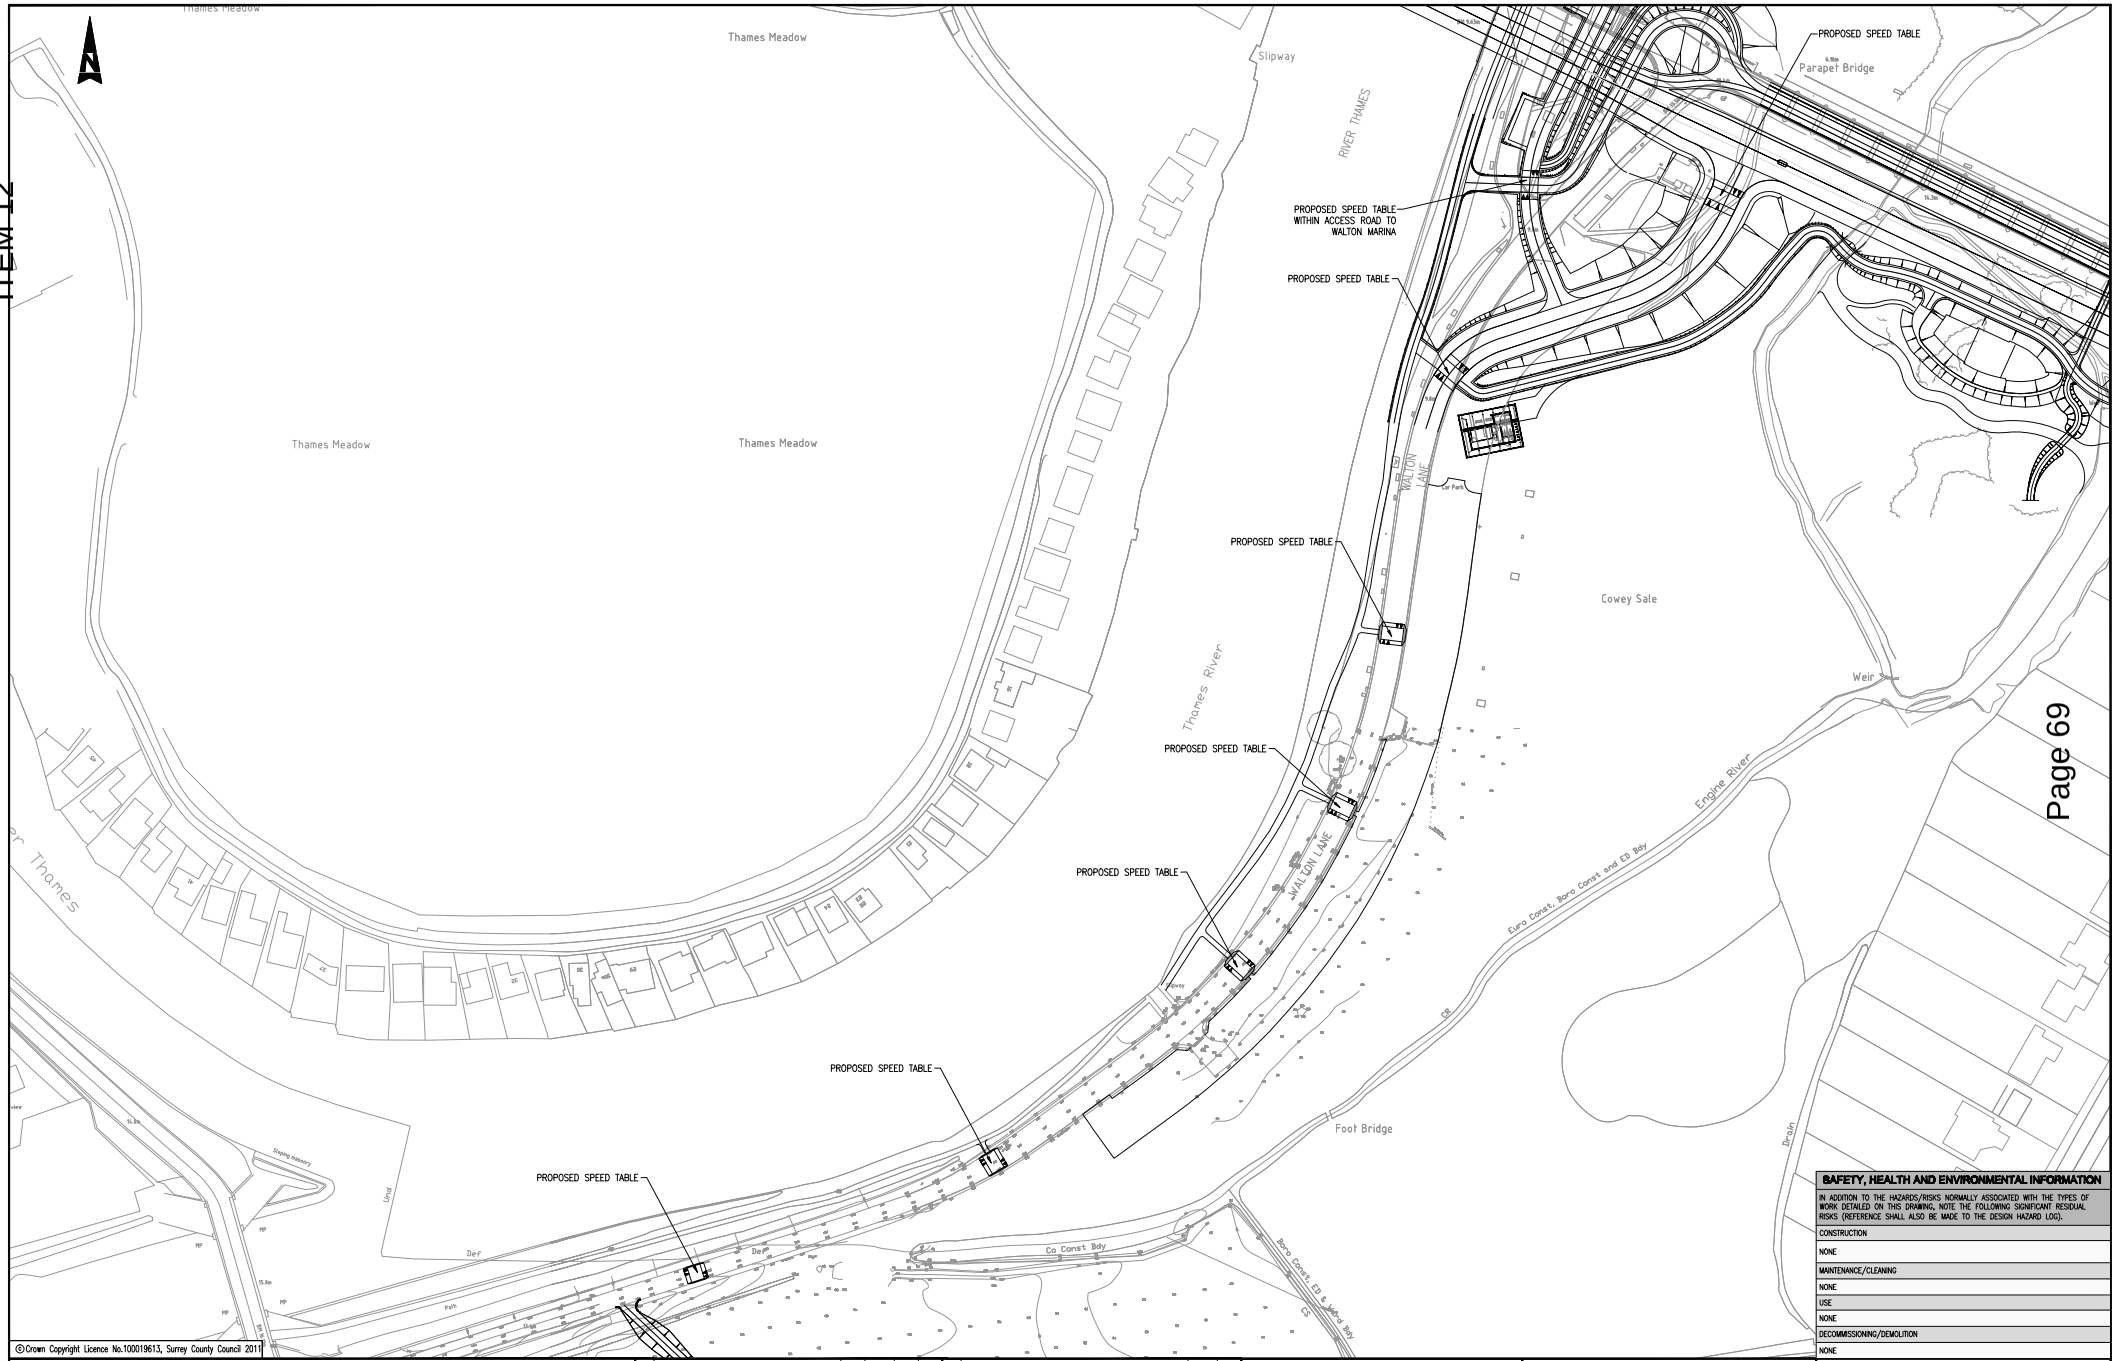

© Crown Copyright Licence No.100019613, Surrey County Council 2011

Page 69

SAFETY, HEALTH AND ENVIRONMENTAL INFORMATION
IN ADDITION TO THE HAZARDS/RISKS NORMALLY ASSOCIATED WITH THE TYPES OF WORK DETAILED ON THIS DRAWING, NOTE THE FOLLOWING SIGNIFICANT RESIDUAL RISKS (REFERENCE SHALL ALSO BE MADE TO THE DESIGN HAZARD LOG).
CONSTRUCTION
NONE
MAINTENANCE/CLEANING
NONE
USE
NONE
DECOMMISSIONING/DEMOLITION
NONE

Rev	Description	By	Date	Chk'd	Auth
A	ISSUED FOR PRESENTATION	JHY	08/13	JHY	JHY

Rev	Purpose of Issue	Date	Auth
A	ISSUED FOR PRESENTATION	08/13	JHY

ATKINS

COSTAIN

Client: SURREY COUNTY COUNCIL

Project: A244 WALTON BRIDGE

Title: WALTON LANE (WALTON) PROPOSED SPEED TABLES

Original Scale	Designed/Drawn	Checked	Authorised
N.T.S.	JHY Date 29/08/13	JHY Date 29/08/13	JHY Date 29/08/13

Status	Drawing Number	Rev
C	2250-005	A

S:\Project\2250\All\Project Files\06-Design\6.11-Drawings\Drawings Jan2011 to Present\2250-005 Speed Tables Walton Lane (Walton).dwg

This page is intentionally left blank