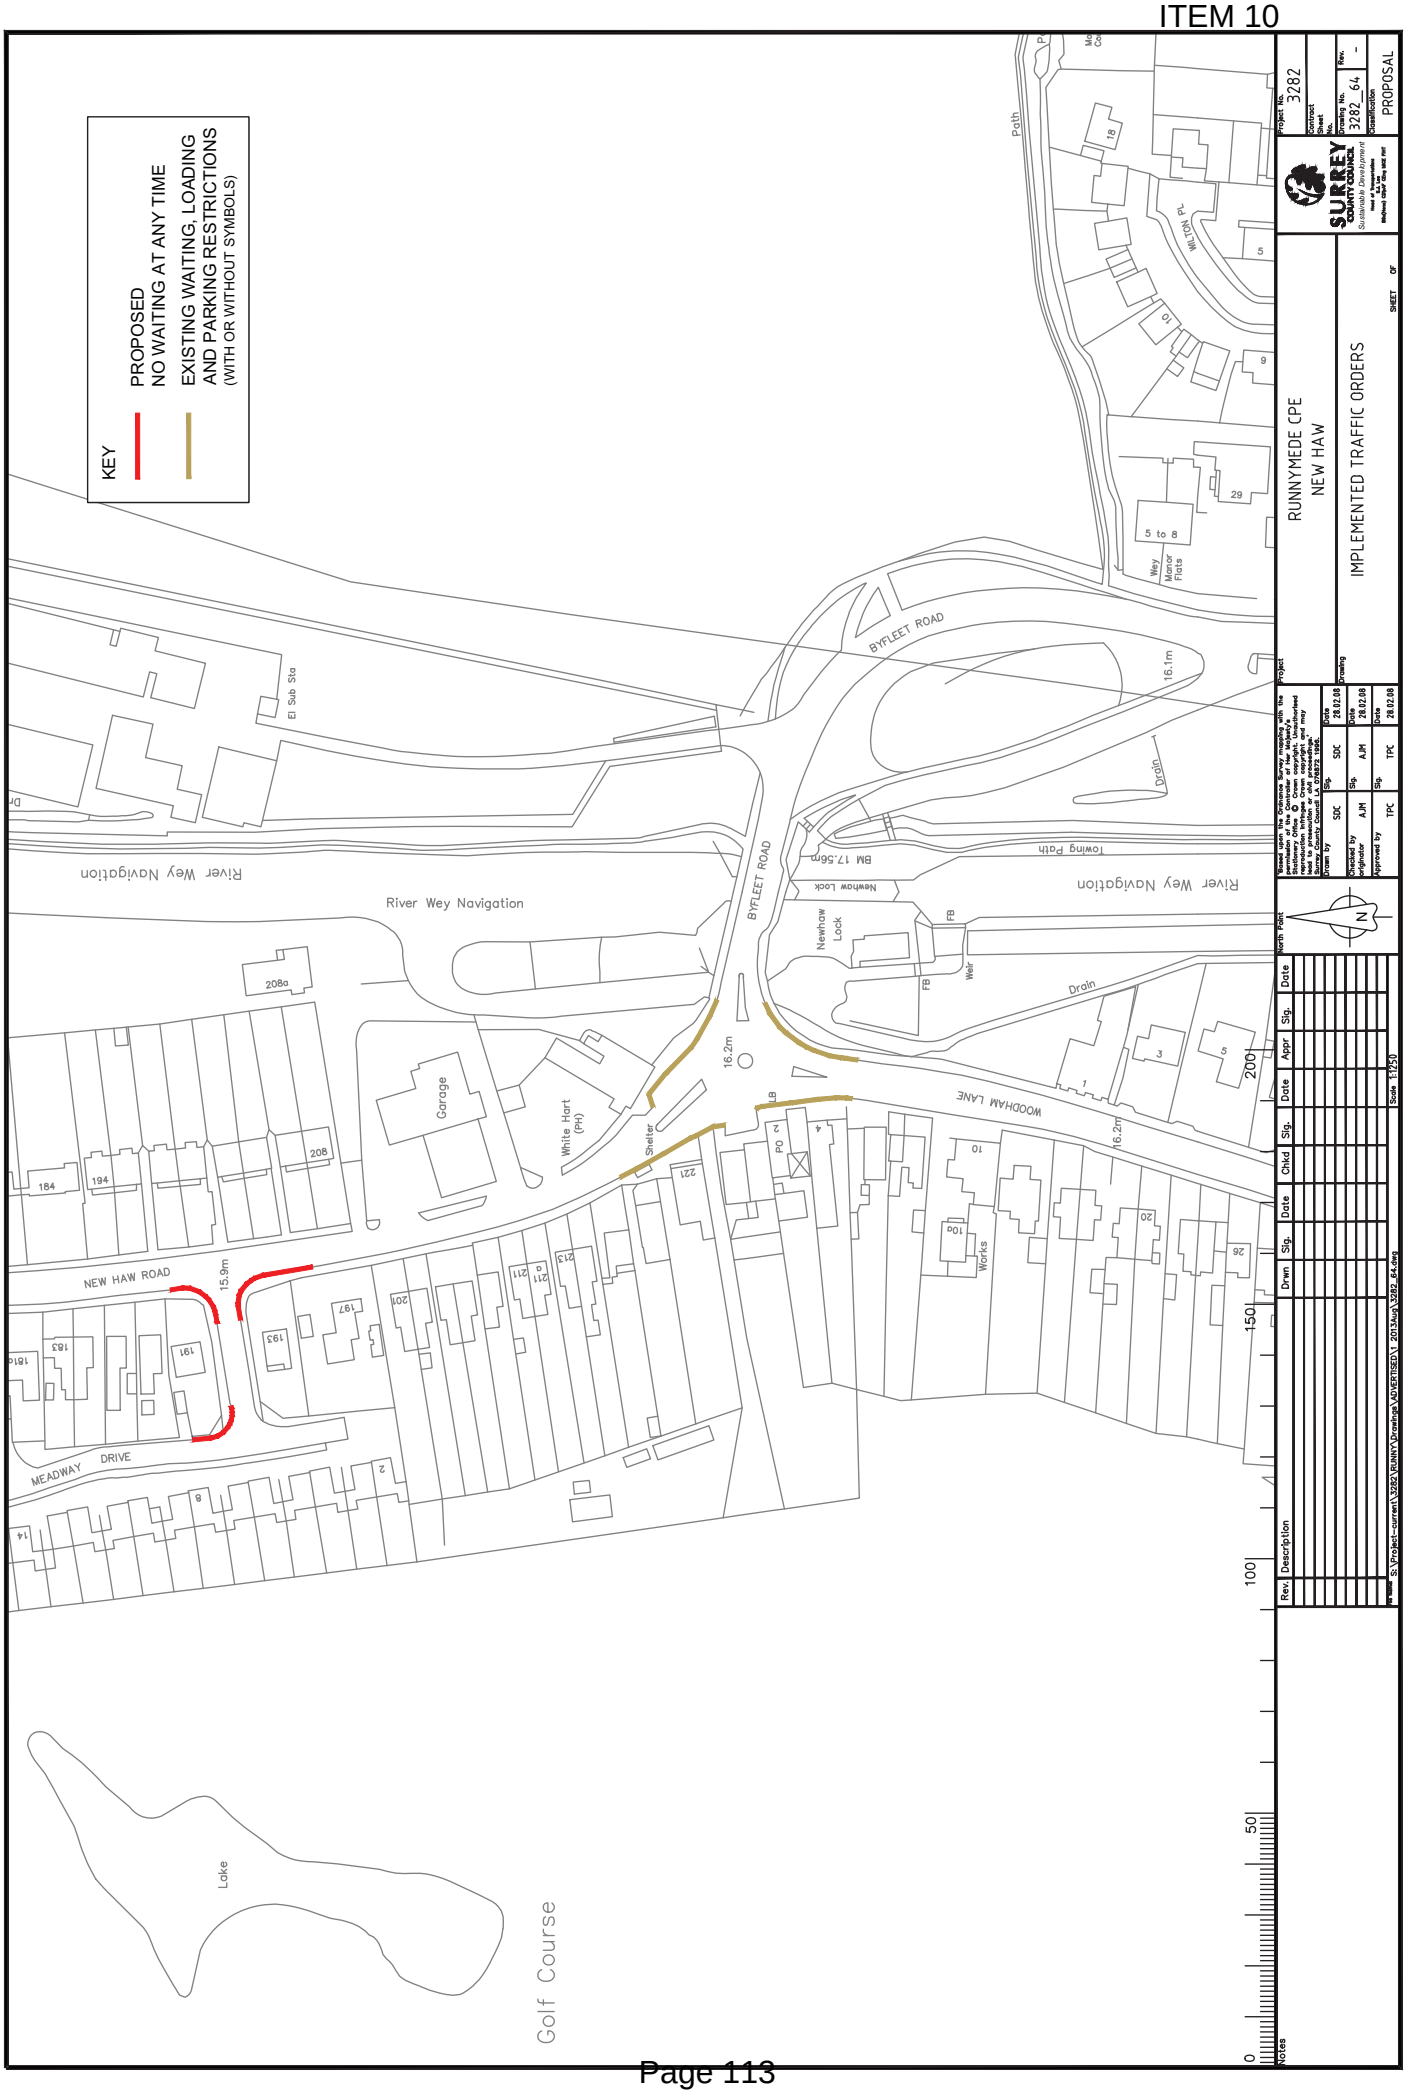
KEY
PROPOSED
NO WAITING AT ANY TIME
EXISTING WAITING, LOADING
AND PARKING RESTRICTIONS
(WITH OR WITHOUT SYMBOLS)
BYFLEET ROAD
River Wey Navigation
NEW HAW ROAD
MEADWAY DRIVE
WOODHAM LANE
Newhaw Lock
White Hart (PH)
Garage
Shelter
Golf Course
Lake
RUNNYMEDE CPE
NEW HAW
IMPLEMENTED TRAFFIC ORDERS
PROPOSAL
Project No. 3282
Drawing No. 3282_64
Rev. -
SURREY COUNTY COUNCIL

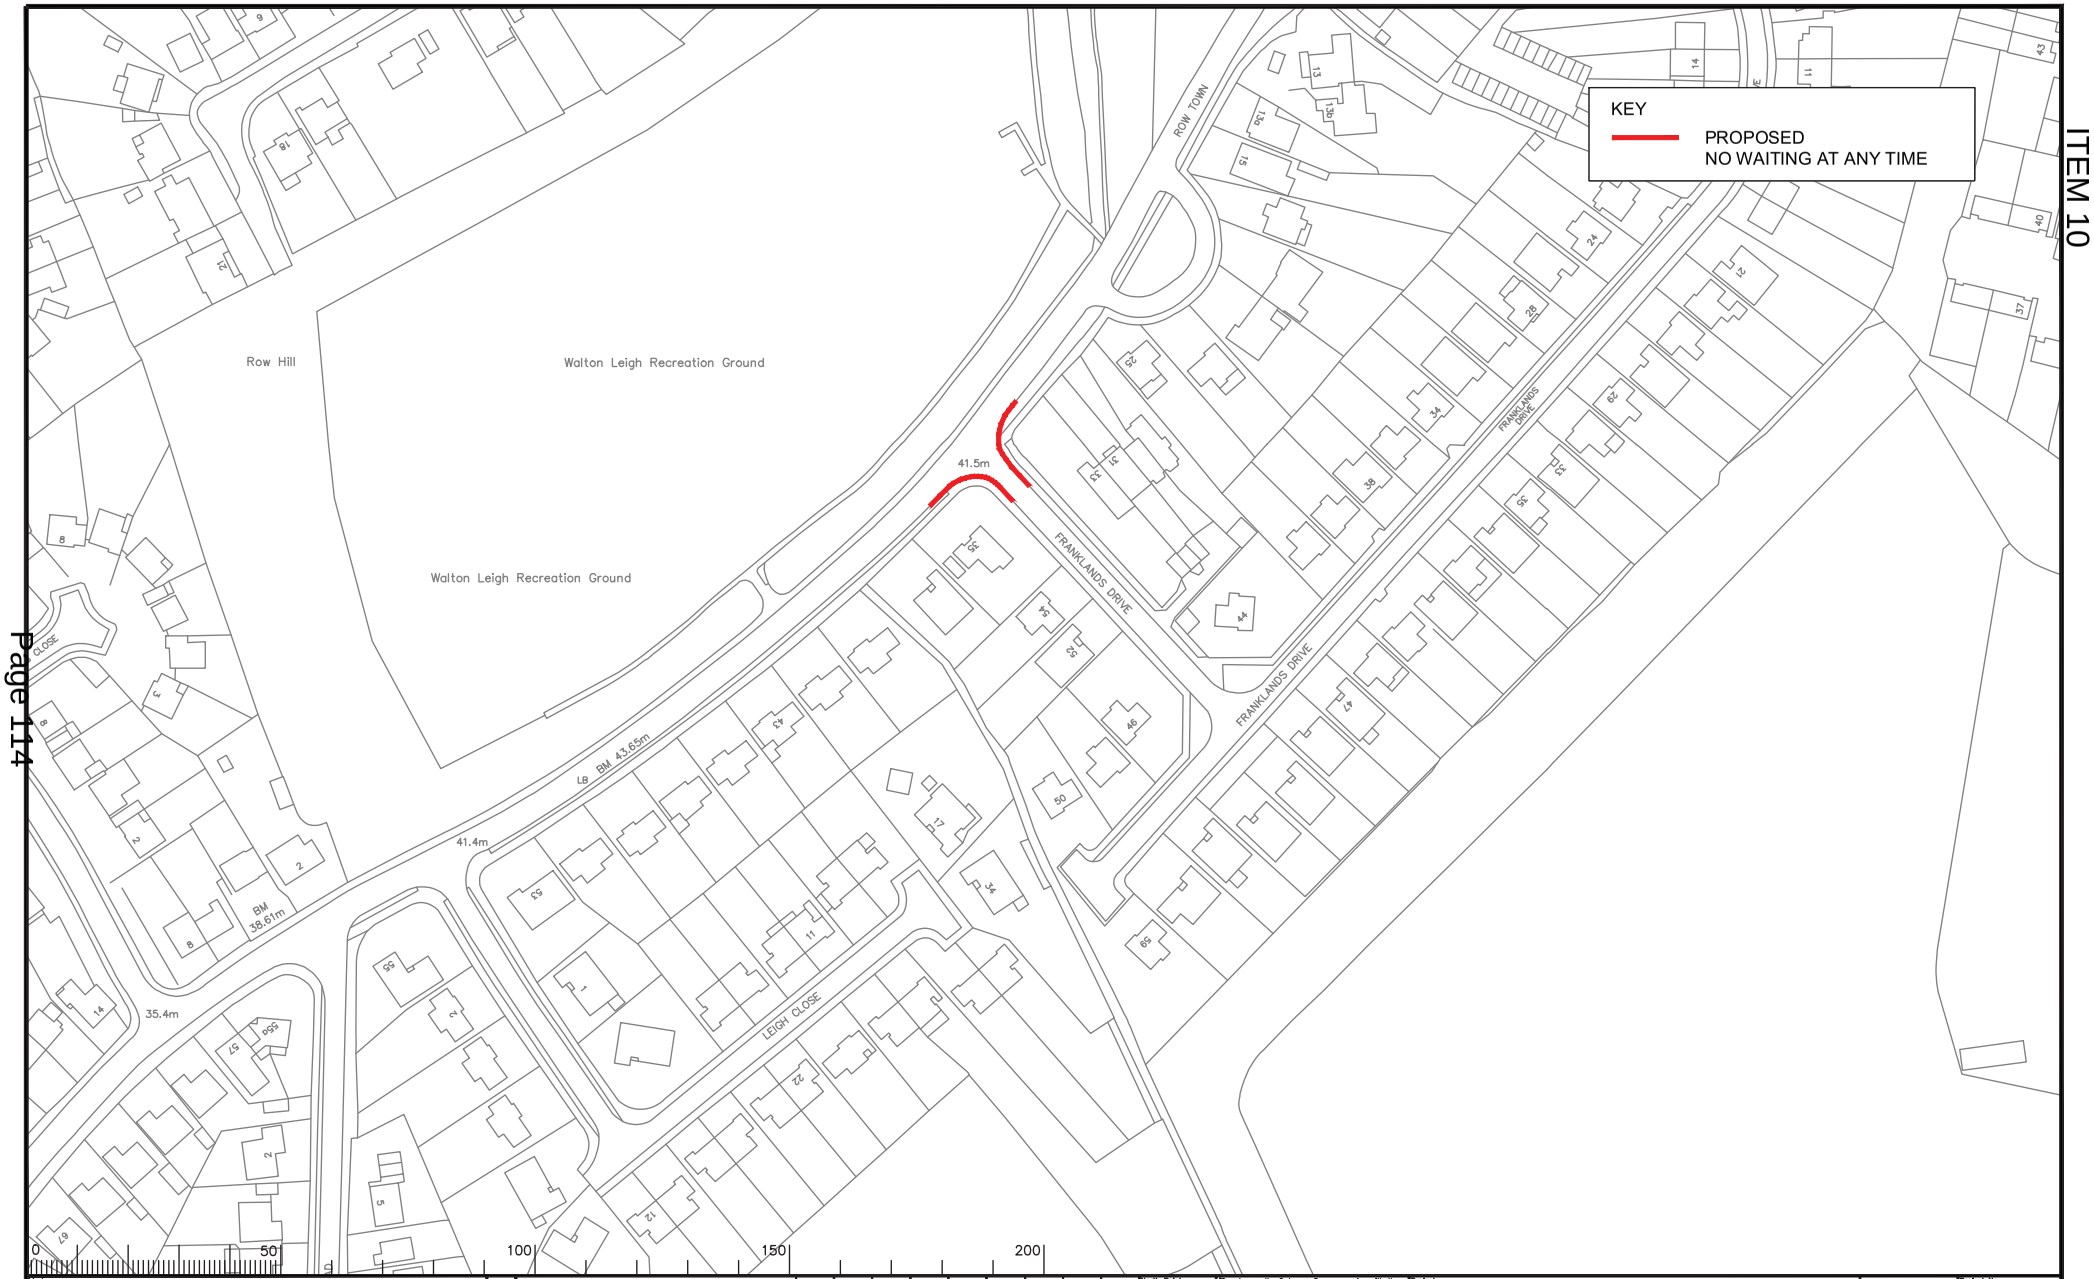

Notes

Rev.	Description	Drwn	Sig.	Date	Chkd	Sig.	Date	Appr	Sig.	Date

File name: S:\Project-current\3282\RUNNY\Drawings\ADVERTISED\1 2013Aug\3282_90.dwg

Scale 1:1250

North Point

'Based upon the Ordnance Survey mapping with the permission of the Controller of Her Majesty's Stationery Office © Crown copyright. Unauthorised reproduction infringes Crown copyright and may lead to prosecution or civil proceedings.' Surrey County Council LA 076872 1986.

Drawn by	CAH	Sig. CAH	Date 08.13
Checked by originator	JAR	Sig. JAR	Date 08.13
Approved by	RH	Sig. RH	Date 08.13

Project: RUNNYMEDE CPE
ROW TOWN

Drawing: IMPLEMENTED TRAFFIC ORDERS

SHEET OF

SURREY COUNTY COUNCIL
Sustainable Development
Head of Transportation

Project No. 3282
Contract No.
Sheet No.
Drawing No. 3282_90
Rev. -
Classification PROPOSAL

A3