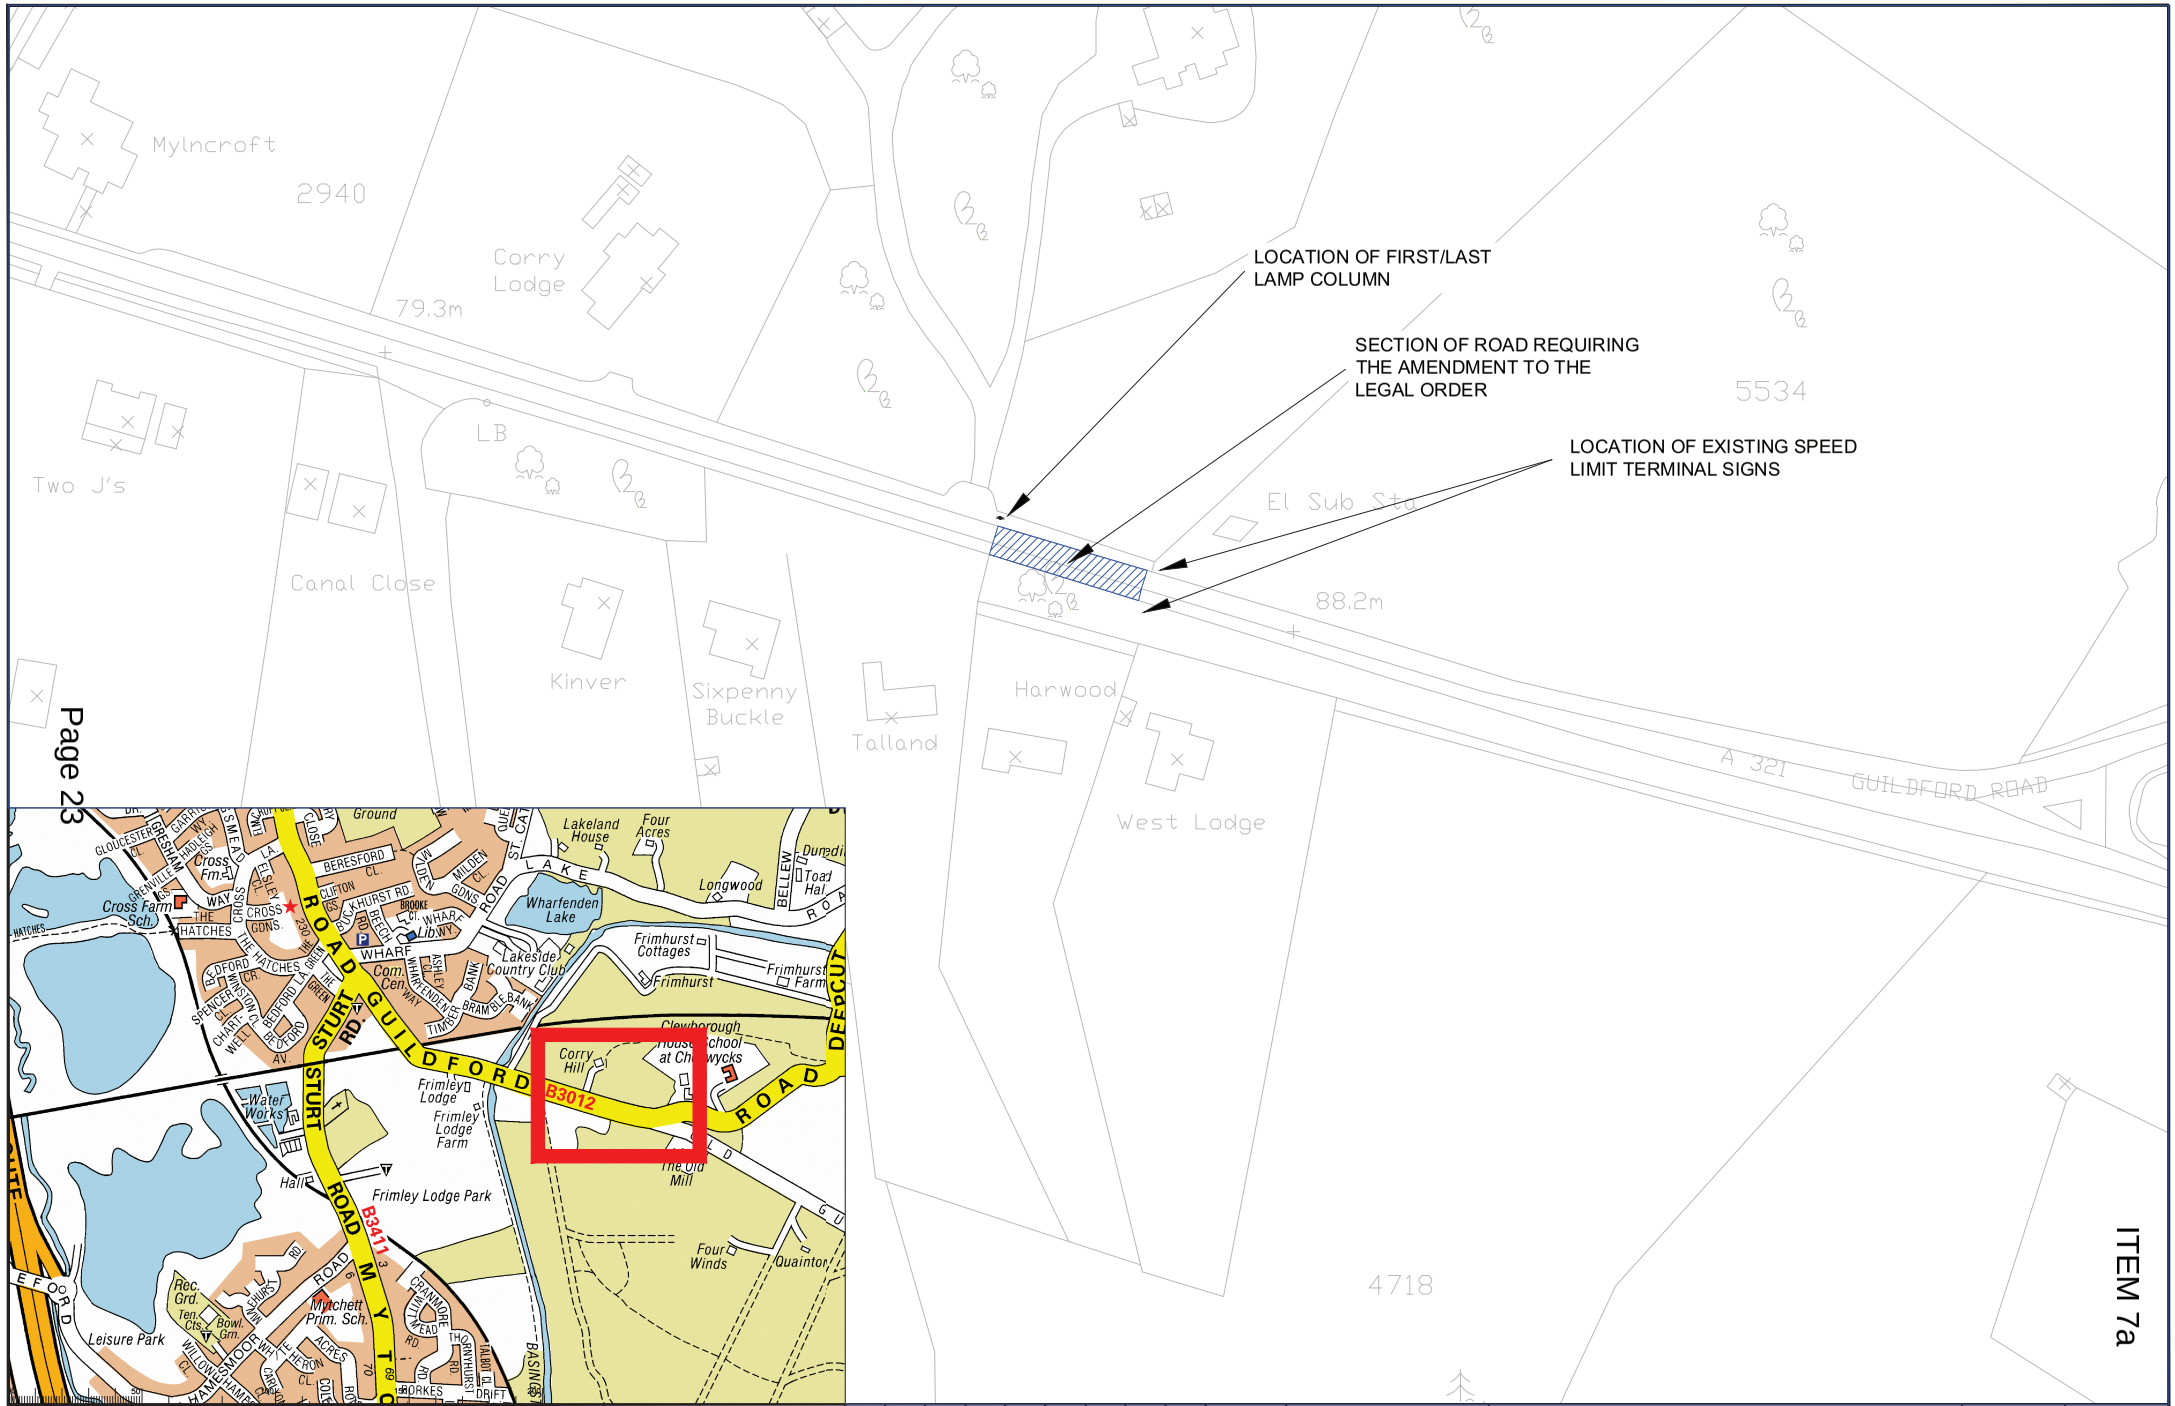

Page 23

ITEM 7a

Notes	Rev.	Description	Drwn	Sig.	Date	Chkd	Sig.	Date	Appr	Sig.	Date

File Name: I:\CAD\PC all\Resource Pool\Projects\SW Guildford\PC0394 Gale Rd, Gapemouth Rd, Guildford Rd rural speed limit, Frimlight\09 Drawings\Current\Scheme Plan (PC0394-01 & 02 & 05).dwg

Scale 1:1000 @ A1

North Point

'Based upon the Ordnance Survey mapping with the permission of the Controller of Her Majesty's Stationery Office © Crown copyright. Unauthorised reproduction infringes Crown copyright and may lead to prosecution or civil proceedings.' Surrey County Council LA 076872 2002.

Drawn by	AP	Sig. AP	Date Sept 13
Checked by originator	SP	Sig. SP	Date Sept 13
Approved by	DH	Sig. DH	Date Sept 13

Project: GUILDFORD RD, FRIMLEY GREEN
RURAL SPEED LIMIT

Drawing: LEGAL ORDER AMENDMENT

SHEET 1 OF 1

SURREY COUNTY COUNCIL
Surrey Highways & Transport for Surrey

Project No. PC0394
Contract No.
Sheet No.
Drawing No. PC0394/06
Rev.
Classification DRAFT

A1

This page is intentionally left blank