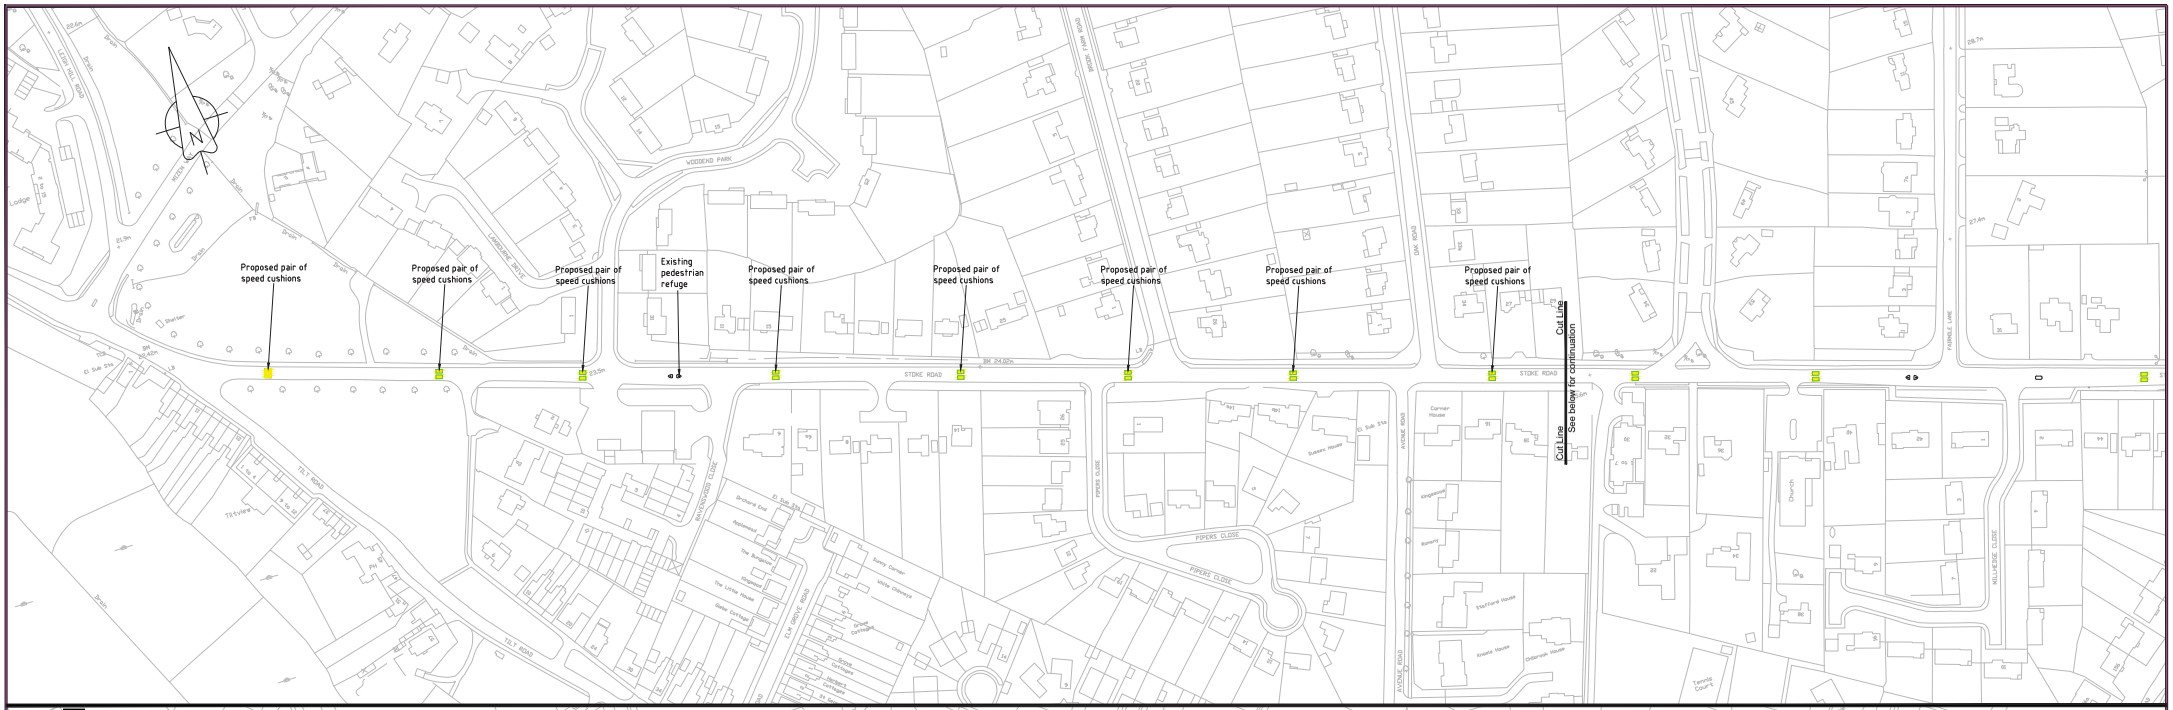

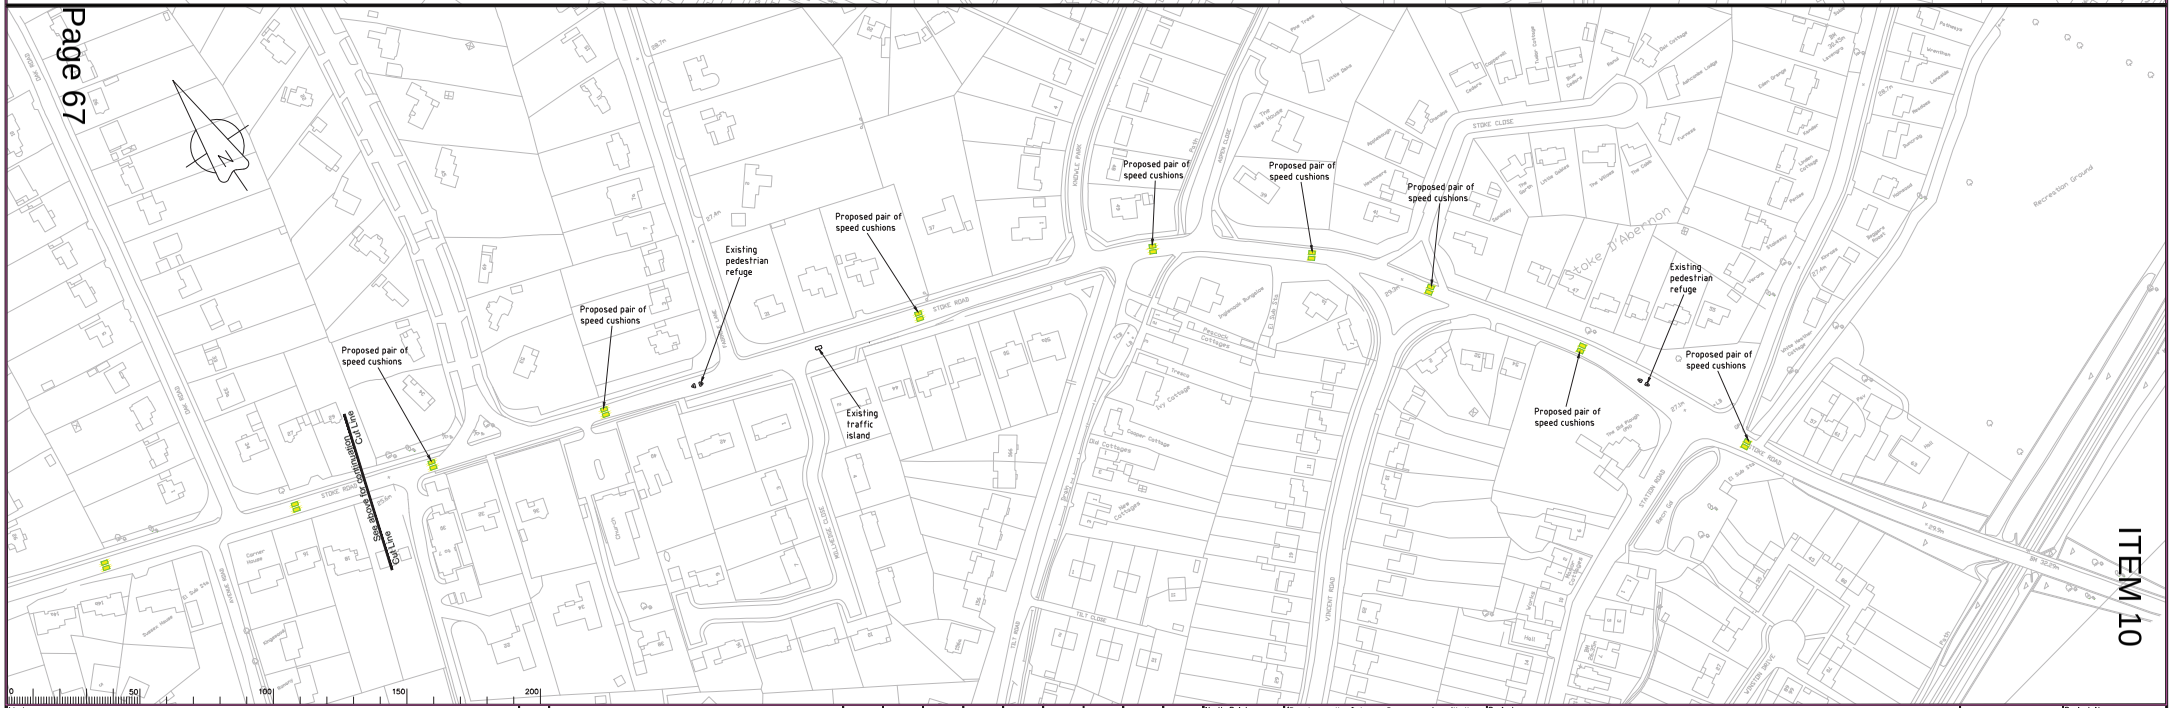

Page 67

ITEM 10

Notes

Rev.	Description	Drwn	Sig.	Date	Chkd	Sig.	Date	Appr	Sig.	Date

File Name: I:\EAI\PC all\Resource Pool\Projects\NE Elmbridge\PC0246 A245 Stoke Road\09 Drawings\Current\PC0246-001 Cushions.dwg

Scale 1:1250

North Point

As shown

'Based upon the Ordnance Survey mapping with the permission of the Controller of Her Majesty's Stationery Office © Crown copyright. Unauthorised reproduction infringes Crown copyright and may lead to prosecution or civil proceedings.' Surrey County Council LA 076872 2002.

Drawn by	ARC	Sig. ARC	Date AUG '13
Checked by originator	ARC	Sig. ARC	Date AUG '13
Approved by	MA	Sig. MA	Date AUG '13

Project

A245 Stoke Road, Cobham

Feasibility Study for 30mph Speed Limit

Drawing

Option 1 - Proposed Speed Cushions

SHEET 1 OF 1

SURREY COUNTY COUNCIL

Surrey Highways

Transport for Surrey

Project No.	PC0246
Contract Sheet No.	
Drawing No.	0246-001
Rev.	-
Classification	CONSULTATION

A1

This page is intentionally left blank