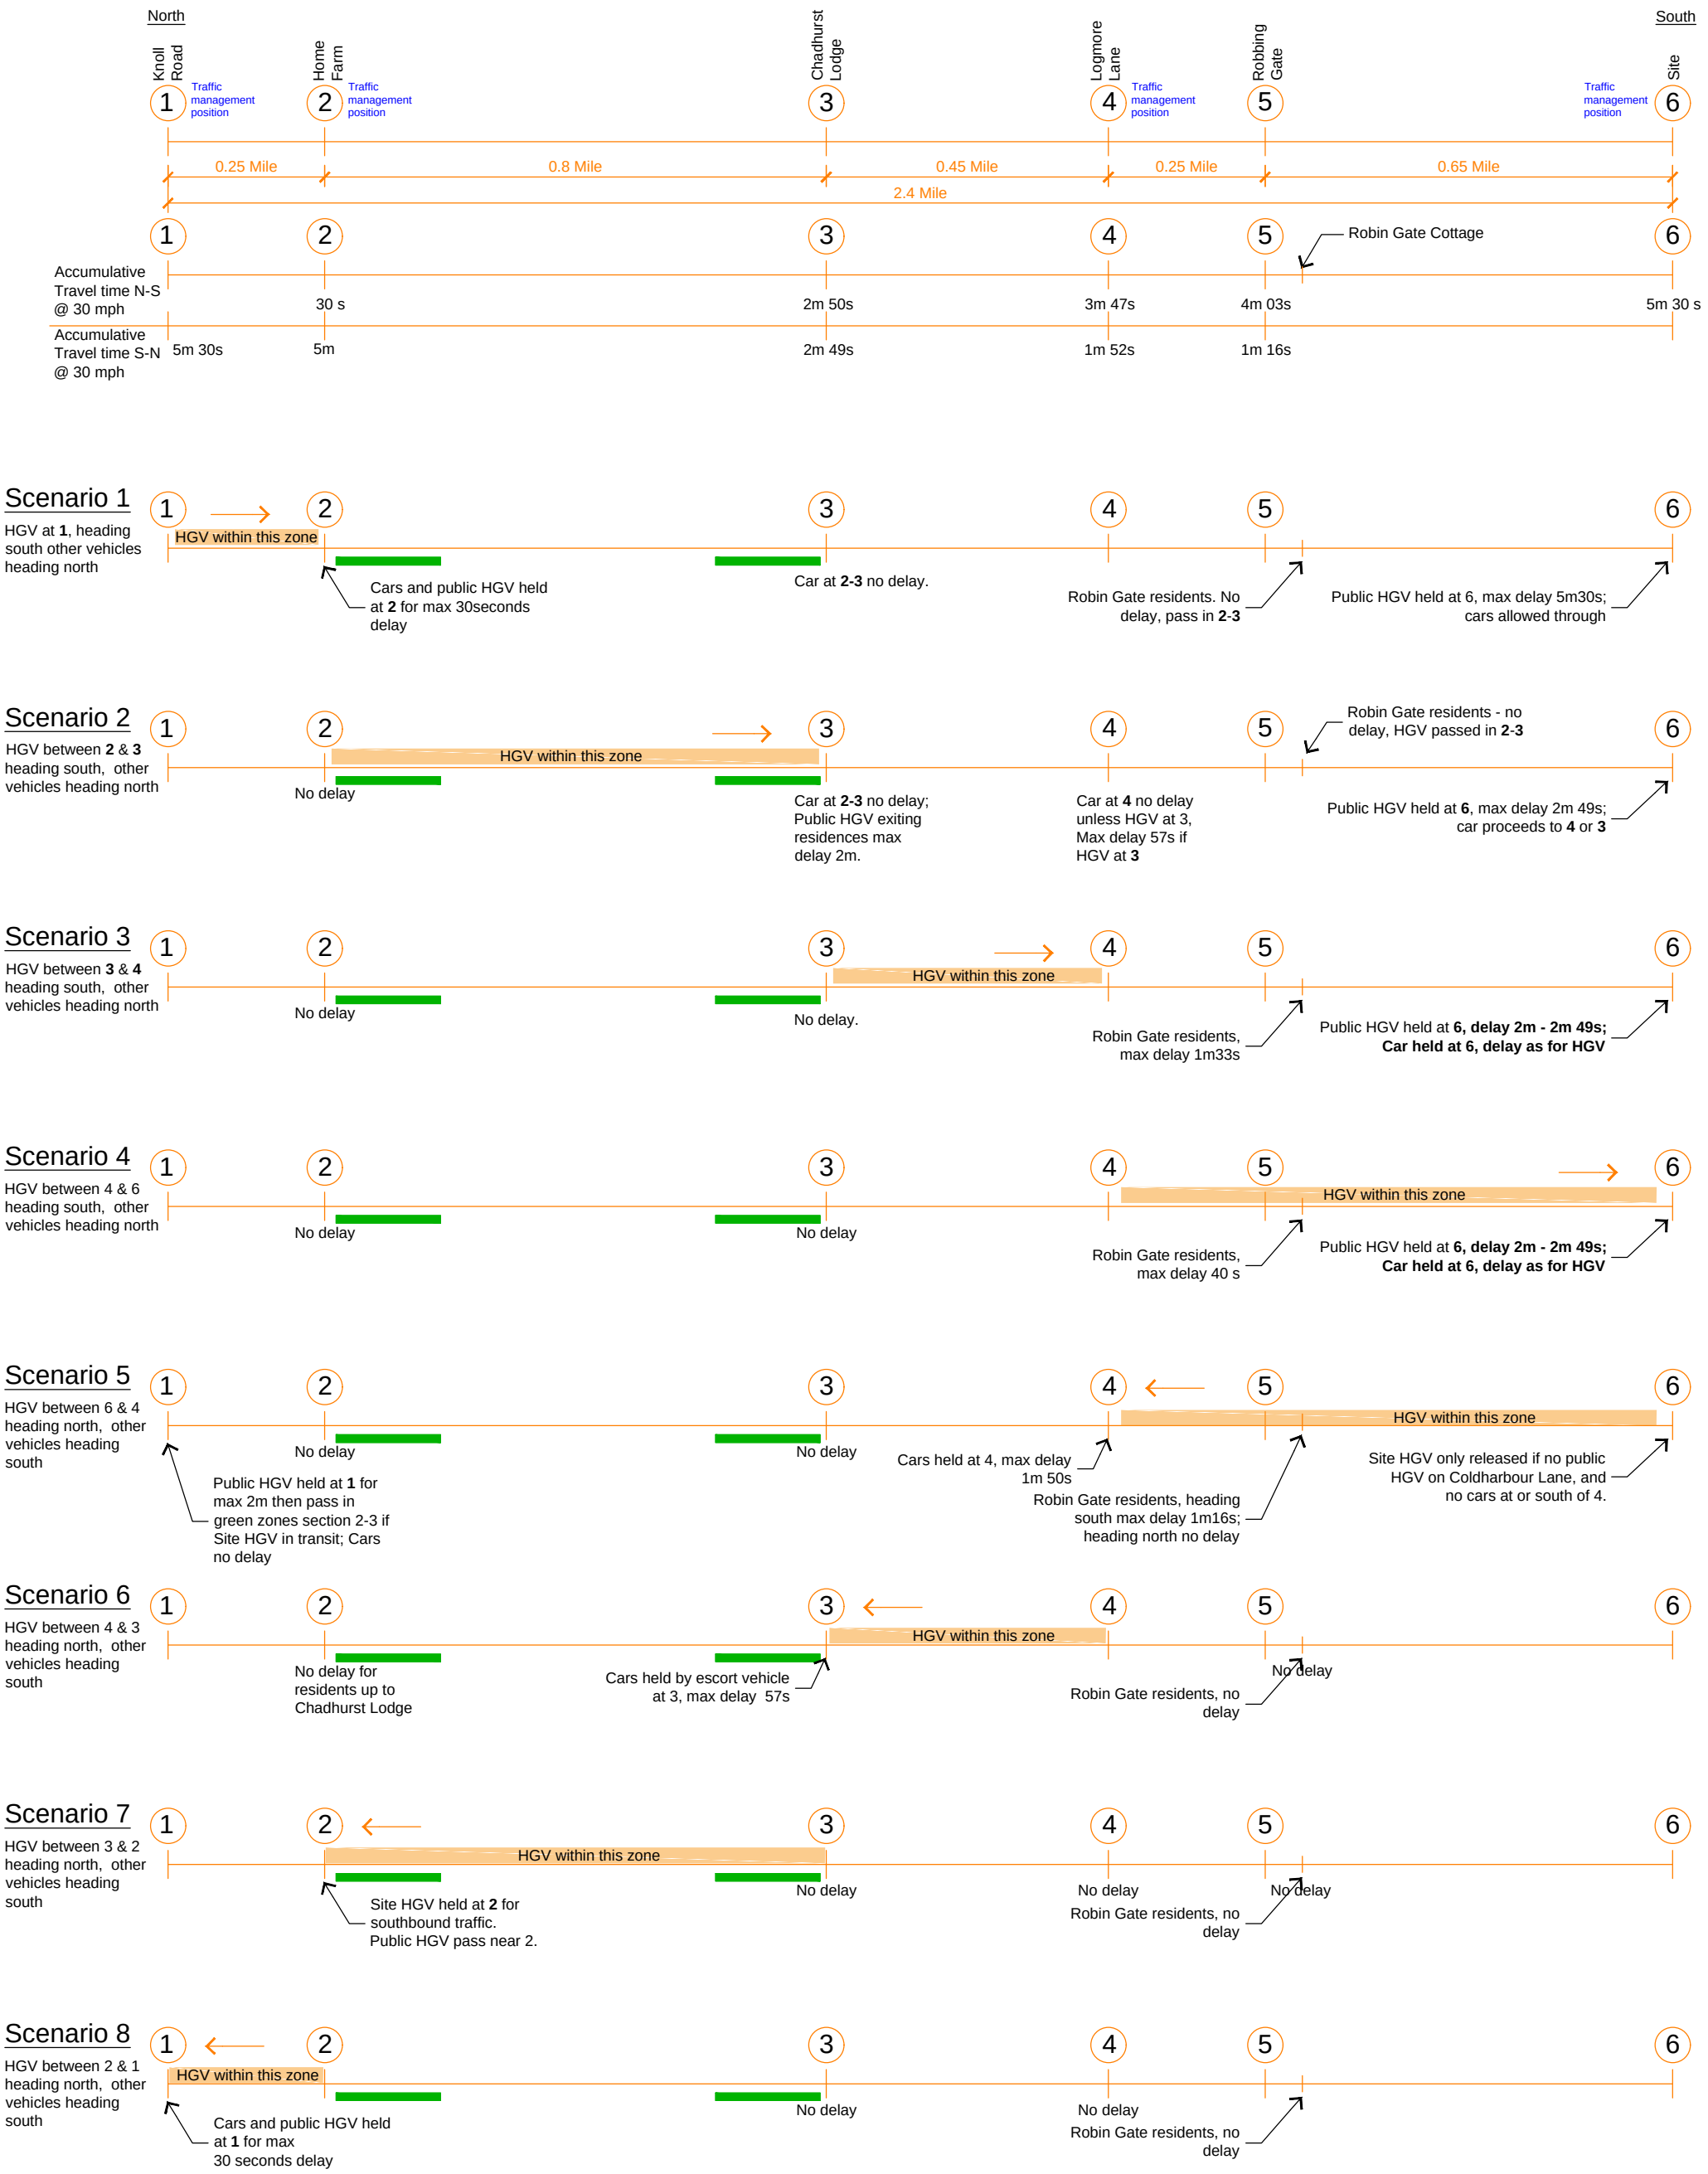

Dennett House
Brighton Road
Sway
Lymington
Hampshire
SO41 6EB

Client: Europa Oil and Gas (UK) Ltd, Bury Hill Woods, Coldharbour, Surrey	Drawn By: RDCE	Date: September 2017	Sheet Size: A3
	Drawing Title: Traffic Scenarios along Coldharbour Lane		
Job Title: PEDL 143 Holmwood Prospect	Drawing Number: 4100 CTMP 15		Revision: A

This page is intentionally left blank