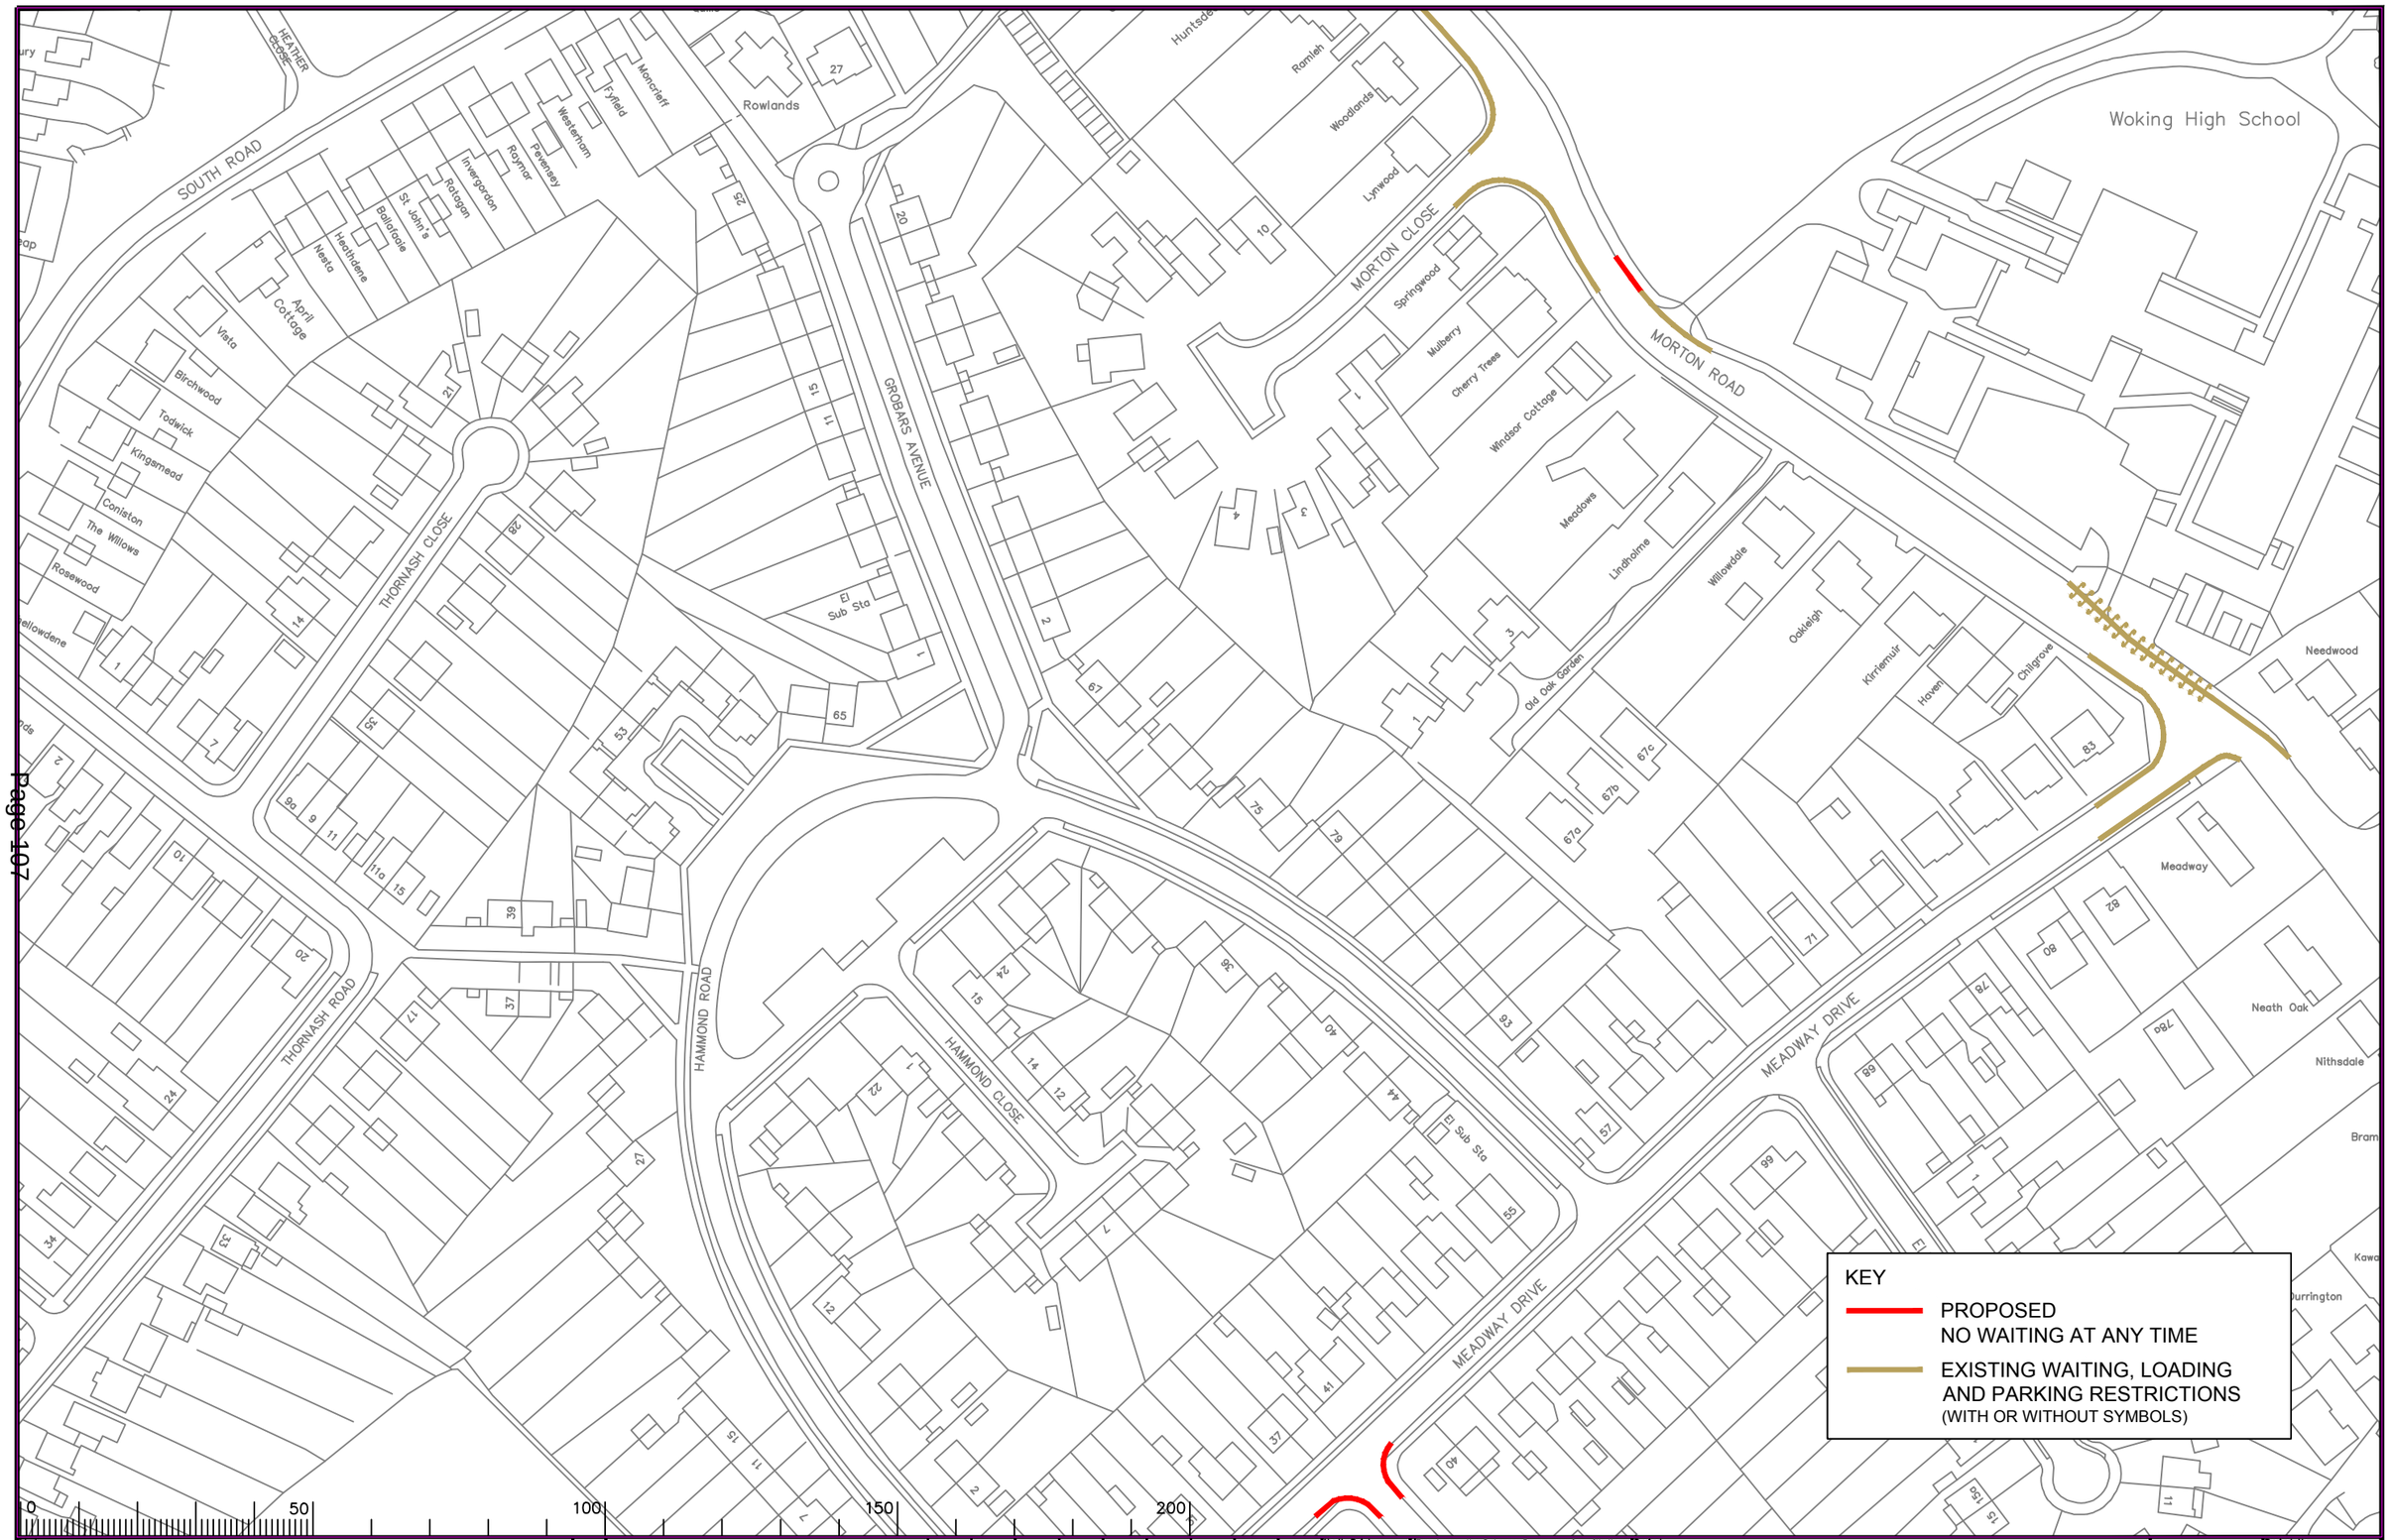


Notes

Rev.	Description	Drwn	Sig.	Date	Chkd	Sig.	Date	Appr	Sig.	Date
A	RESTRICTIONS AMENDED	CAH	CAH	05.13	JAR	JAR	05.13	RH	RH	05.13
B	RESTRICTIONS AMENDED	CAH	CAH	08.14	PW	PW	08.14	RH	RH	08.14
C	RESTRICTIONS AMENDED	CAH	CAH	11.15	PW	PW	11.15	RH	RH	11.15
D	RESTRICTIONS AMENDED	CAH	CAH	06.18	PW	PW	06.18	DC	DC	06.18

File Name: s:\project-current\3282\wok\cad-drawings\18 advertised\9 2018 into consoldate\3282-20014_d.dwg

Scale 1:1250

North Point

"Based upon the Ordnance Survey mapping with the permission of the Controller of Her Majesty's Stationery Office © Crown copyright. Unauthorised reproduction infringes Crown copyright and may lead to prosecution or civil proceedings." Surrey County Council LA 076872 1998.

Drawn by	SDC	Sig. SDC	Date 05/05
Checked by originator	AM	Sig. AM	Date 05/05
Approved by	TPC	Sig. TPC	Date 05/05


Project: HORSELL DPE
WOKING

Drawing: IMPLEMENTED TRAFFIC ORDERS

SHEET OF

SURREY COUNTY COUNCIL
Sustainable Development
Head of Transportation
G.J. Lee
Woodhatch Place Reigate RH2 8DF

Project No. 3282/WOK
Contract
Sheet No.
Drawing No. 20014
Rev. D
Classification PROPOSAL

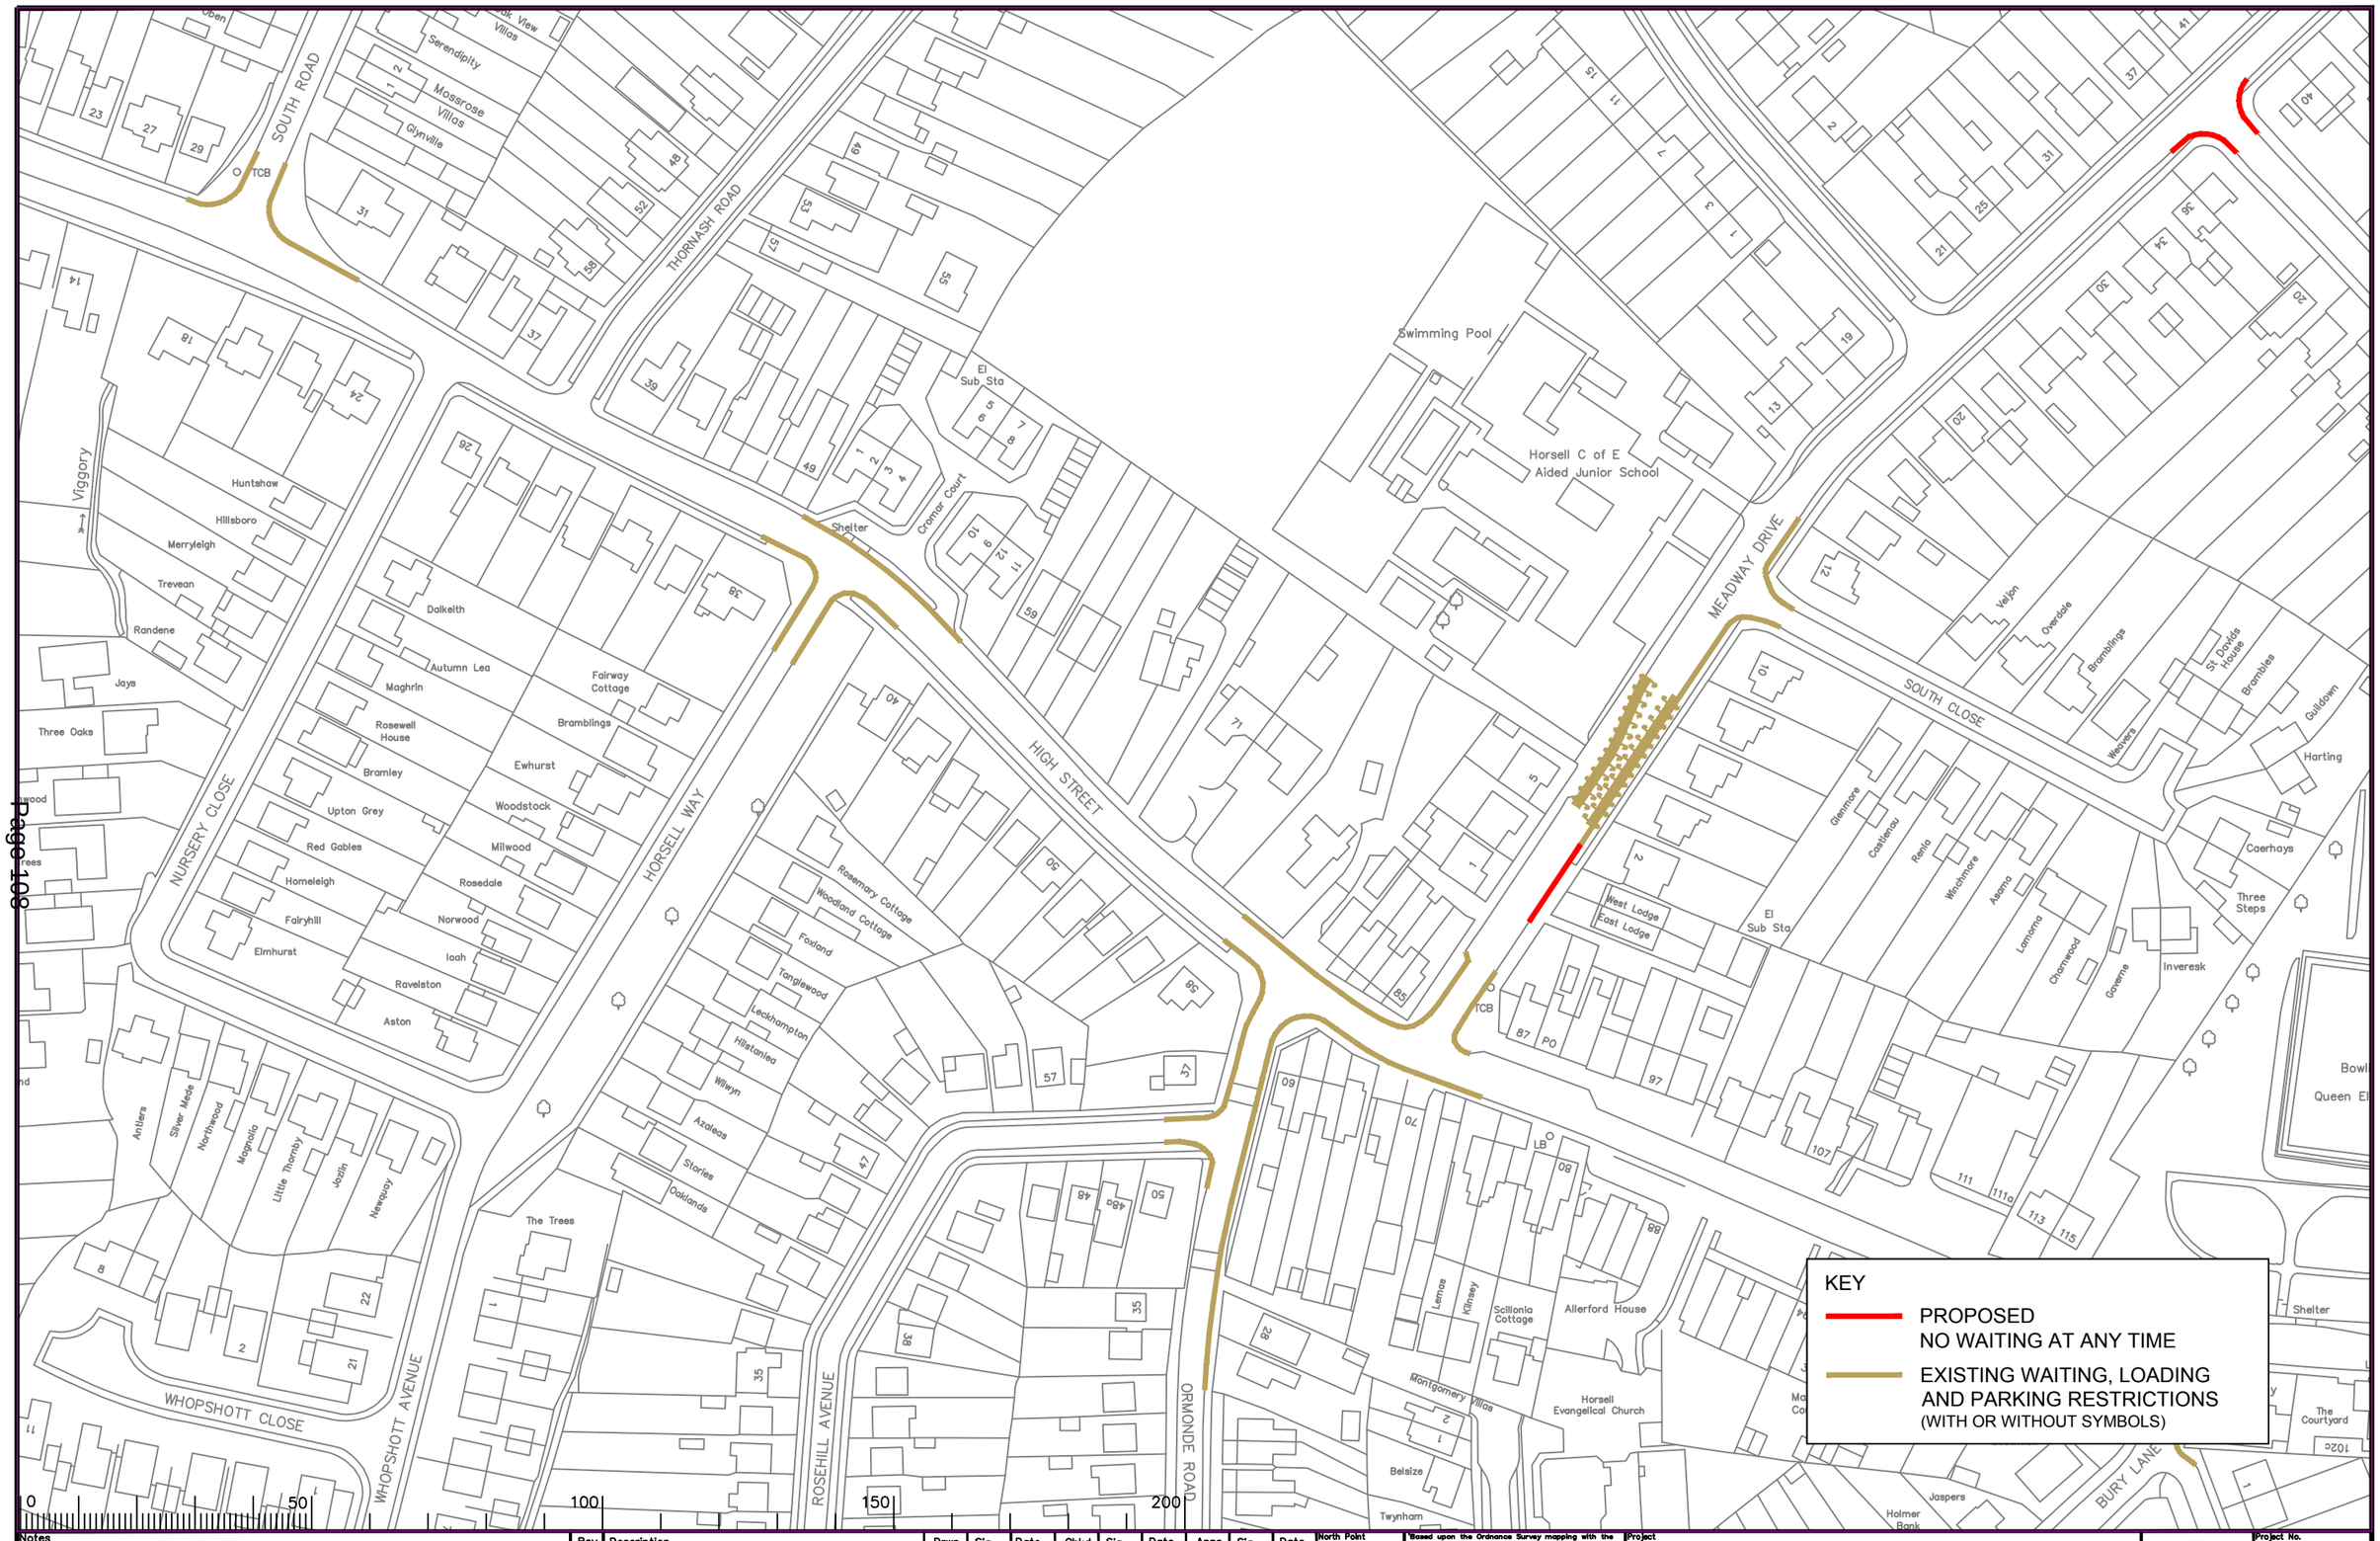

Notes

Rev.	Description	Drwn	Sig.	Date	Chkd	Sig.	Date	Appr	Sig.	Date
A	Changes to High Street	SDC	SDC	12.12.06	GT	GT	12.12.06	TPC	TPC	12.12.06
B	WAITING RESTRICTIONS AND LINETYPES AMENDED	AJM	AJM	18.12.07	KP	KP	18.12.07	TPC	TPC	18.12.07
C	RESTRICTIONS UPDATED AND AMENDED	CAH	CAH	01/11	JAR	JAR	01/11	TPC	TPC	01/11
D	RESTRICTIONS AMENDED	CAH	CAH	08.14	PW	PW	08.14	RH	RH	08.14
E	RESTRICTIONS AMENDED	CAH	CAH	11.15	PW	PW	11.15	RH	RH	11.15
F	RESTRICTIONS AMENDED	CAH	CAH	02.17	PW	PW	02.17	RH	RH	02.17
G	RESTRICTIONS AMENDED	CAH	CAH	06.18	PW	PW	06.18	DC	DC	06.18

File Name: S:\Project-current\3282\WOK\CAD-Drawings\18 ADVERTISED\9 2018 into consolidate\3282-20015_G.dwg

Scale 1:1250

North Point

"Based upon the Ordnance Survey mapping with the permission of the Controller of Her Majesty's Stationery Office © Crown copyright. Unauthorised reproduction infringes Crown copyright and may lead to prosecution or civil proceedings." Surrey County Council LA 076872 1996.

Drawn by	SDC	Sig. SDC	Date 05/05
Checked by originator	AM	Sig. AM	Date 05/05
Approved by	TPC	Sig. TPC	Date 05/05


Project: HORSELL DPE
WOKING

Drawing: IMPLEMENTED TRAFFIC ORDERS

SHEET OF

SURREY COUNTY COUNCIL
Sustainable Development
Head of Transportation
D.J. Lee
BSc(Hons) CEng MICE FIHT

Project No. 3282WOK
Contract Sheet No.
Drawing No. 20015
Rev. G
Classification PROPOSAL

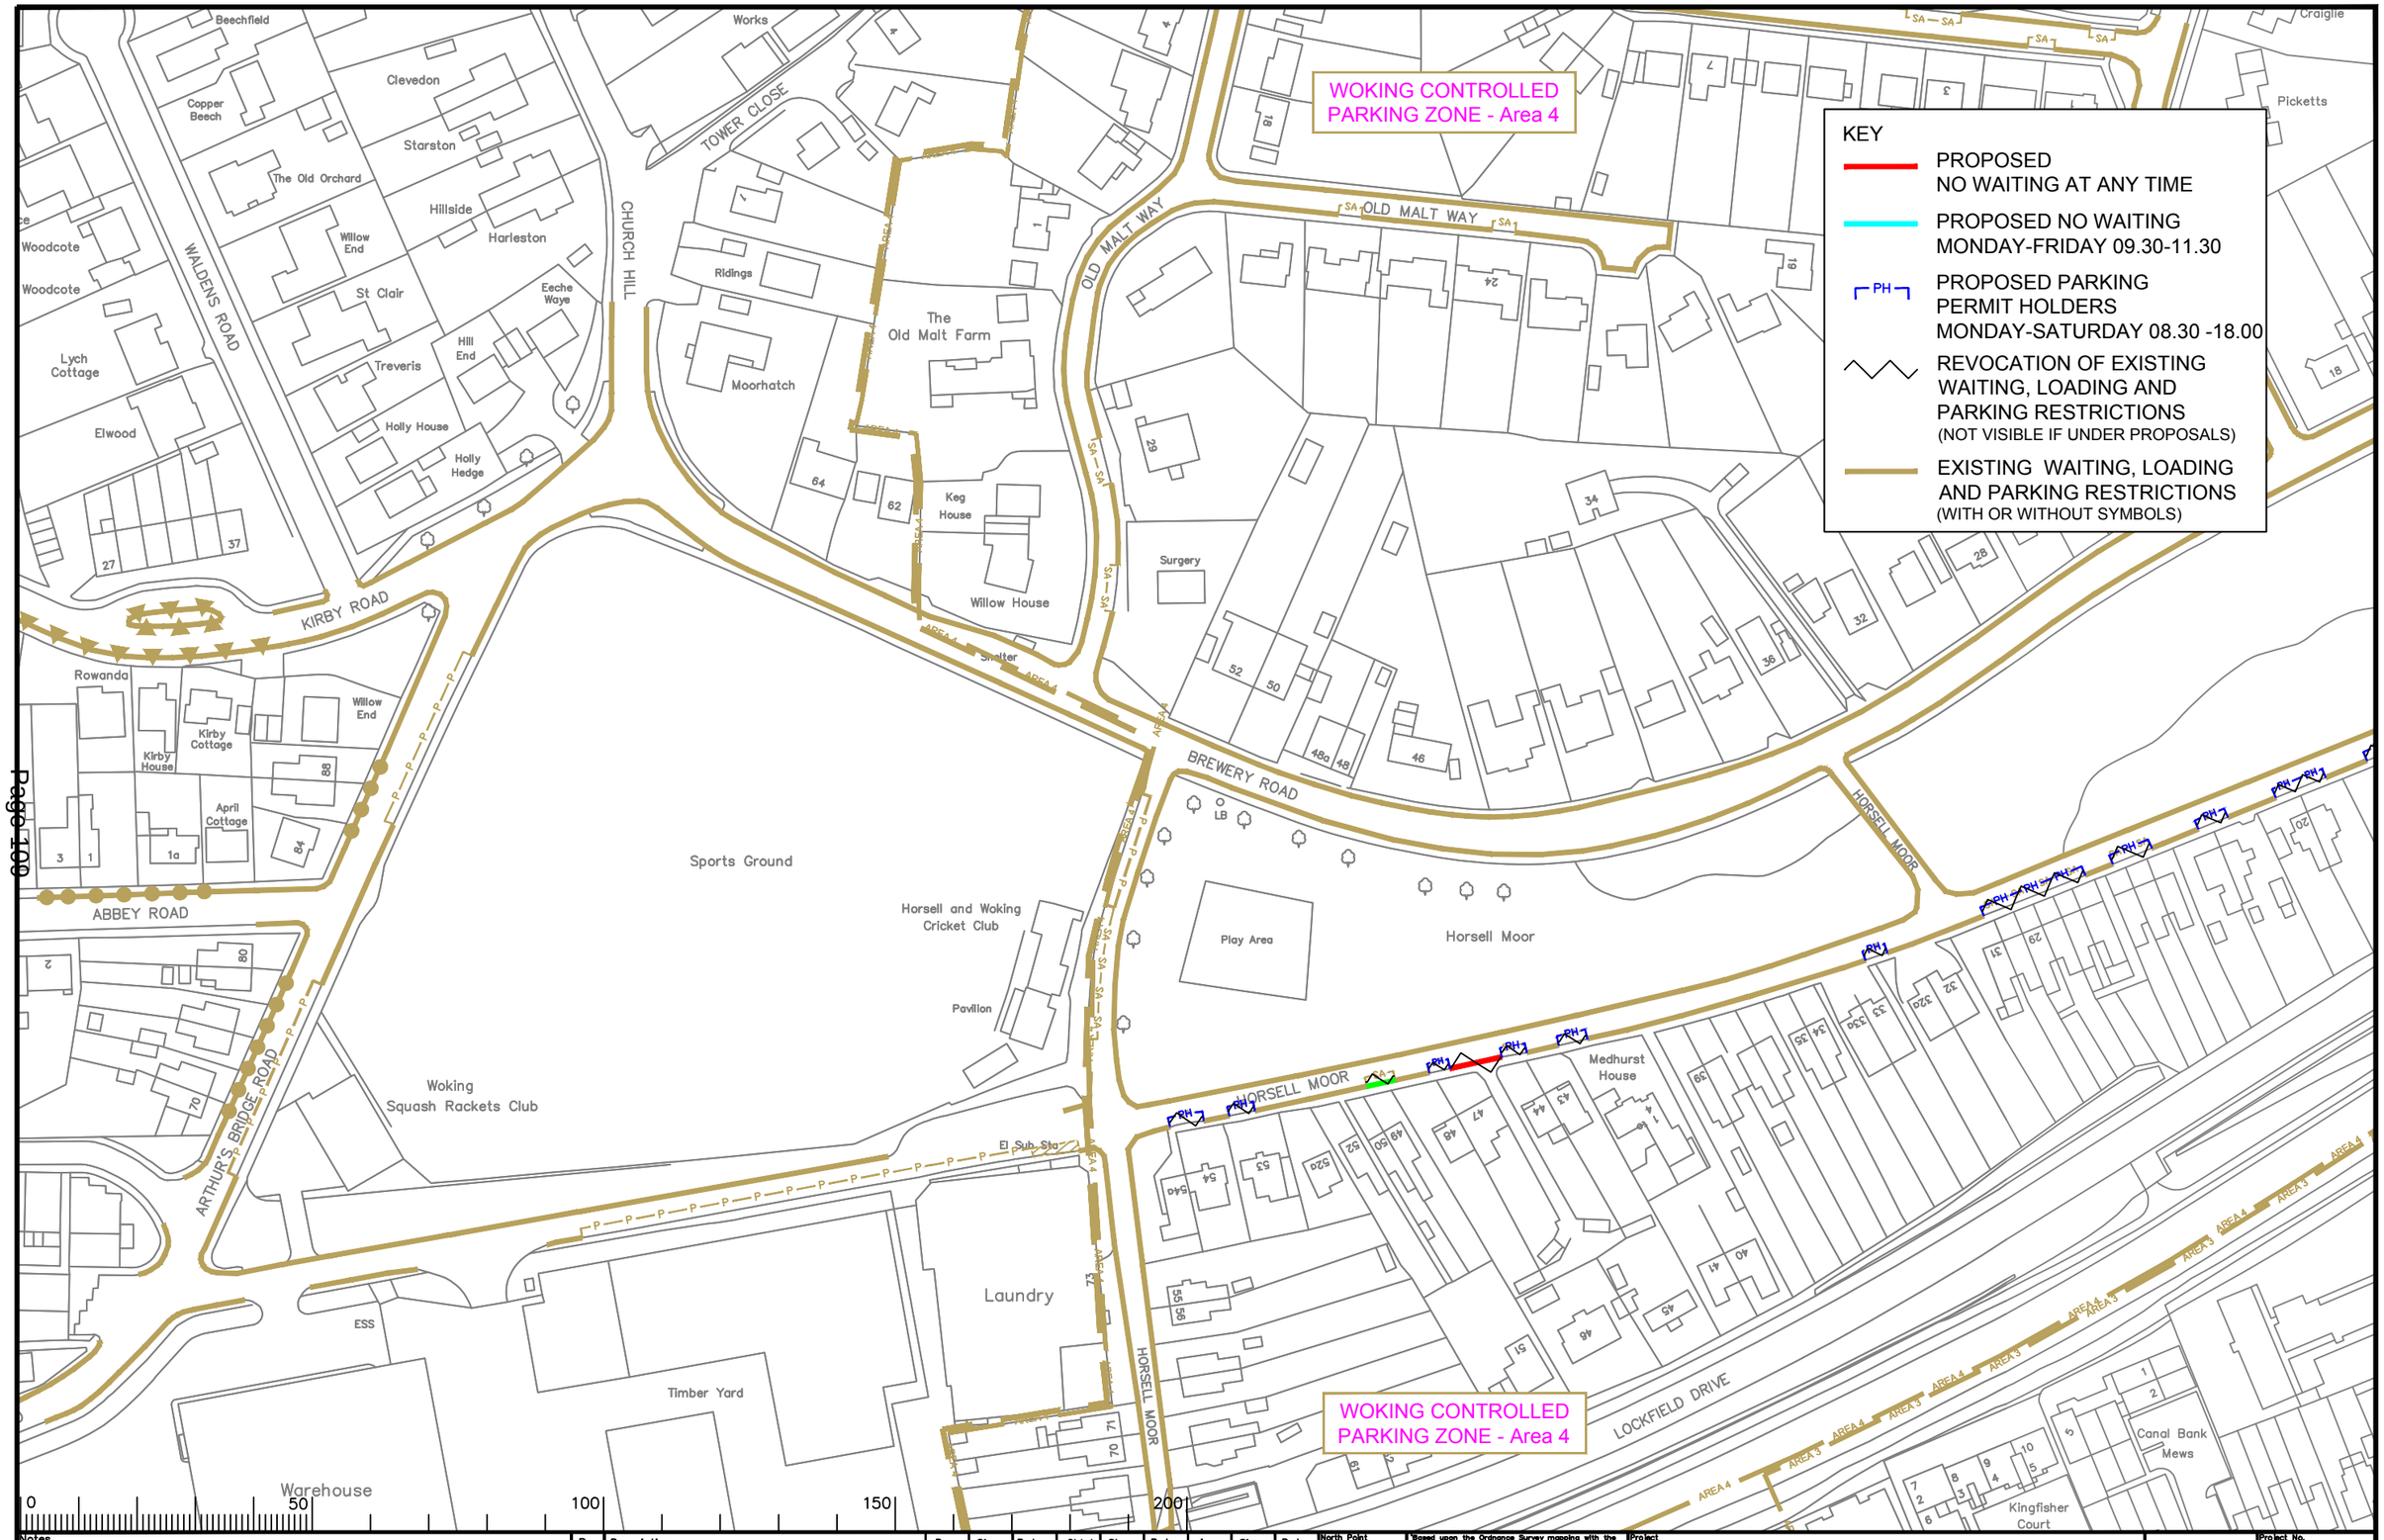

Notes	Rev.	Description	Drwn	Sig.	Date	Chkd	Sig.	Date	Appr	Sig.	Date
	A	Changes to Kirby Road, Abbey Road, Arthurs Bridge Road	SDC	SDC	12.12.06	GT	GT	12.12.06	TPC	TPC	12.12.06
		Church Hill Brewery Road, Old Malt way									
	B	AMENDED CPZ AREA AND CHANGED RESTRICTIONS	AJM	AJM	18.12.07	KP	KP	18.12.07	TPC	TPC	18.12.07
	C	WAITING RESTRICTIONS LINETYPE AMENDED	CAH	CAH	10/10	GT	GT	10/10	TPC	TPC	10/10
	D	RESTRICTIONS AMENDED	CAH	CAH	11.11	PW	PW	11.11	TPC	TPC	11.11
	E	RESTRICTIONS AMENDED	CAH	CAH	05.13	JAR	JAR	05.13	RH	RH	05.13
	F	RESTRICTIONS AMENDED	CAH	CAH	11.15	PW	PW	11.15	RH	RH	11.15
	G	RESTRICTIONS AMENDED	CAH	CAH	02.17	PW	PW	02.17	RH	RH	02.17
	H	RESTRICTIONS AMENDED	CAH	CAH	06.18	PW	PW	06.18	DC	DC	06.18
File Name		S:\Project-current\3282\WOK\CAD-Drawings\18 ADVERTISED\9 2018 into consolidate\3282-20078_H.dwg						Scale 1:1250			

North Point

"Based upon the Ordnance Survey mapping with the permission of the Controller of Her Majesty's Stationery Office © Crown copyright. Unauthorised reproduction infringes Crown copyright and may lead to prosecution or civil proceedings." Surrey County Council LA 076872 1998.

Drawn by	SDC	Sig. SDC	Date 05/05
Checked by originator	AM	Sig. AM	Date 05/05
Approved by	TPC	Sig. TPC	Date 05/05


Project: WOKING DPE
WOKING

Drawing: IMPLEMENTED TRAFFIC ORDERS

SHEET OF

SURREY COUNTY COUNCIL
Sustainable Development
Head of Transportation
G.J. Lee
Woodhatch Place 11 Cockshot Hill REIGATE RH2 8EF

Project No.	3282/WOK
Contract Sheet No.	
Drawing No.	20078
Rev.	H
Classification	PROPOSAL

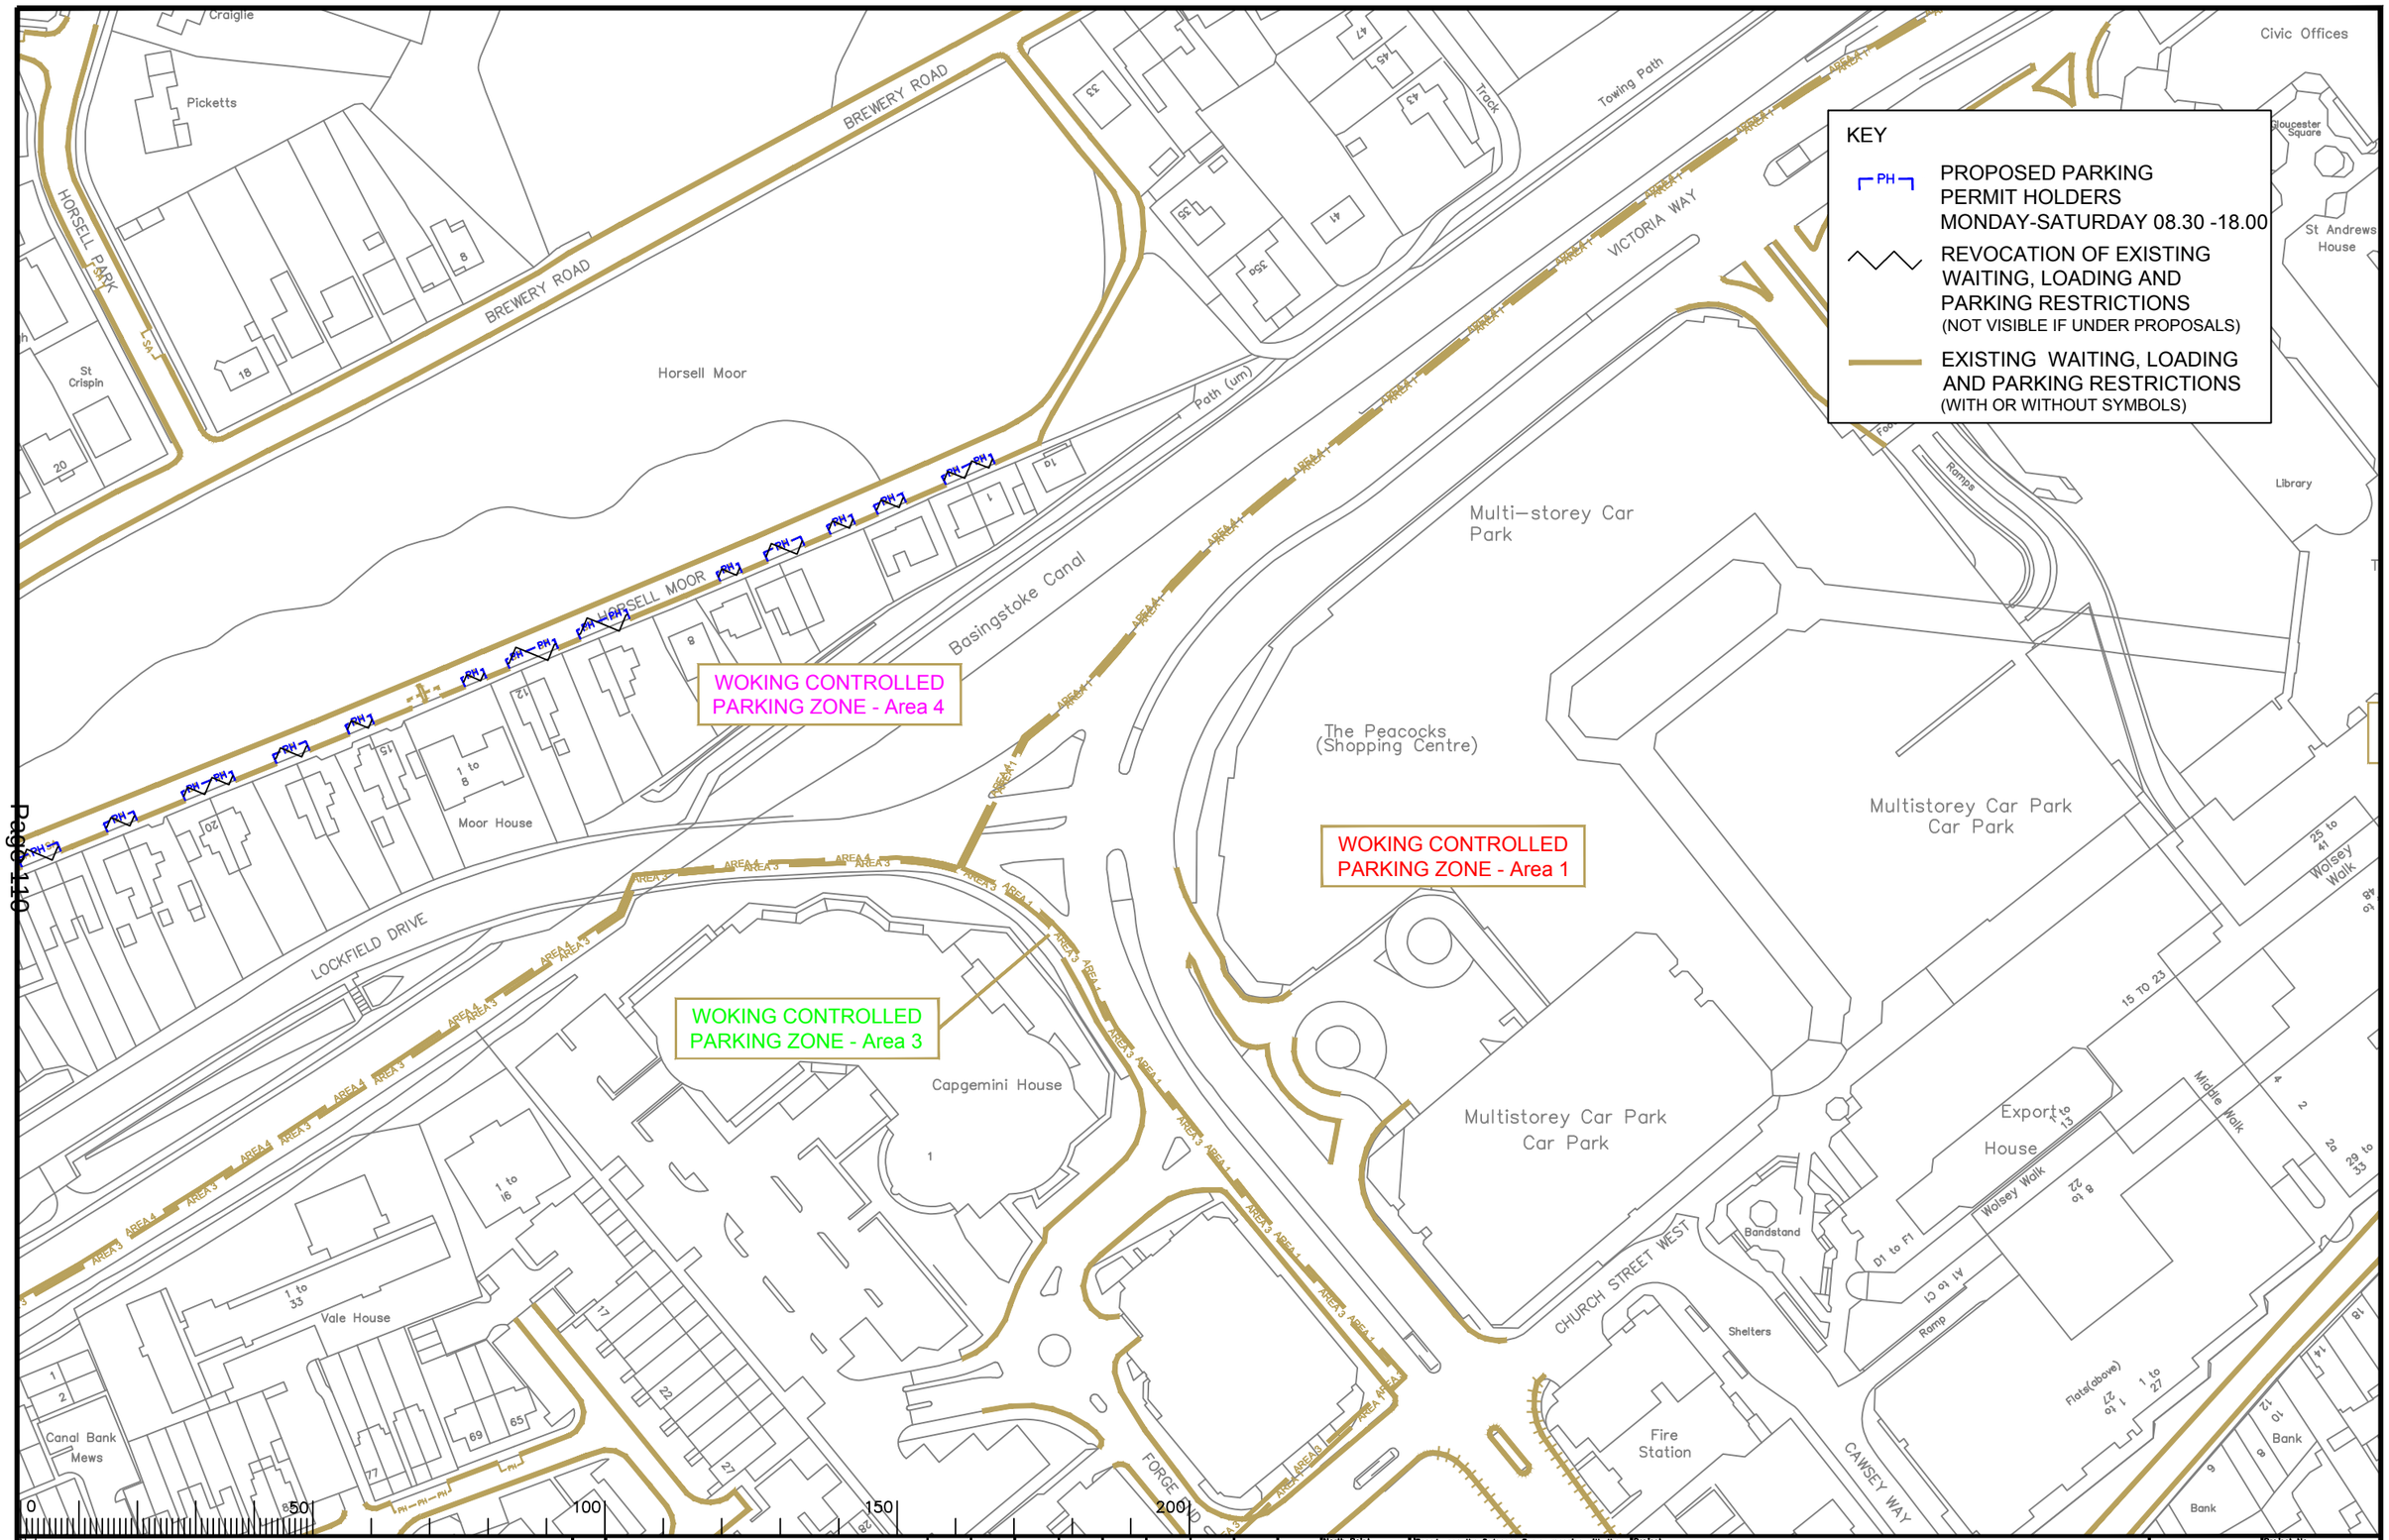

Notes

Rev.	Description	Drwn	Sig.	Date	Chkd	Sig.	Date	Appr	Sig.	Date
A	Changes to Commercial Way, Chapel Street	SDC	SDC	12.12.06	GT	GT	12.12.06	TPC	TPC	12.12.06
B	LINESTYLES AMENDED	AJM	AJM	12.12.07	KP	KP	12.12.07	TPC	TPC	12.12.07
C	WAITING RESTRICTIONS AMENDED	SDC	SDC	29.07.08	SDC	SDC	29.07.08	TPC	TPC	29.07.08
D	RESTRICTIONS AMENDED	CAH	CAH	11.11	PW	PW	11.11	TPC	TPC	11.11
E	RESTRICTIONS AMENDED	CAH	CAH	05.13	JAR	JAR	05.13	RH	RH	05.13
F	RESTRICTIONS AMENDED	CAH	CAH	08.14	PW	PW	08.14	RH	RH	08.14
G	RESTRICTIONS AMENDED	CAH	CAH	11.15	PW	PW	11.15	RH	RH	11.15
H	RESTRICTIONS AMENDED	CAH	CAH	06.18	PW	PW	06.18	DC	DC	06.18

File Name: S:\Project-current\3282\WOK\CAD-Drawings\18 ADVERTISED\9 2018 into consolidate\3282-20079_H.dwg

Scale 1:1250

North Point

'Based upon the Ordnance Survey mapping with the permission of the Controller of Her Majesty's Stationery Office © Crown copyright. Unauthorised reproduction infringes Crown copyright and may lead to prosecution or civil proceedings.' Surrey County Council LA 076872 1996.

Drawn by	SDC	Sig. SDC	Date 05/05
Checked by originator	AM	Sig. AM	Date 05/05
Approved by	TPC	Sig. TPC	Date 05/05


Project: WOKING DPE
WOKING

Drawing: IMPLEMENTED TRAFFIC ORDERS

SHEET OF

SURREY COUNTY COUNCIL
Sustainable Development

Project No. 3282/WOK
Contract
Sheet No.
Drawing No. 20079
Rev. H
Classification PROPOSAL

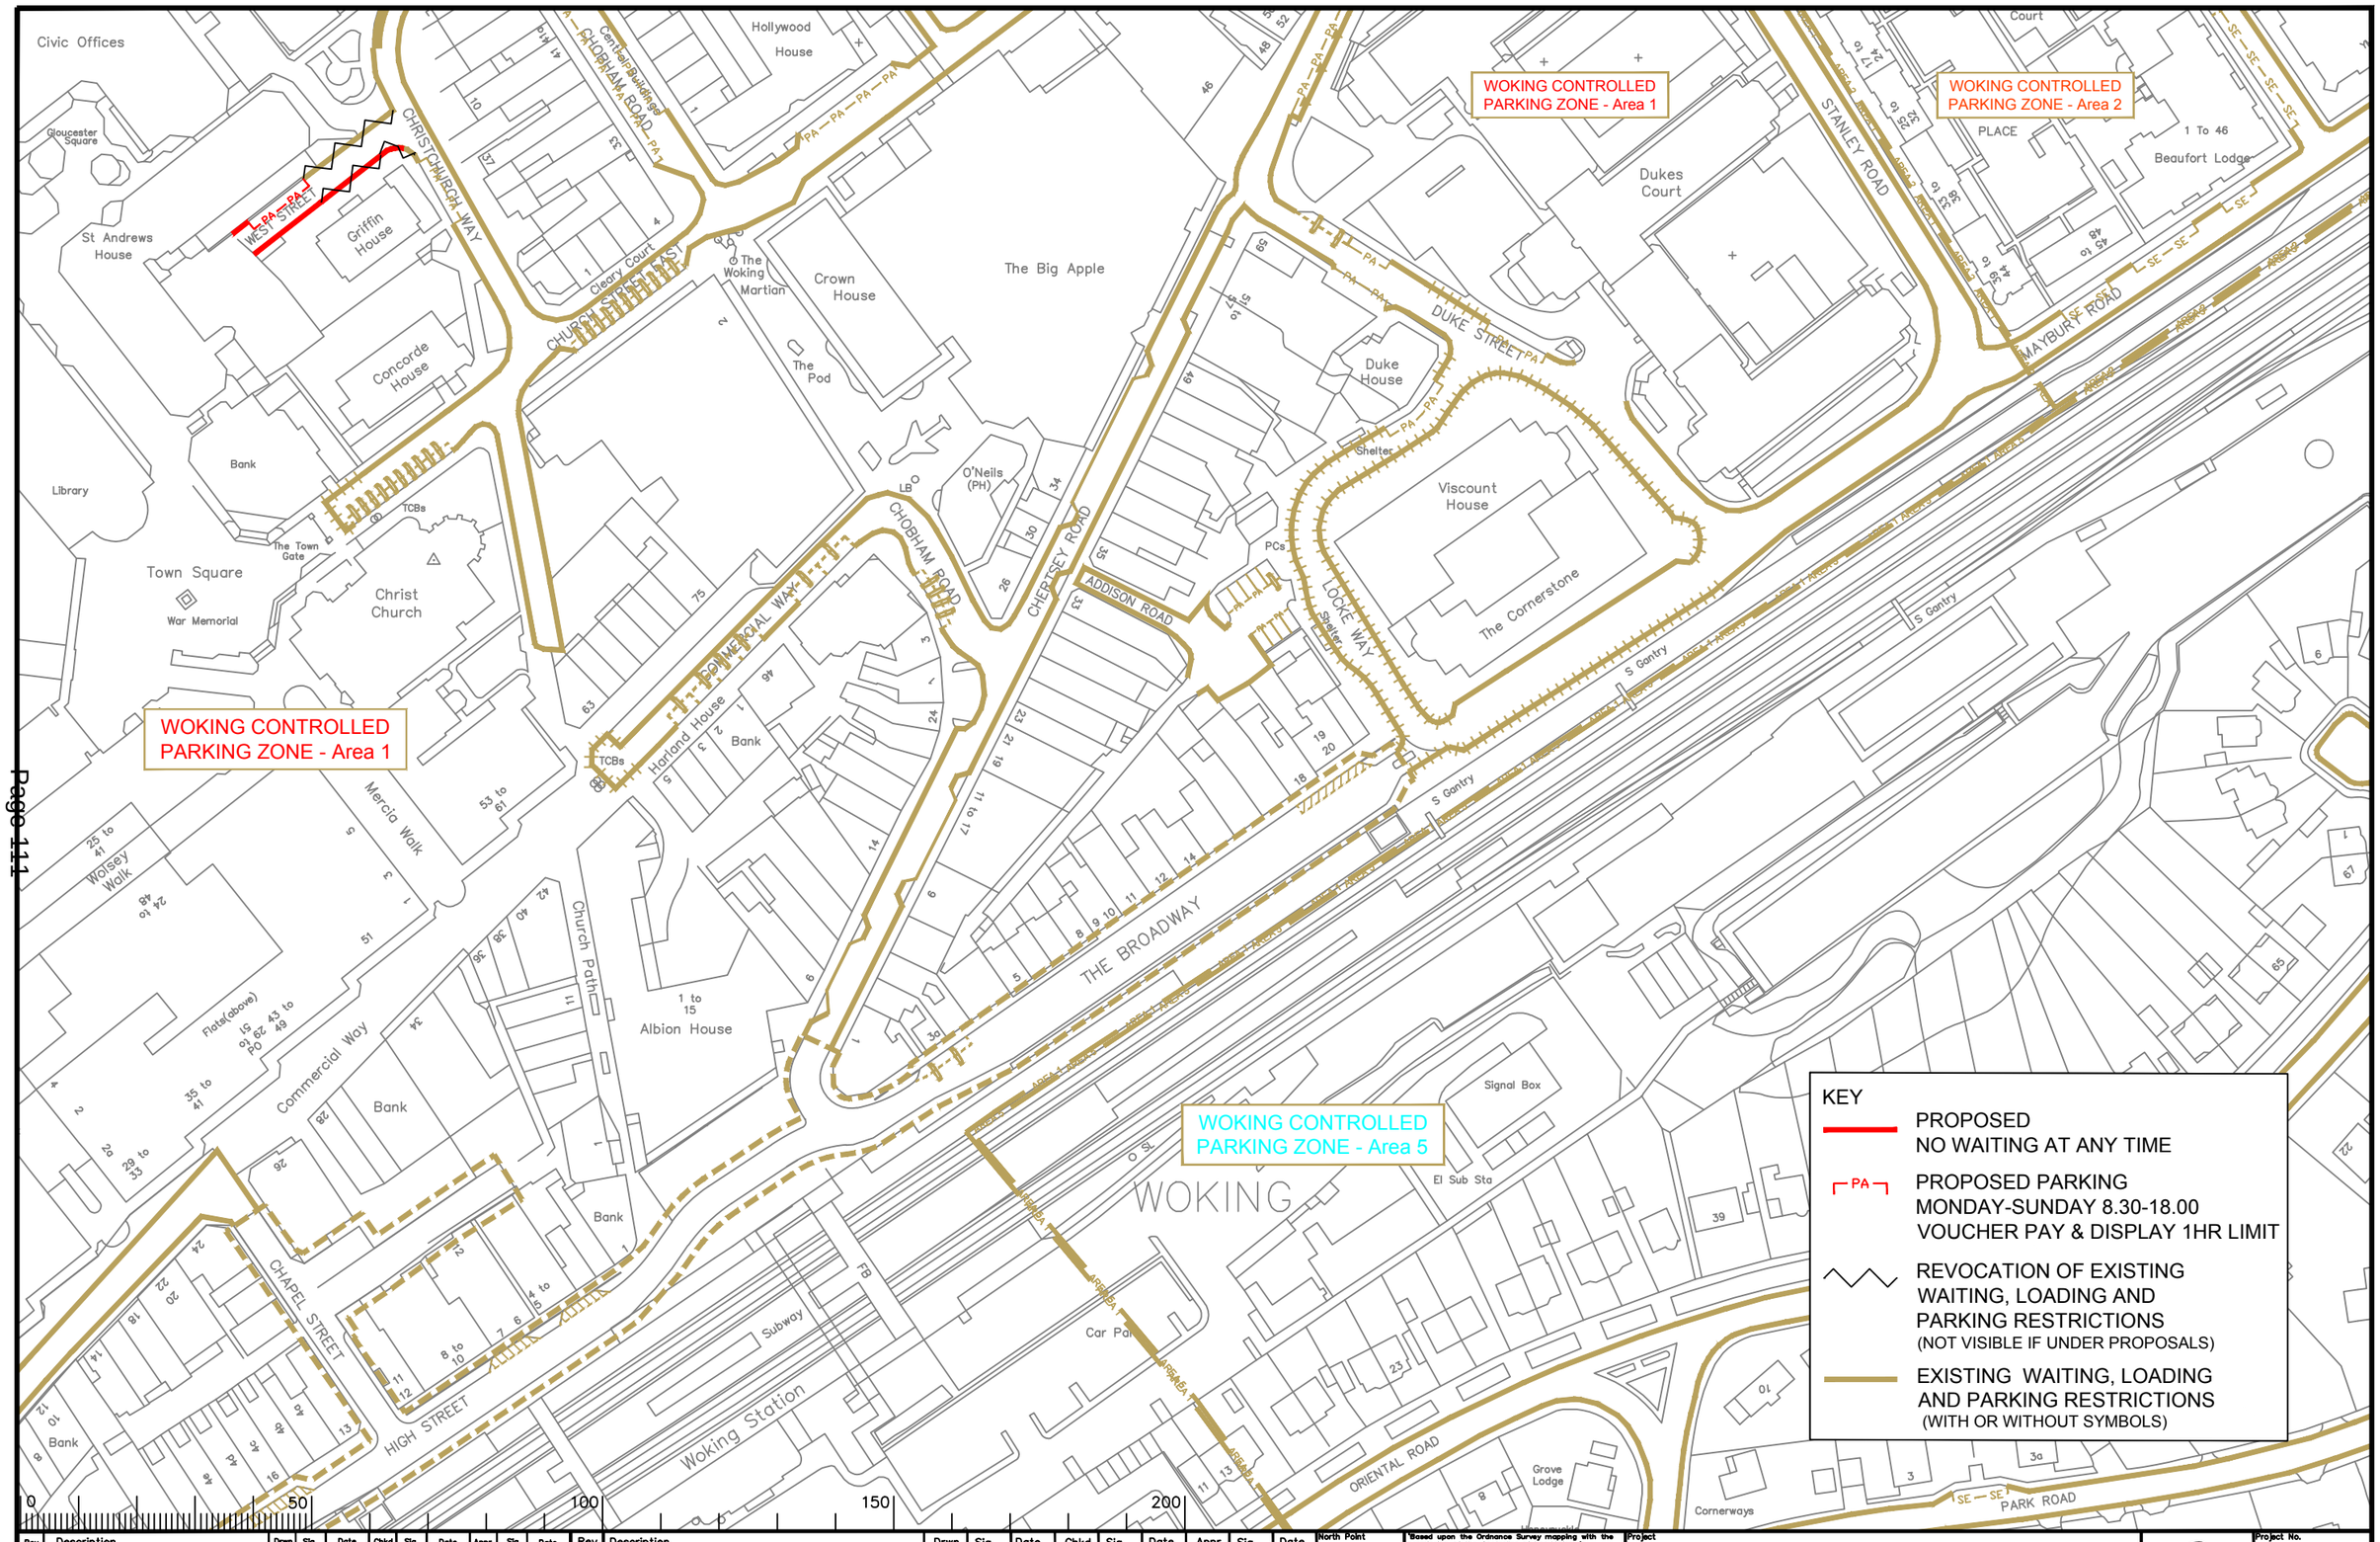

KEY

PROPOSED
NO WAITING AT ANY TIME

PA
PROPOSED PARKING
MONDAY-SUNDAY 8.30-18.00
VOUCHER PAY & DISPLAY 1HR LIMIT

REVOCATION OF EXISTING WAITING, LOADING AND PARKING RESTRICTIONS
(NOT VISIBLE IF UNDER PROPOSALS)

EXISTING WAITING, LOADING AND PARKING RESTRICTIONS
(WITH OR WITHOUT SYMBOLS)

Rev.	Description	Drwn	Sig.	Date	Chkd	Sig.	Date	Appr	Sig.	Date
A	Amendment to Chertsey Road restrictions	SDC	SDC	08.02.06	AM	AM	08.02.06	TPC	TPC	08.02.06
B	Changes to Chertsey Rd, Chapel St, Commercial Way & West St	SDC	SDC	12.12.06	GT	GT	12.12.06	TPC	TPC	12.12.06
C	AMENDED CPZ + CHANGES TO RESTRICTIONS AND LINETYPES	AJM	AJM	18.12.07	KP	KP	18.12.07	TPC	TPC	18.12.07
D	WAITING RESTRICTIONS AMENDED	SDC	SDC	29.07.08	SDC	SDC	29.07.08	TPC	TPC	29.07.08
E	RESTRICTION TIMES AMENDED	CAH	CAH	11.10	KK	KK	11.10	TPC	TPC	11.10
F	RESTRICTIONS AMENDED	CAH	CAH	01.11	JAR	JAR	01.11	TPC	TPC	01.11
G	RESTRICTIONS AMENDED	CAH	CAH	11.11	PW	PW	11.11	TPC	TPC	11.11
H	RESTRICTIONS AMENDED	CAH	CAH	05.13	JAR	JAR	05.13	RH	RH	05.13
I	RESTRICTIONS AMENDED	CAH	CAH	08.14	PW	PW	08.14	RH	RH	08.14

Rev.	Description	Drwn	Sig.	Date	Chkd	Sig.	Date	Appr	Sig.	Date
J	RESTRICTIONS AMENDED	CAH	CAH	11.15	PW	PW	11.15	RH	RH	11.15
K	RESTRICTIONS AMENDED	CAH	CAH	01.17	PW	PW	01.17	RH	RH	01.17
L	RESTRICTIONS AMENDED	CAH	CAH	02.17	PW	PW	02.17	DC	DC	02.17
M	RESTRICTIONS AMENDED	CAH	CAH	06.18	PW	PW	06.18	DC	DC	06.18

File Name: S:\Project-current\3282\WOK\CAD-Drawings\18 ADVERTISED\9 2018 into consolidate\3282-20080_L.dwg

Scale 1:1250

North Point

"Based upon the Ordnance Survey mapping with the permission of the Controller of Her Majesty's Stationery Office © Crown copyright. Unauthorised reproduction infringes Crown copyright and may lead to prosecution or civil proceedings." Surrey County Council LA 076872 1998.

Drawn by	SDC	Sig. SDC	Date 05/05
Checked by originator	AM	Sig. AM	Date 05/05
Approved by	TPC	Sig. TPC	Date 05/05

Project: WOKING DPE
WOKING

Drawing: IMPLEMENTED TRAFFIC ORDERS

SHEET OF

SURREY COUNTY COUNCIL
Sustainable Development

Project No. 3282/WOK
Contract Sheet No.
Drawing No. 20080
Rev. M
Classification PROPOSAL

KEY

- PROPOSED NO WAITING AT ANY TIME
- SA — PROPOSED PARKING MONDAY-FRIDAY 09.30-11.30 PERMIT HOLDERS OR VOUCHER PARKING 1 HR LIMIT
- PROPOSED SCHOOL KEEP CLEAR NO STOPPING MARKINGS 08.15-09.15 and 14.30- 16.00
- REVOCATION OF EXISTING WAITING, LOADING AND PARKING RESTRICTIONS (NOT VISIBLE IF UNDER PROPOSALS)
- EXISTING WAITING, LOADING AND PARKING RESTRICTIONS (WITH OR WITHOUT SYMBOLS)

WOKING CONTROLLED PARKING ZONE - Area 5

WOKING CONTROLLED PARKING ZONE - Area 3

WOKING CONTROLLED PARKING ZONE - Area 5

0 50 100 150 200

Notes

Rev.	Description	Drwn	Sig.	Date	Chkd	Sig.	Date	Appr	Sig.	Date
A	Changes to Arthurs Bridge Road	SDC	SDC	12.12.06	GT	GT	12.12.06	TPC	TPC	12.12.06
B	LINESTYLES AMENDED	AJM	AJM	12.12.07	KP	KP	12.12.07	TPC	TPC	12.12.07
C	RESTRICTIONS AMENDED	CAH	CAH	01.11	JAR	JAR	01.11	TPC	TPC	01.11
D	RESTRICTIONS AMENDED	CAH	CAH	11.11	PW	PW	11.11	TPC	TPC	11.11
E	RESTRICTIONS AMENDED	CAH	CAH	08.14	PW	PW	08.14	RH	RH	08.14
F	RESTRICTIONS AMENDED	CAH	CAH	11.15	PW	PW	11.15	RH	RH	11.15
G	RESTRICTIONS AMENDED	CAH	CAH	06.18	PW	PW	06.18	DC	DC	06.18

File Name: S:\Project-current\3282\WOK\CAD-Drawings\18 ADVERTISED\9 2018 into consolidate\3282-20083_G.dwg

Scale 1:1250

North Point

"Based upon the Ordnance Survey mapping with the permission of the Controller of Her Majesty's Stationery Office © Crown copyright. Unauthorised reproduction infringes Crown copyright and may lead to prosecution or civil proceedings." Surrey County Council LA 076872 1996.

Drawn by	SDC	Sig. SDC	Date 05/05
Checked by originator	AM	Sig. AM	Date 05/05
Approved by	TPC	Sig. TPC	Date 05/05


Project: WOKING DPE
WOKING

Drawing: IMPLEMENTED TRAFFIC ORDERS

SHEET OF

SURREY COUNTY COUNCIL
Sustainable Development
Head of Transportation
D.J. Lee
Woodhatch Place, 11 Cockshot Hill, Reigate, Surrey RH2 8EF

Project No. 3282/WOK
Contract
Sheet No.
Drawing No. 20083
Rev. G
Classification PROPOSAL

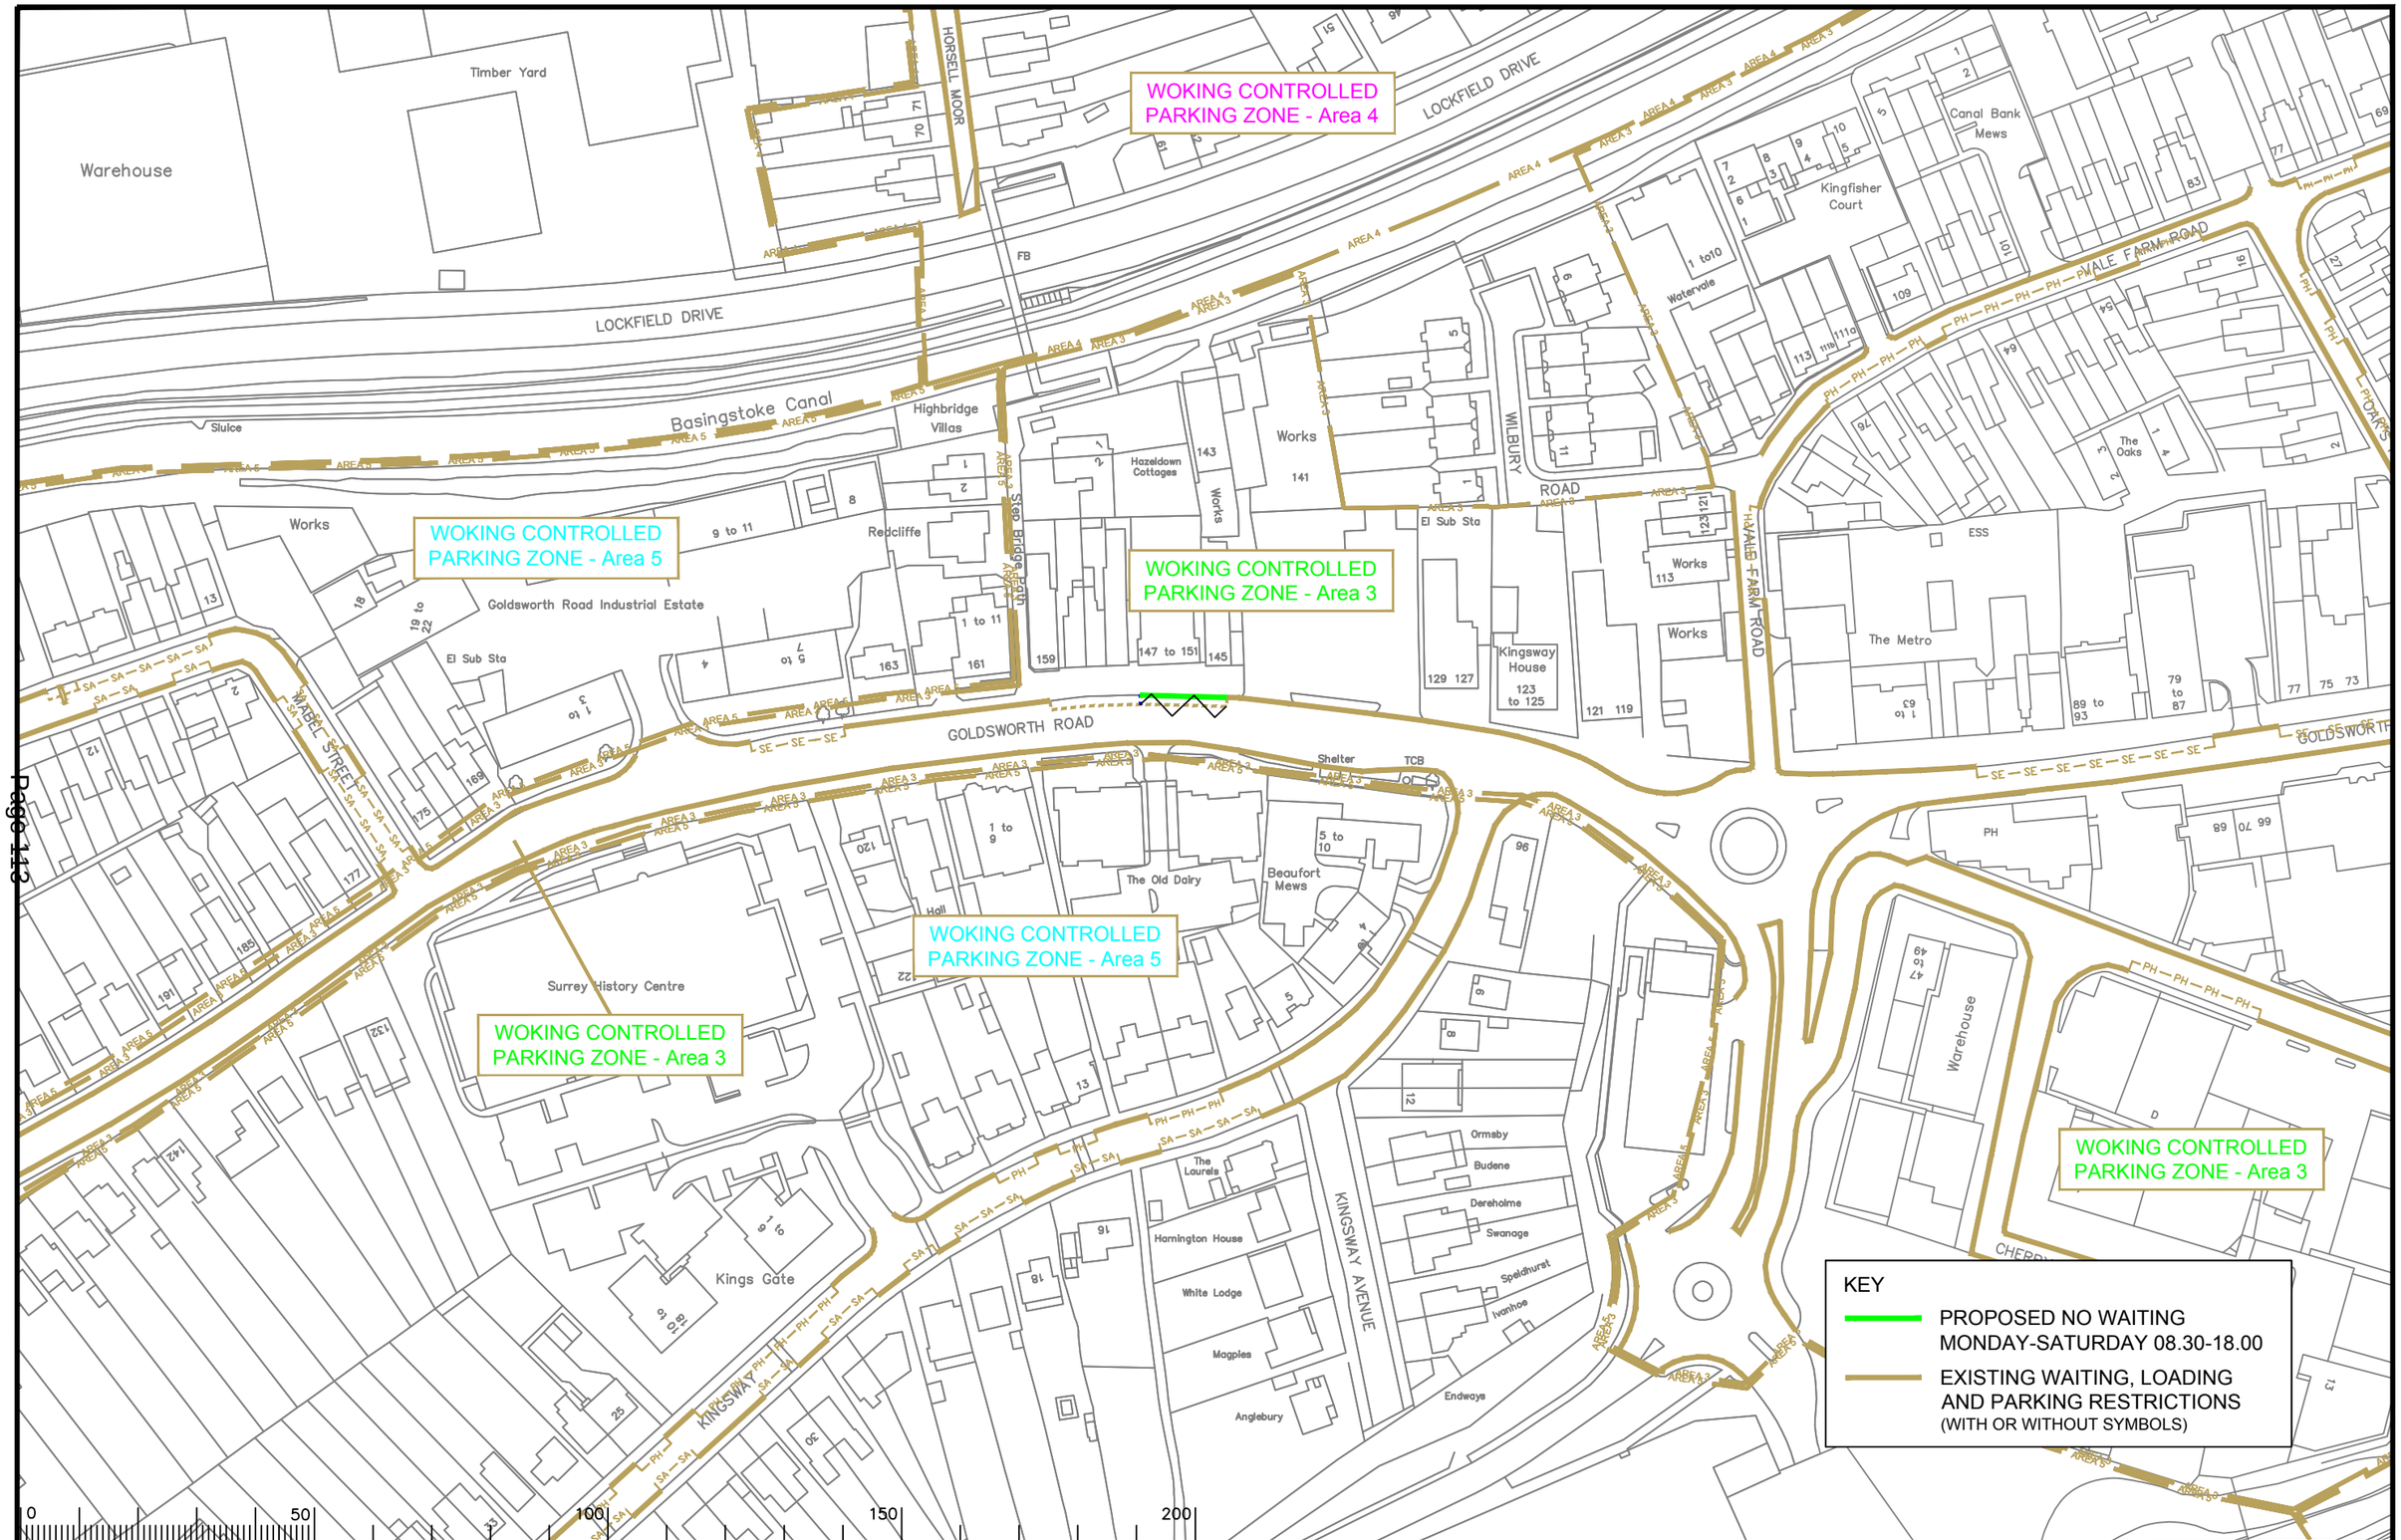

Notes

Rev.	Description	Drwn	Sig.	Date	Chkd	Sig.	Date	Appr	Sig.	Date
A	Changes to Vale Farm Road	SDC	SDC	12.12.06	GT	GT	12.12.06	TPC	TPC	12.12.06
B	LINESTYLES AMENDED	AJM	AJM	12.12.07	KP	KP	12.12.07	TPC	TPC	12.12.07
C	RESTRICTIONS AMENDED	CAH	CAH	01.11	JAR	JAR	01.11	TPC	TPC	01.11
D	RESTRICTIONS AMENDED	CAH	CAH	11.11	PW	PW	11.11	TPC	TPC	11.11
E	RESTRICTIONS AMENDED	CAH	CAH	05.13	JAR	JAR	05.13	RH	RH	05.13
F	RESTRICTIONS AMENDED	CAH	CAH	11.15	PW	PW	11.15	RH	RH	11.15
G	RESTRICTIONS AMENDED	CAH	CAH	02.17	PW	PW	02.17	RH	RH	02.17
H	RESTRICTIONS AMENDED	CAH	CAH	06.18	PW	PW	06.18	DC	DC	06.18

File name: S:\Project-current\3282\WOK\CAD-Drawings\18 ADVERTISED\9 2018 into consolidate\3282-20084_H.dwg — Scale 1:1250

North Point

"Based upon the Ordnance Survey mapping with the permission of the Controller of Her Majesty's Stationery Office © Crown copyright. Unauthorised reproduction infringes Crown copyright and may lead to prosecution or civil proceedings." Surrey County Council LA 076872 1996.

Drawn by	SDC	Sig. SDC	Date 05/05
Checked by originator	AM	Sig. AM	Date 05/05
Approved by	TPC	Sig. TPC	Date 05/05


Project: WOKING DPE
WOKING

Drawing: IMPLEMENTED TRAFFIC ORDERS

SHEET OF

SURREY COUNTY COUNCIL
Sustainable Development

Project No. 3282/WOK
Contract No.
Sheet No.
Drawing No. 20084
Rev. H
Classification PROPOSAL

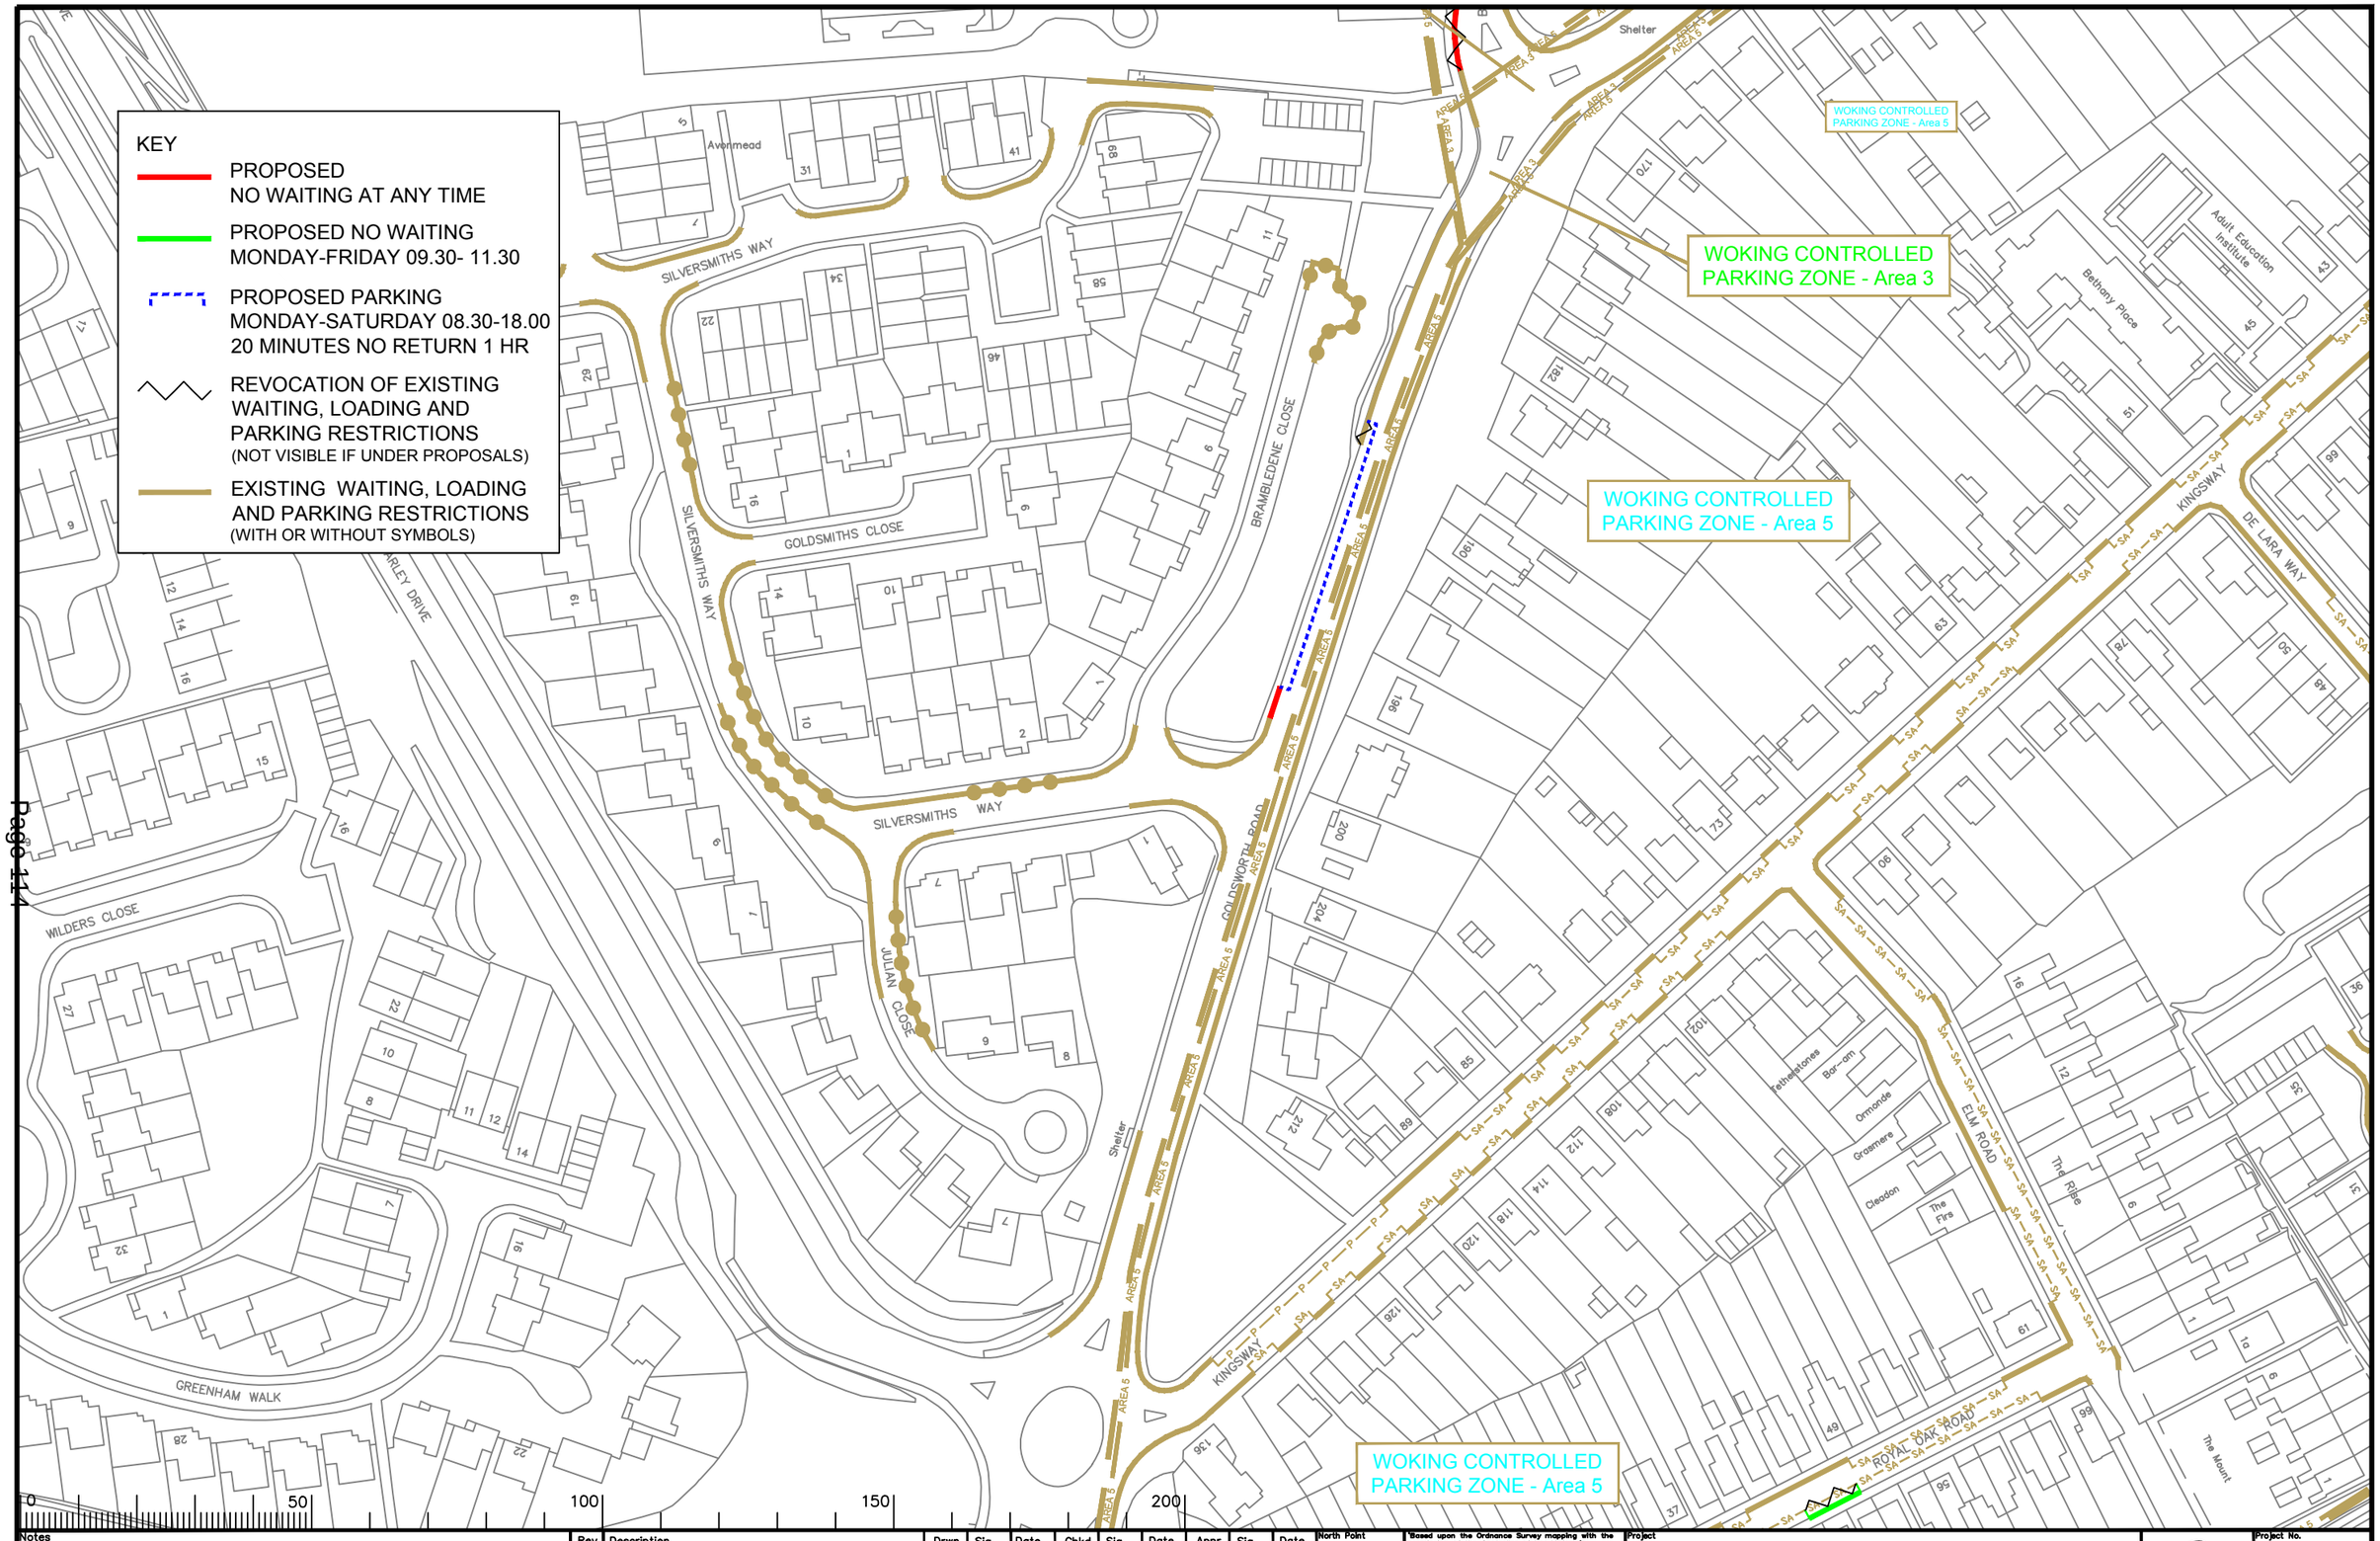

Notes

Rev.	Description	Drwn	Sig.	Date	Chkd	Sig.	Date	Appr	Sig.	Date
A	WAITING RESTRICTIONS AND LINESTYLES AMENDED	AJM	AJM	12.12.07	KP	KP	12.12.07	TPC	TPC	12.12.07
B	WAITING RESTRICTIONS AMENDED	SDC	SDC	29.07.08	SDC	SDC	29.07.08	TPC	TPC	29.07.08
C	RESTRICTIONS AMENDED	CAH	CAH	01.11	JAR	JAR	01.11	TPC	TPC	01.11
D	RESTRICTIONS AMENDED	CAH	CAH	05.13	JAR	JAR	05.13	RH	RH	05.13
E	RESTRICTIONS AMENDED	CAH	CAH	08.14	PW	PW	08.14	RH	RH	08.14
F	RESTRICTIONS AMENDED	CAH	CAH	11.15	PW	PW	11.15	RH	RH	11.15
G	RESTRICTIONS AMENDED	CAH	CAH	02.17	PW	PW	02.17	RH	RH	02.17
H	RESTRICTIONS AMENDED	CAH	CAH	06.18	PW	PW	06.18	DC	DC	06.18

File name: S:\Project-current\3282\WOK\CAD-Drawings\18 ADVERTISED\9 2018 into consolidate\3282-20089_H.dwg

Scale 1:1250

North Point

'Based upon the Ordnance Survey mapping with the permission of the Controller of Her Majesty's Stationery Office © Crown copyright. Unauthorised reproduction infringes Crown copyright and may lead to prosecution or civil proceedings.' Surrey County Council LA 076872 1996.

Drawn by	SDC	Sig. SDC	Date 05/05
Checked by originator	AM	Sig. AM	Date 05/05
Approved by	TPC	Sig. TPC	Date 05/05


Project
GOLDSWORTH EAST & HORSELL DPE
WOKING

Drawing
IMPLEMENTED TRAFFIC ORDERS

SHEET OF

SURREY COUNTY COUNCIL
Sustainable Development

Project No. 3282/WOK
Contract Sheet No.
Drawing No. 20089
Rev. H
Classification PROPOSAL

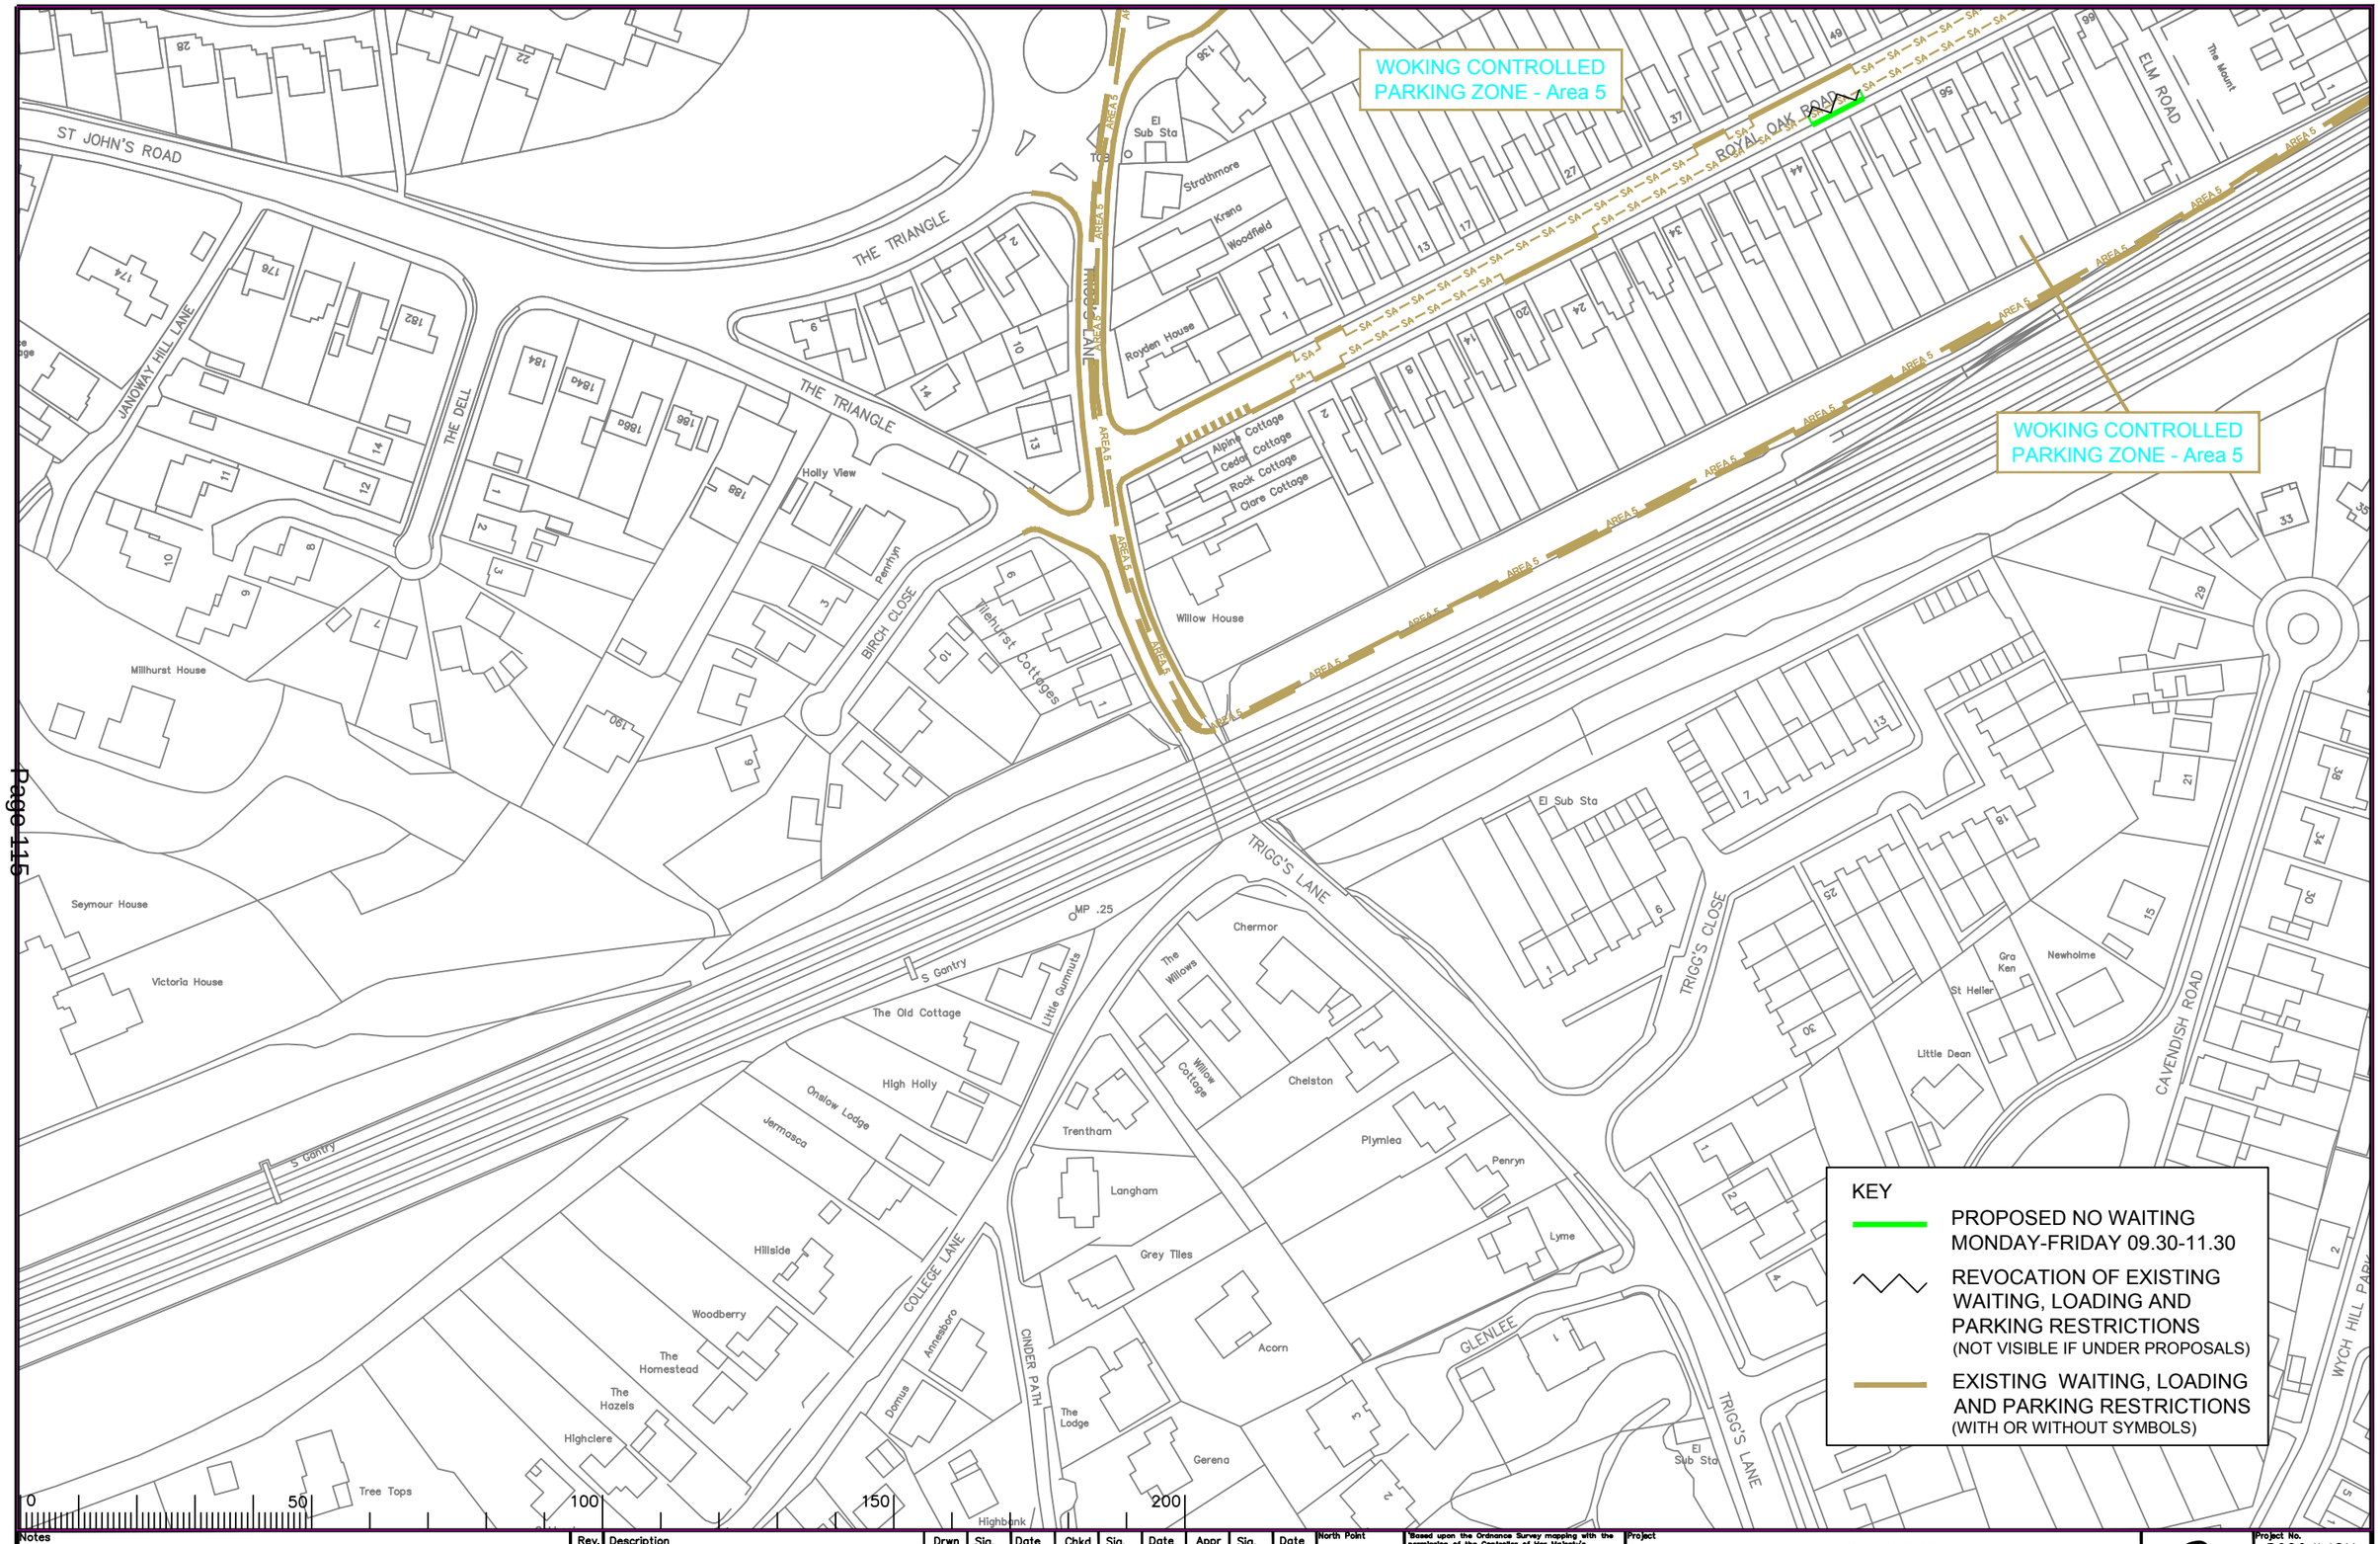

Notes

Rev.	Description	Drwn	Sig.	Date	Chkd	Sig.	Date	Appr	Sig.	Date
A	WAITING RESTRICTIONS AND LINESTYLES AMENDED	AJM	AJM	12.12.07	KP	KP	12.12.07	TPC	TPC	12.12.07
B	RESTRICTIONS AMENDED	CAH	CAH	01.11	JAR	JAR	01.11	TPC	TPC	01.11
C	RESTRICTIONS AMENDED	CAH	CAH	11.11	PW	PW	11.11	TPC	TPC	11.11
D	RESTRICTIONS AMENDED	CAH	CAH	02.17	PW	PW	02.17	RH	RH	02.17

File Name: S:\Project-current\3282\WOK\CAD-Drawings\18 ADVERTISED\9 2018 into consolidate\3282-20094_E.dwg

Scale 1:1250

North Point

'Based upon the Ordnance Survey mapping with the permission of the Controller of Her Majesty's Stationery Office © Crown copyright. Unauthorised reproduction infringes Crown copyright and may lead to prosecution or civil proceedings.' Surrey County Council LA 076872 1996.

Drawn by	SDC	Sig. SDC	Date 05/05
Checked by originator	AM	Sig. AM	Date 05/05
Approved by	TPC	Sig. TPC	Date 05/05


Project: WOKING DPE
WOKING

Drawing: IMPLEMENTED TRAFFIC ORDERS

SHEET OF

SURREY COUNTY COUNCIL
Sustainable Development

Project No. 3282/WOK
Contract
Sheet No.
Drawing No. 20094
Rev. E
Classification PROPOSAL

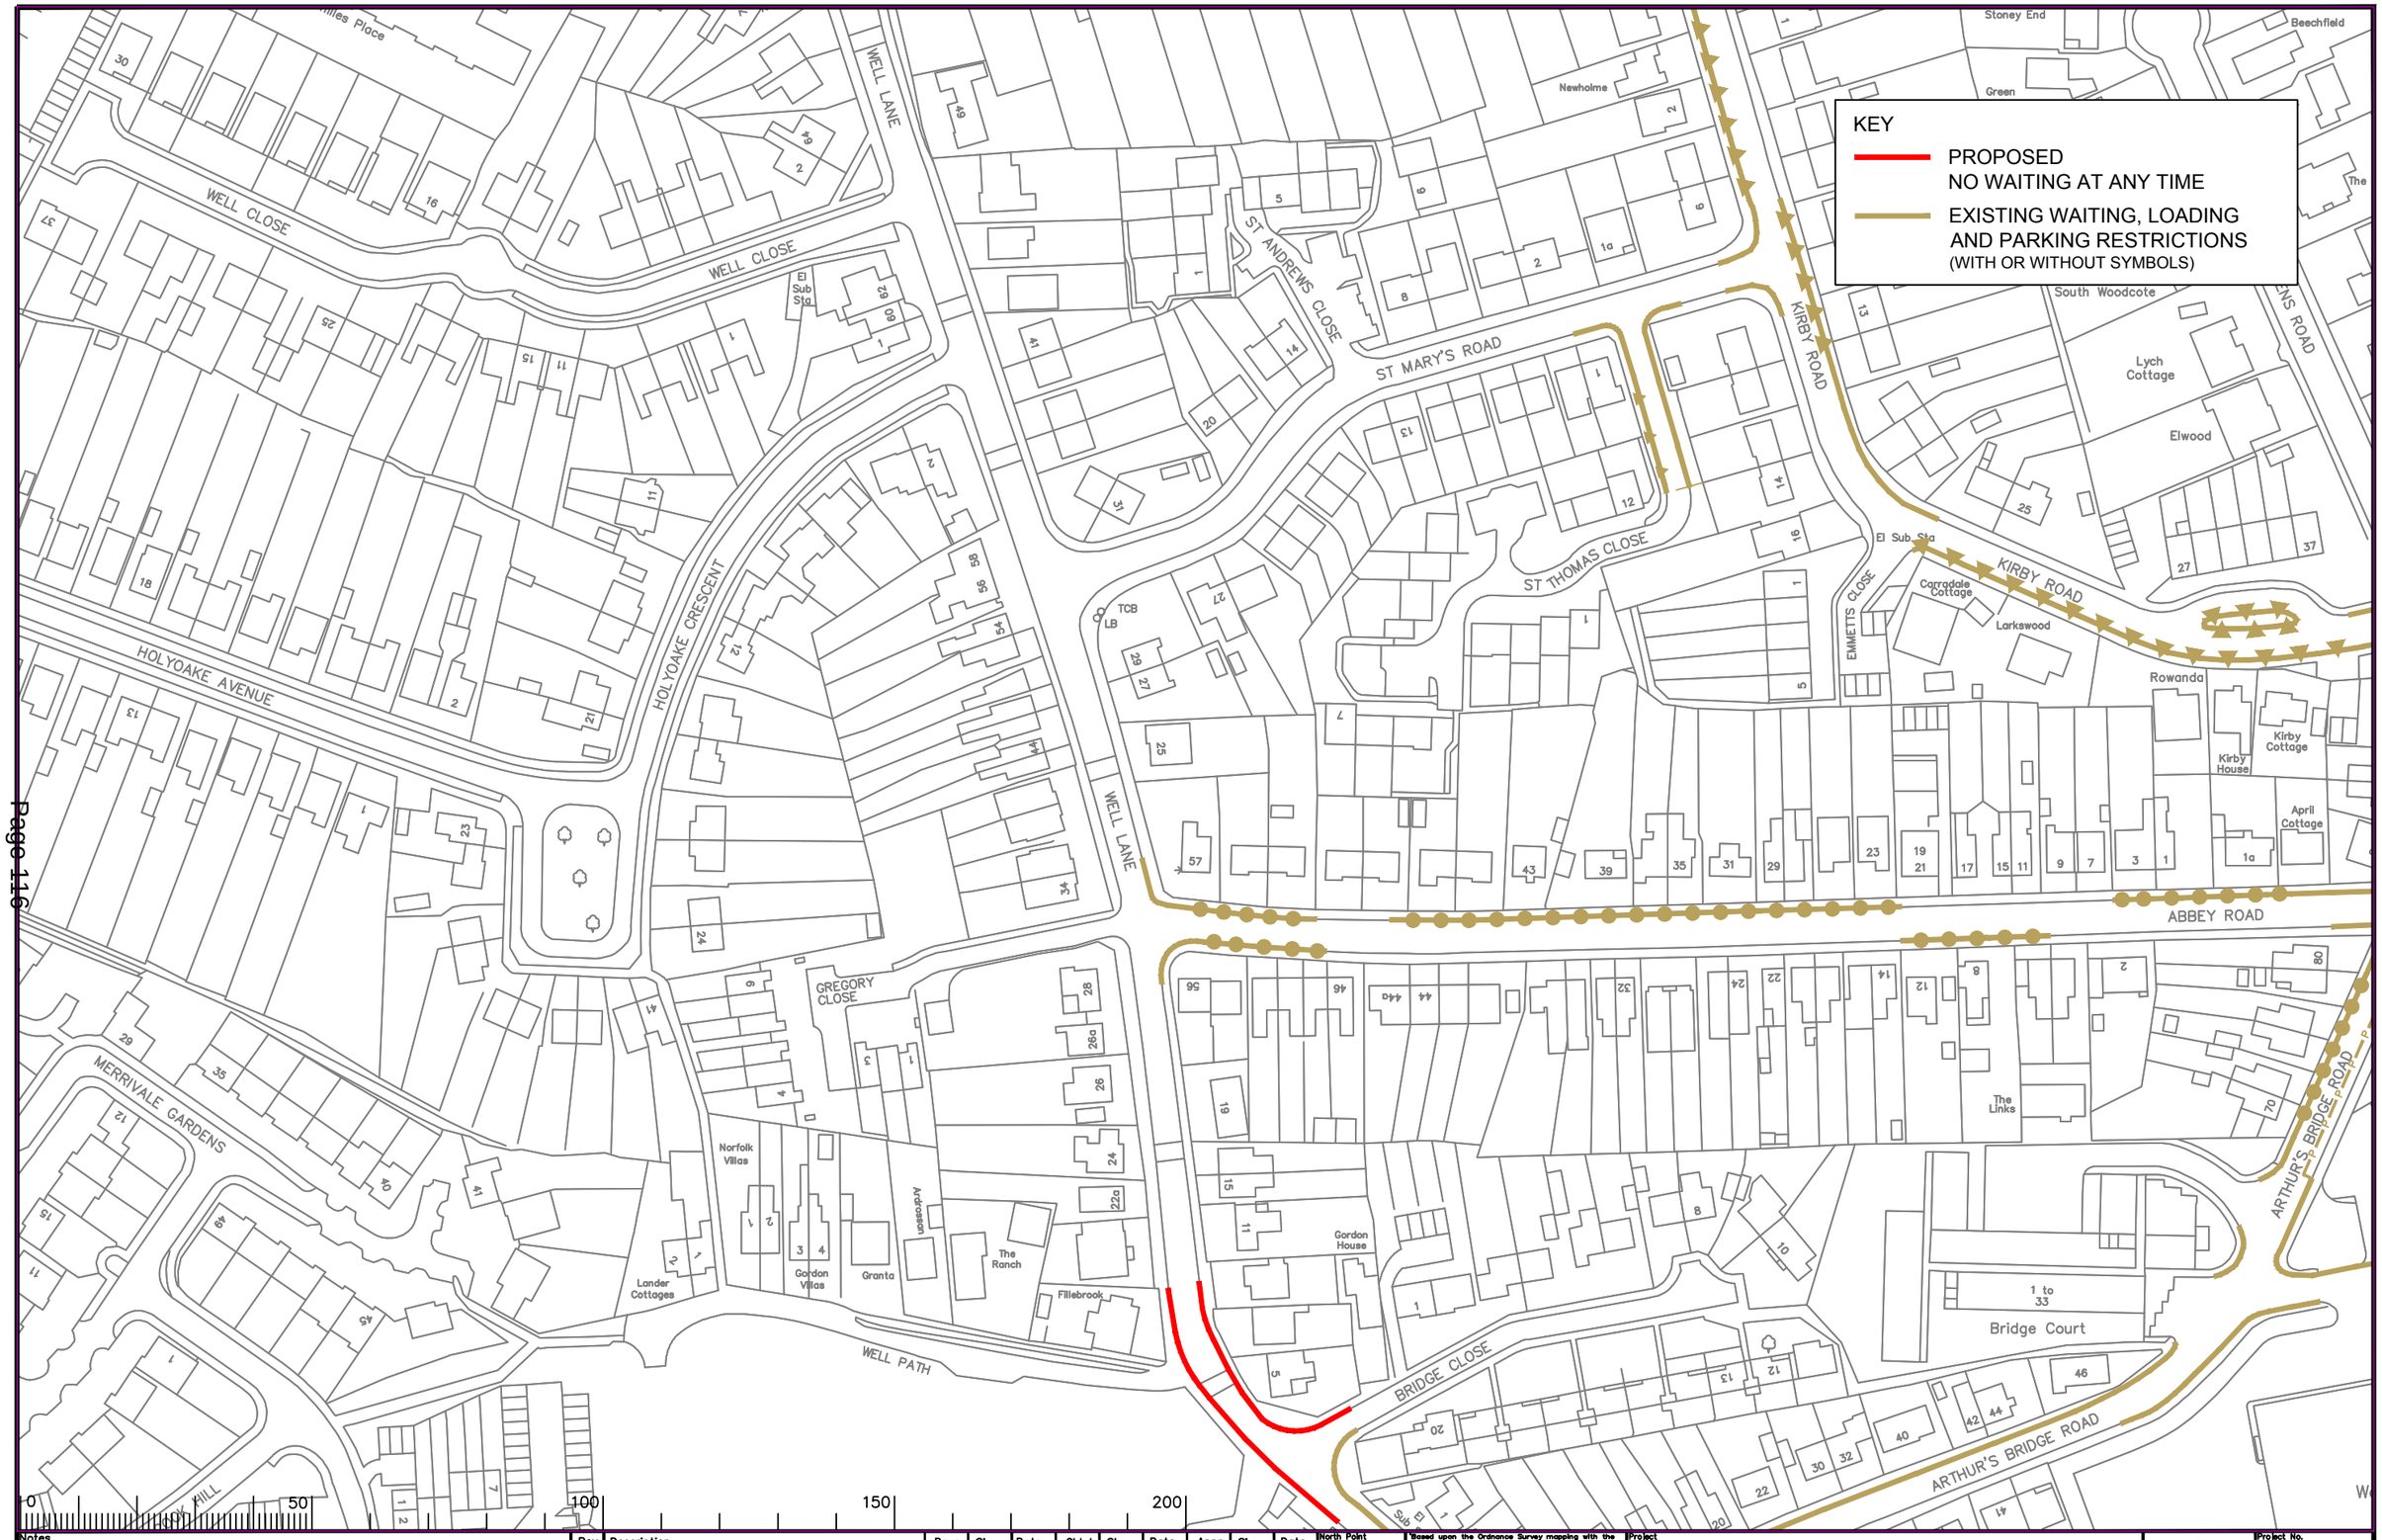

Notes

Rev.	Description	Drwn	Sig.	Date	Chkd	Sig.	Date	Appr	Sig.	Date
A	RESTRICTIONS AMENDED	CAH	CAH	11.11	PW	PW	11.11	TPC	TPC	11.11
B	RESTRICTIONS AMENDED	CAH	CAH	08.14	PW	PW	08.14	RH	RH	08.14
C	RESTRICTIONS AMENDED	CAH	CAH	11.15	PW	PW	11.15	RH	RH	11.15
D	RESTRICTIONS AMENDED	CAH	CAH	02.17	PW	PW	02.17	RH	RH	02.17
E	RESTRICTIONS AMENDED	CAH	CAH	06.18	PW	PW	06.18	DC	DC	06.18

File Name: S:\Project-current\3282\WOK\CAD-Drawings\18 ADVERTISED\9 2018 into consolidate\3282-20103_E.dwg

Scale 1:1250

North Point

'Based upon the Ordnance Survey mapping with the permission of the Controller of Her Majesty's Stationery Office © Crown copyright. Unauthorised reproduction infringes Crown copyright and may lead to prosecution or civil proceedings.' Surrey County Council LA 076872 1998.

Drawn by	SDC	Sig. SDC	Date 12/06
Checked by originator	GT	Sig. GT	Date 12/06
Approved by	TPC	Sig. TPC	Date 12/06


Project: WOKING DPE
WOKING

Drawing: IMPLEMENTED TRAFFIC ORDERS

SHEET OF

SURREY COUNTY COUNCIL
Sustainable Development

Project No. 3282/WOK
Contract Sheet No.
Drawing No. 20103
Rev. E
Classification PROPOSAL

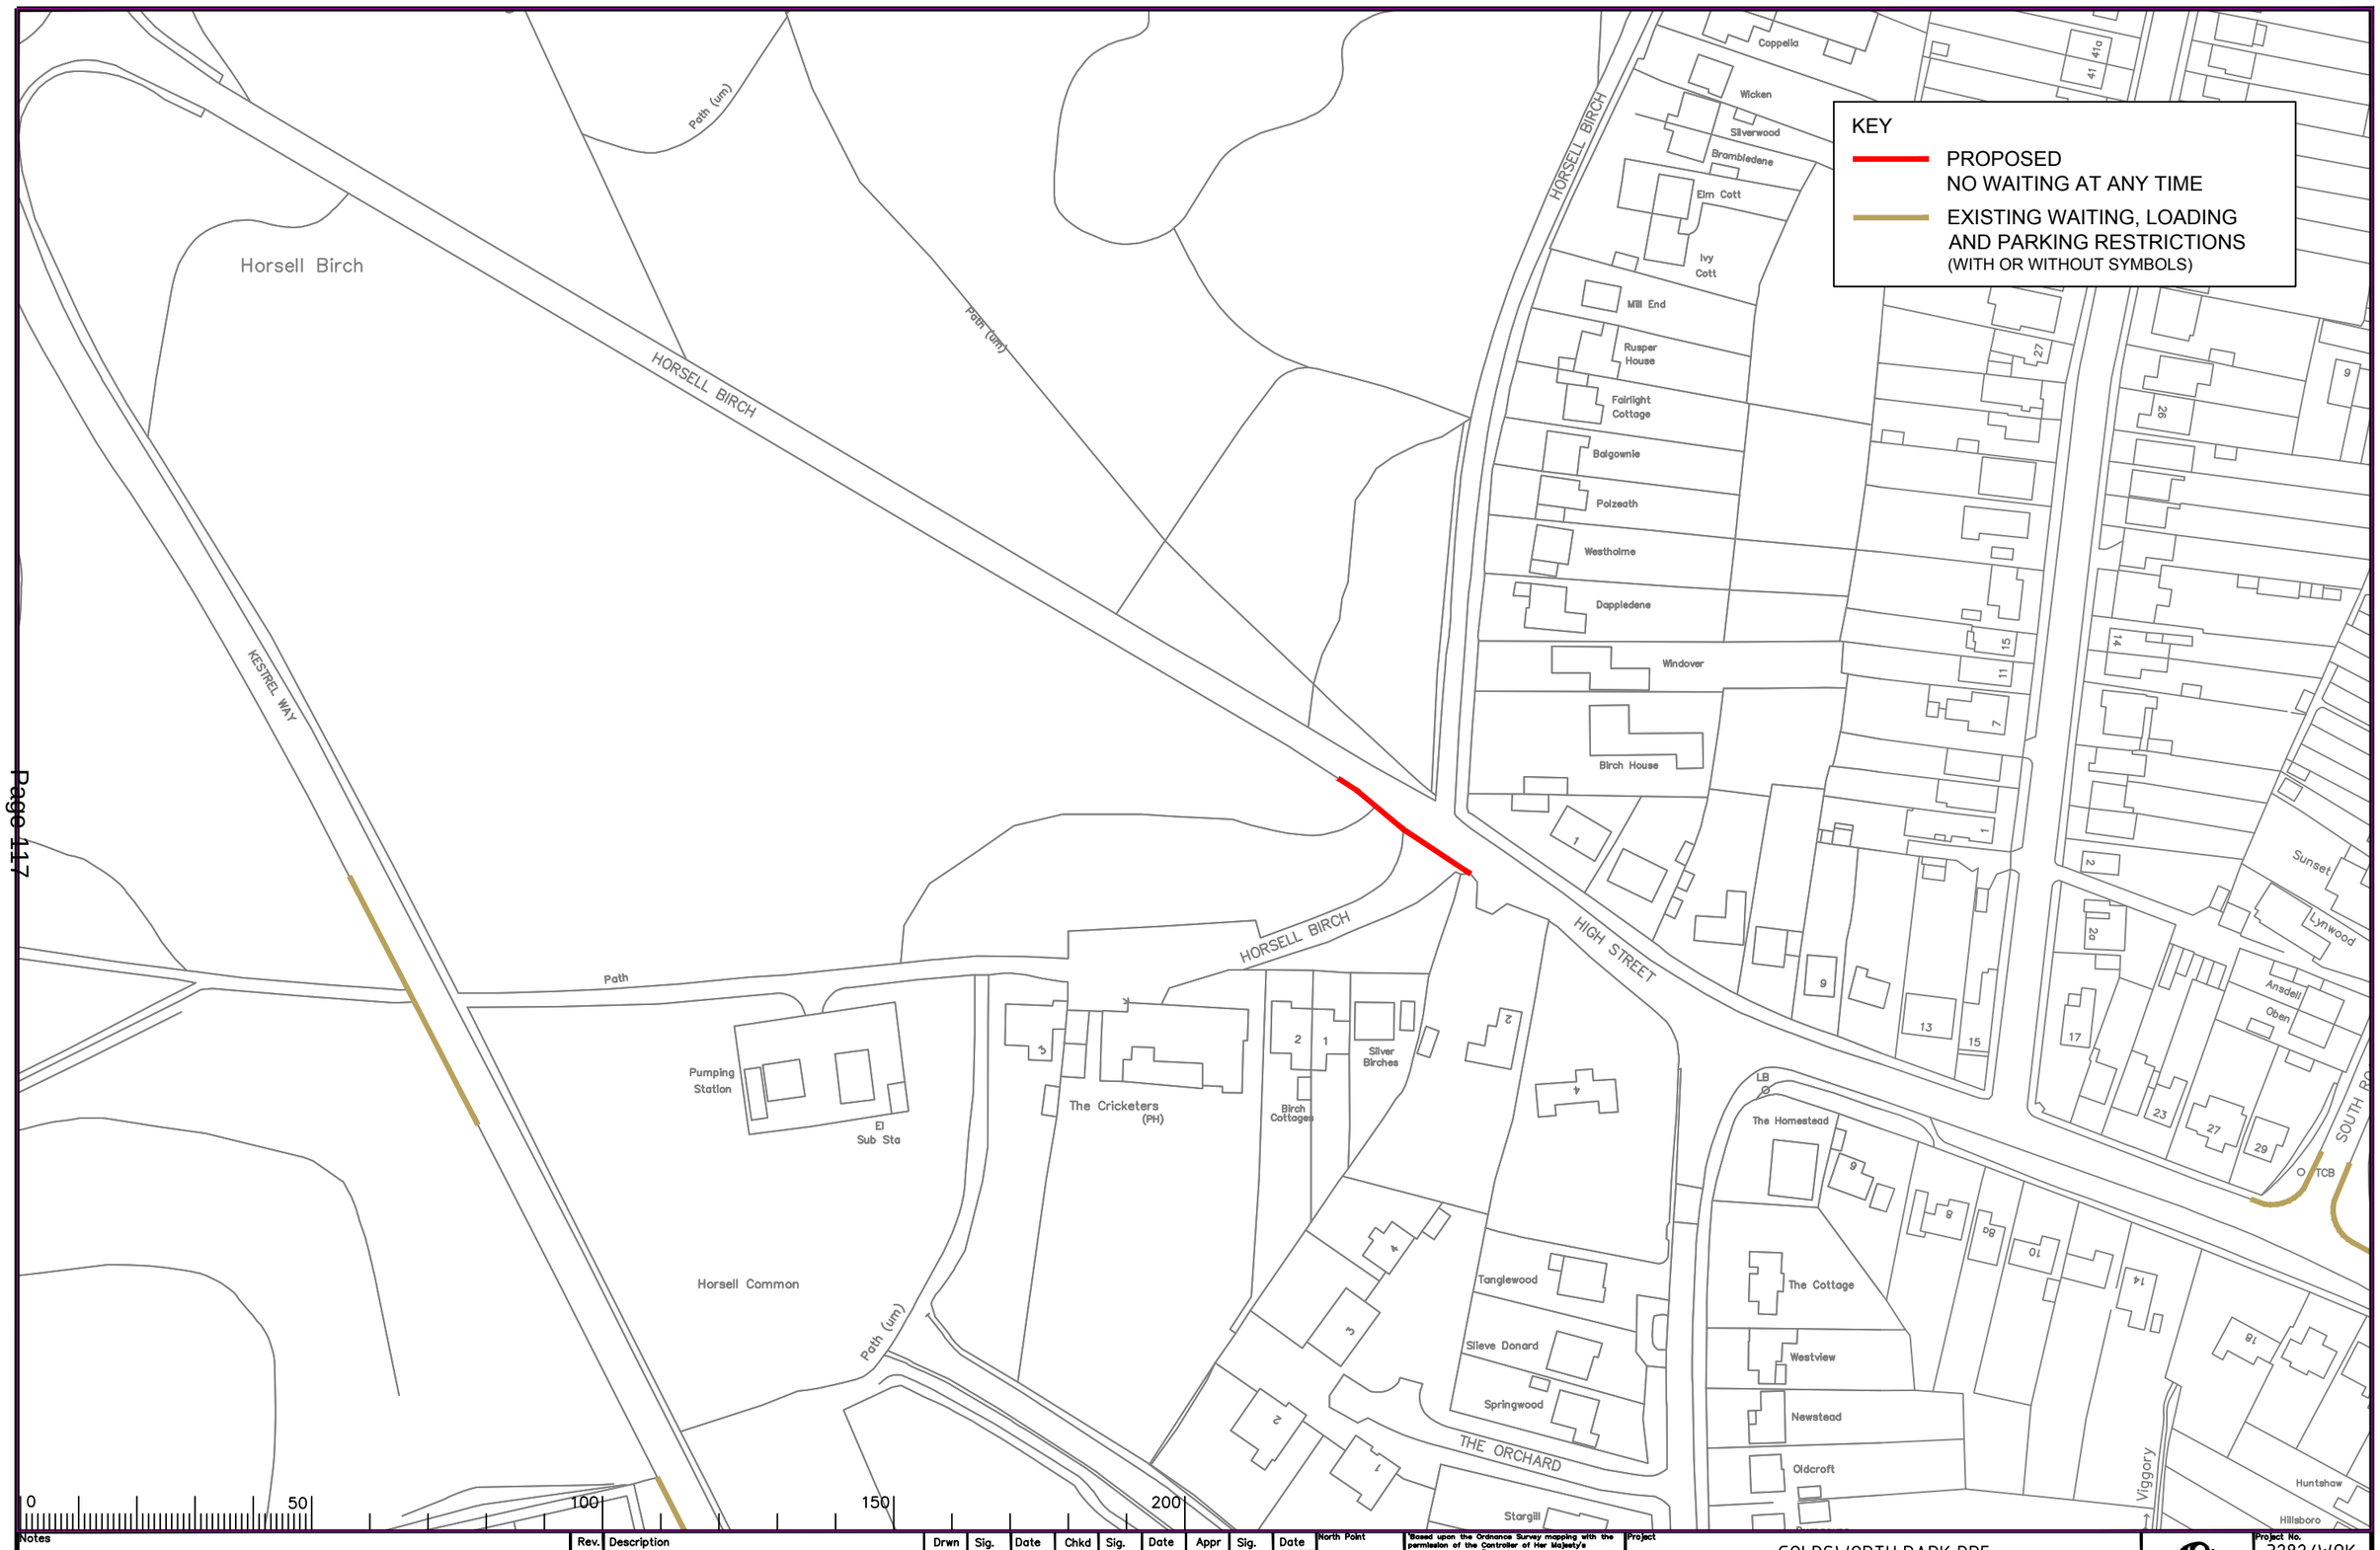

Notes

Rev.	Description	Drwn	Sig.	Date	Chkd	Sig.	Date	Appr	Sig.	Date

File Name: S:\Project-current\3282\WOK\CAD-Drawings\18 ADVERTISED\9 2018 into consolidate\3282-20125.dwg

Scale 1:1250

North Point

'Based upon the Ordnance Survey mapping with the permission of the Controller of Her Majesty's Stationery Office © Crown copyright. Unauthorised reproduction infringes Crown copyright and may lead to prosecution or civil proceedings.' Surrey County Council LA 076872 1996.

Drawn by	CAH	Sig. CAH	Date 06.18
Checked by originator	PW	Sig. PW	Date 06.18
Approved by	RH	Sig. RH	Date 06.18

Project: GOLDSWORTH PARK DPE
WOKING

Drawing: IMPLEMENTED TRAFFIC ORDERS

SHEET OF

SURREY COUNTY COUNCIL
Sustainable Development
Head of Transportation
G.A. Lee
Woodhatch Place Reigate Surrey RH2 8DF

Project No. 3282/WOK
Contract
Sheet No.
Drawing No. 20125
Rev. -
Classification PROPOSAL

This page is intentionally left blank