1. SCALE 1:1250

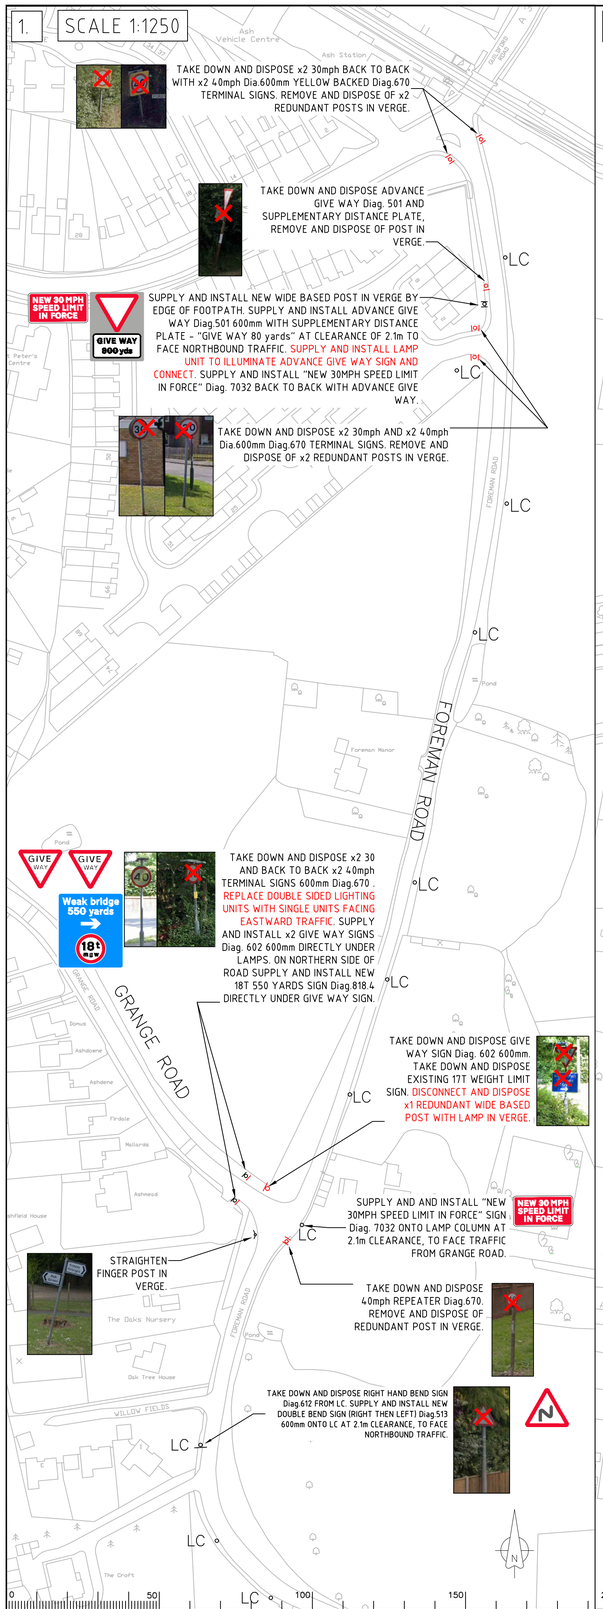

2. SCALE 1:1250

3. SCALE 1:1250

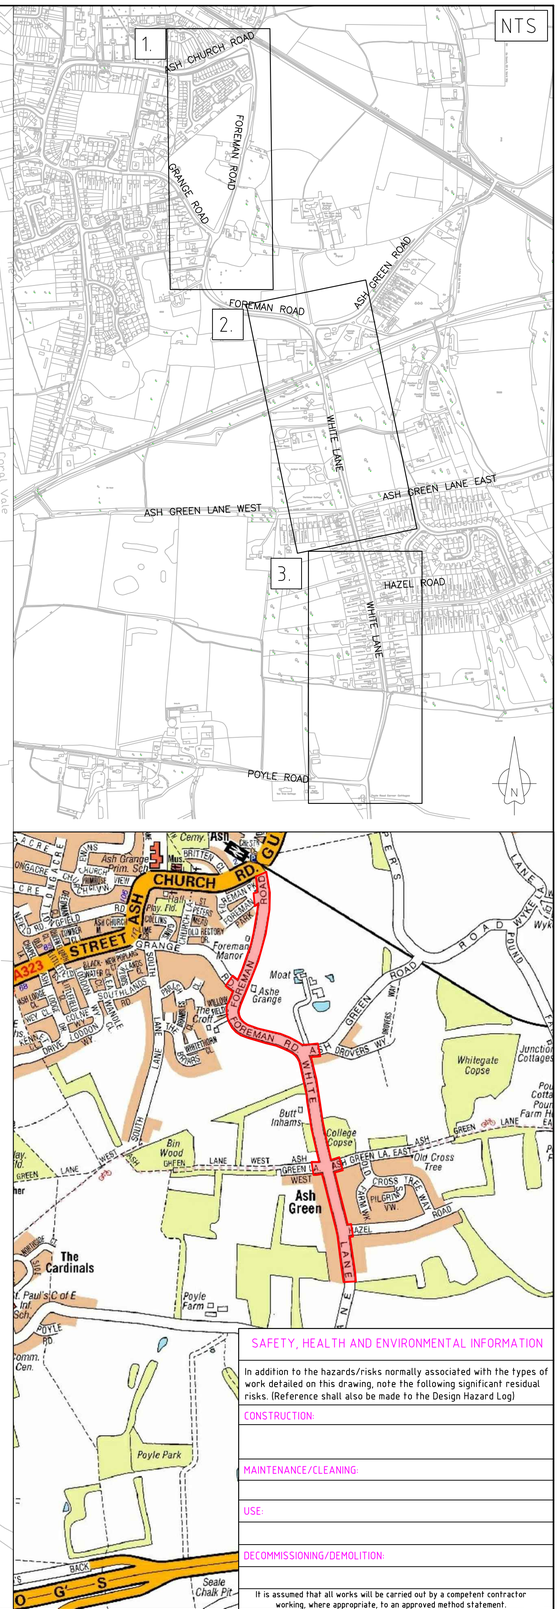

SAFETY, HEALTH AND ENVIRONMENTAL INFORMATION

In addition to the hazards/risks normally associated with the types of work detailed on this drawing, note the following significant residual risks. (Reference shall also be made to the Design Hazard Log)

CONSTRUCTION:

MAINTENANCE/CLEANING:

USE:

DECOMMISSIONING/DEMOLITION:

It is assumed that all works will be carried out by a competent contractor working, where appropriate, to an approved method statement.

Notes

Rev.	Description	Drwn	Sig.	Date	Chkd	Sig.	Date	Appr	Sig.	Date

File Name: I:\EAI\PC all\Resource Pool\Projects\SW Guildford\PC1083 Foreman Road, Ash\6. Drawings\Current\PC1083 Foreman Road, Ash_8.dwg

Scale AS SHOWN @ A1

North Point: AS SHOWN

"Based upon the Ordnance Survey mapping with the permission of the Controller of Her Majesty's Stationery Office © Crown copyright. Unauthorised reproduction infringes Crown copyright and may lead to prosecution or civil proceedings." Surrey County Council LA 076872 2002.

	Sig.	Date
Drawn by CS	CRS	SEP 20
Checked by originator	Sig.	Date
Approved by	Sig.	Date

Project: FOREMAN ROAD ASH

Drawing: PROPOSED SPEED REDUCTION

SHEET 1 OF 1

SURREY COUNTY COUNCIL

Project No. PC1083

Contract

Sheet

No.

Drawing No. PC1083_1

Rev. -

Classification DRAFT

This page is intentionally left blank