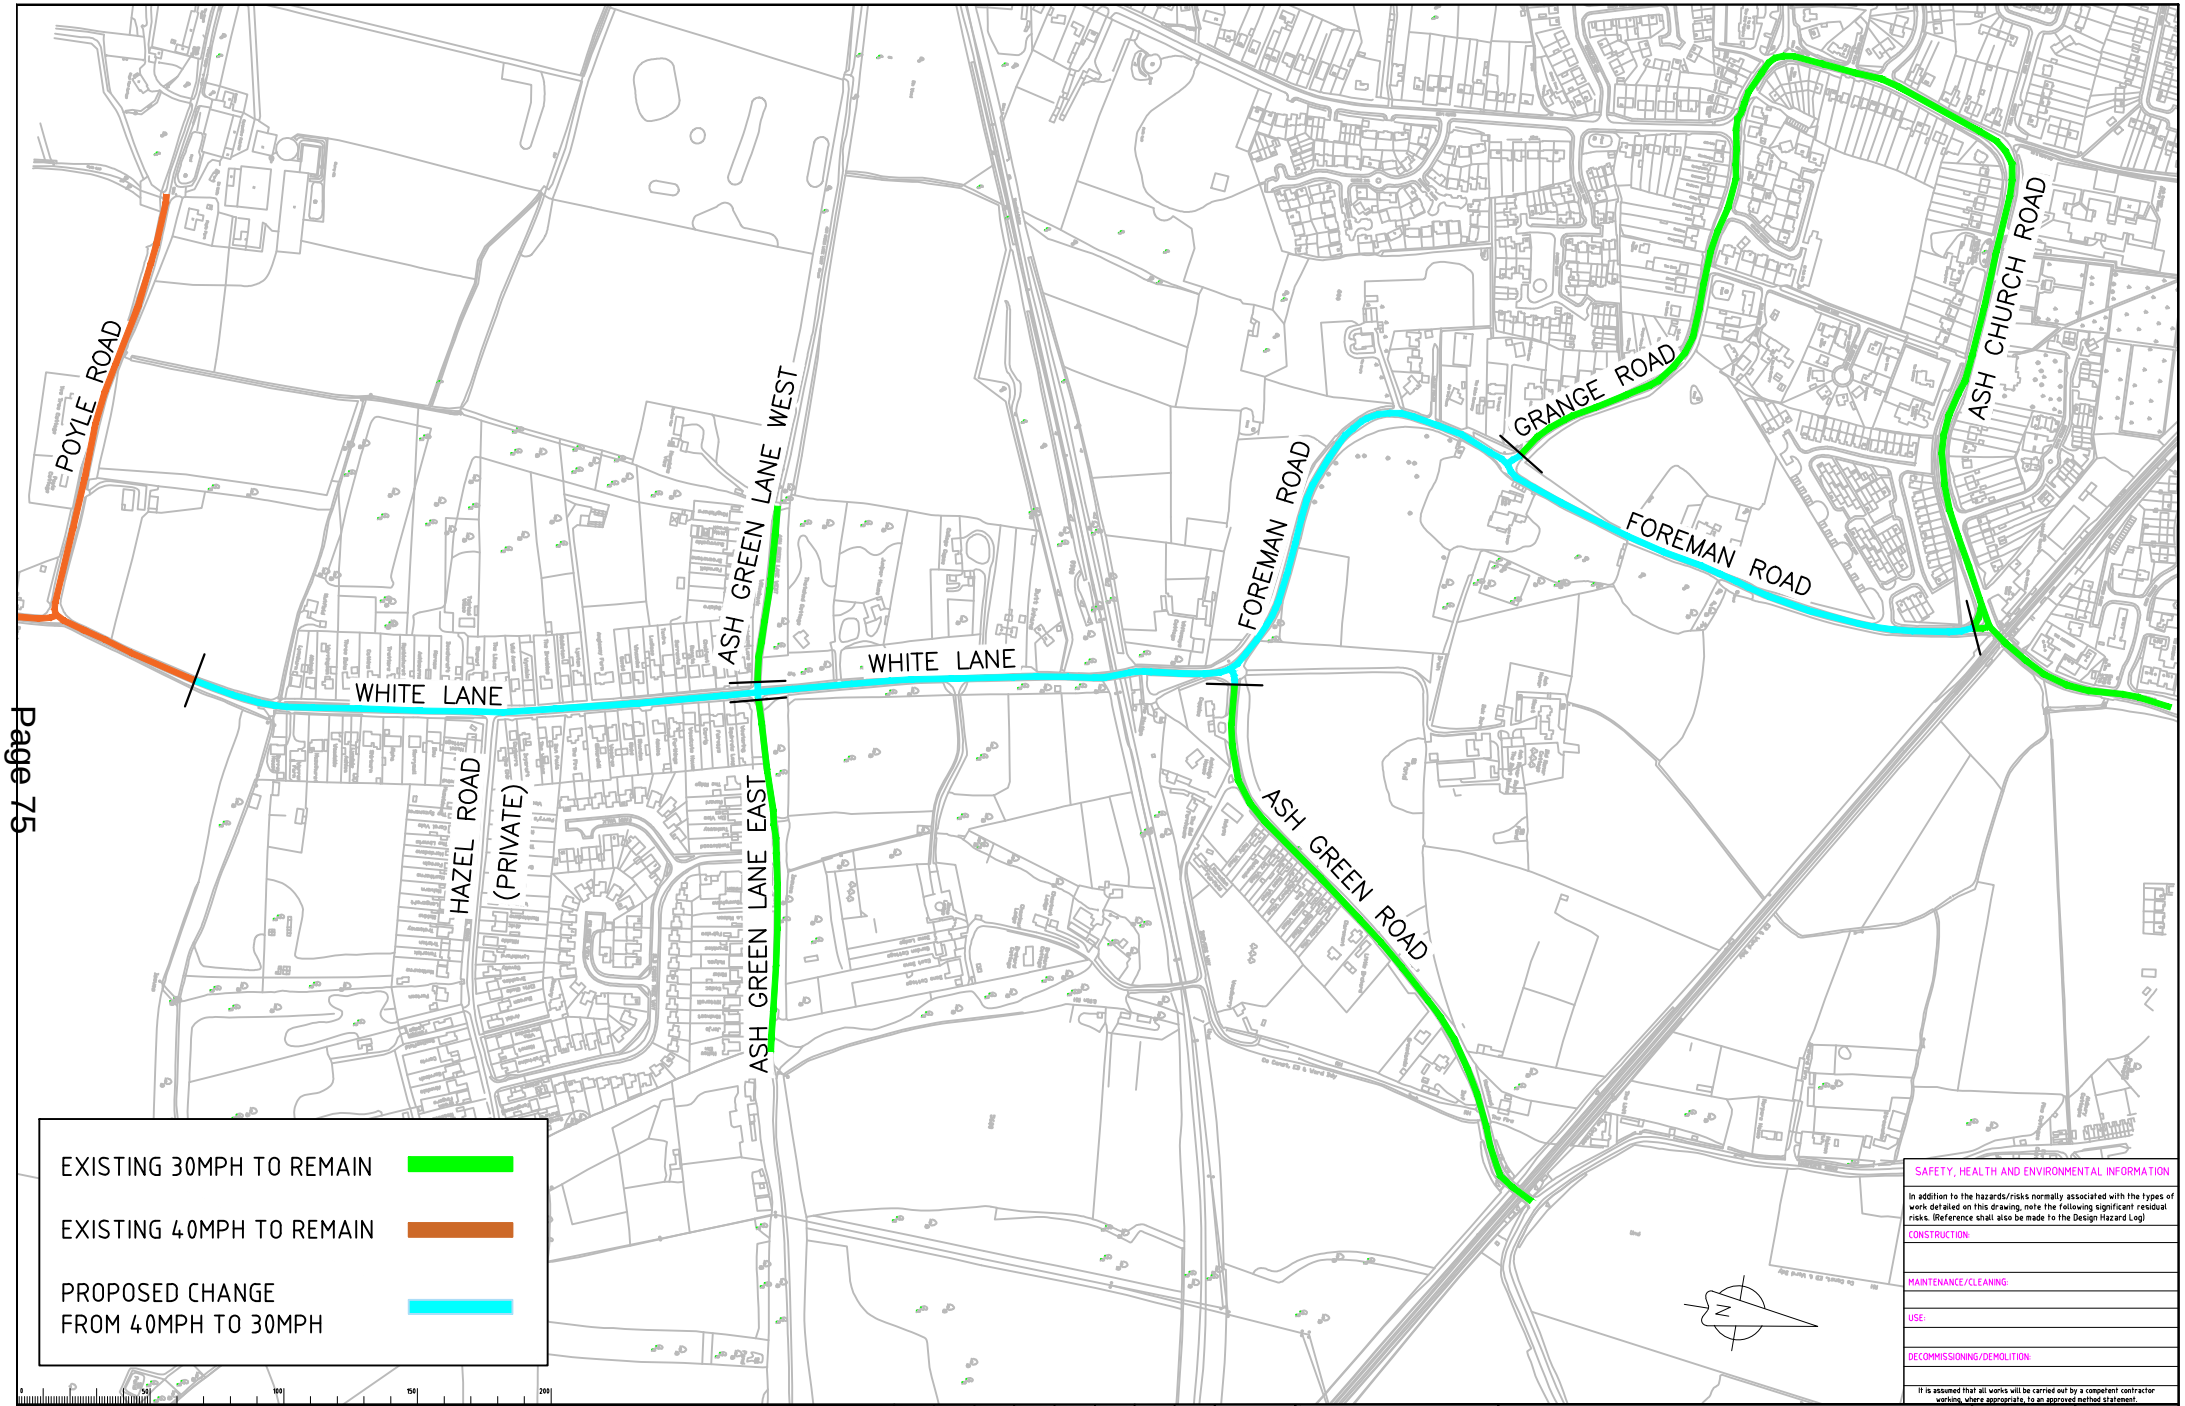

SAFETY, HEALTH AND ENVIRONMENTAL INFORMATION

In addition to the hazards/risks normally associated with the types of work detailed on this drawing, note the following significant residual risks. (Reference shall also be made to the Design Hazard Log)

CONSTRUCTION:

MAINTENANCE/CLEANING:

USE:

DECOMMISSIONING/DEMOLITION:

It is assumed that all works will be carried out by a competent contractor working, where appropriate, to an approved method statement.

Notes

Rev.	Description	Drwn	Sig.	Date	Chkd	Sig.	Date	Appr	Sig.	Date

File Name: I:\EAI\PC all\Resource Pool\Projects\SW Guildford\PC1083 Foreman Road, Ash\6. Drawings\Current\PC1083 Foreman Road, Ash TRO.dwg Scale NTS

North Point

Based upon the Ordnance Survey mapping with the permission of the Controller of Her Majesty's Stationery Office. © Crown copyright. Unauthorised reproduction infringes Crown copyright and may lead to prosecution or civil proceedings. Surrey County Council LA 076472 2002.

Drawn by	CS	Sig. CRS	Date OCT 20
Checked by originator	JD	Sig. JD	Date OCT 20
Approved by		Sig.	Date

Project: FOREMAN ROAD / WHITE LANE
ASH

Drawing: TRO
PROPOSED SPEED LIMIT CHANGES

SHEET 1 OF 1

SURREY COUNTY COUNCIL
Surrey Highways
Transport for Surrey

Project No. PC1083
Contract No.
Sheet No.
Drawing No. PC1083_2
Rev. -
Classification PRESENTATION

This page is intentionally left blank