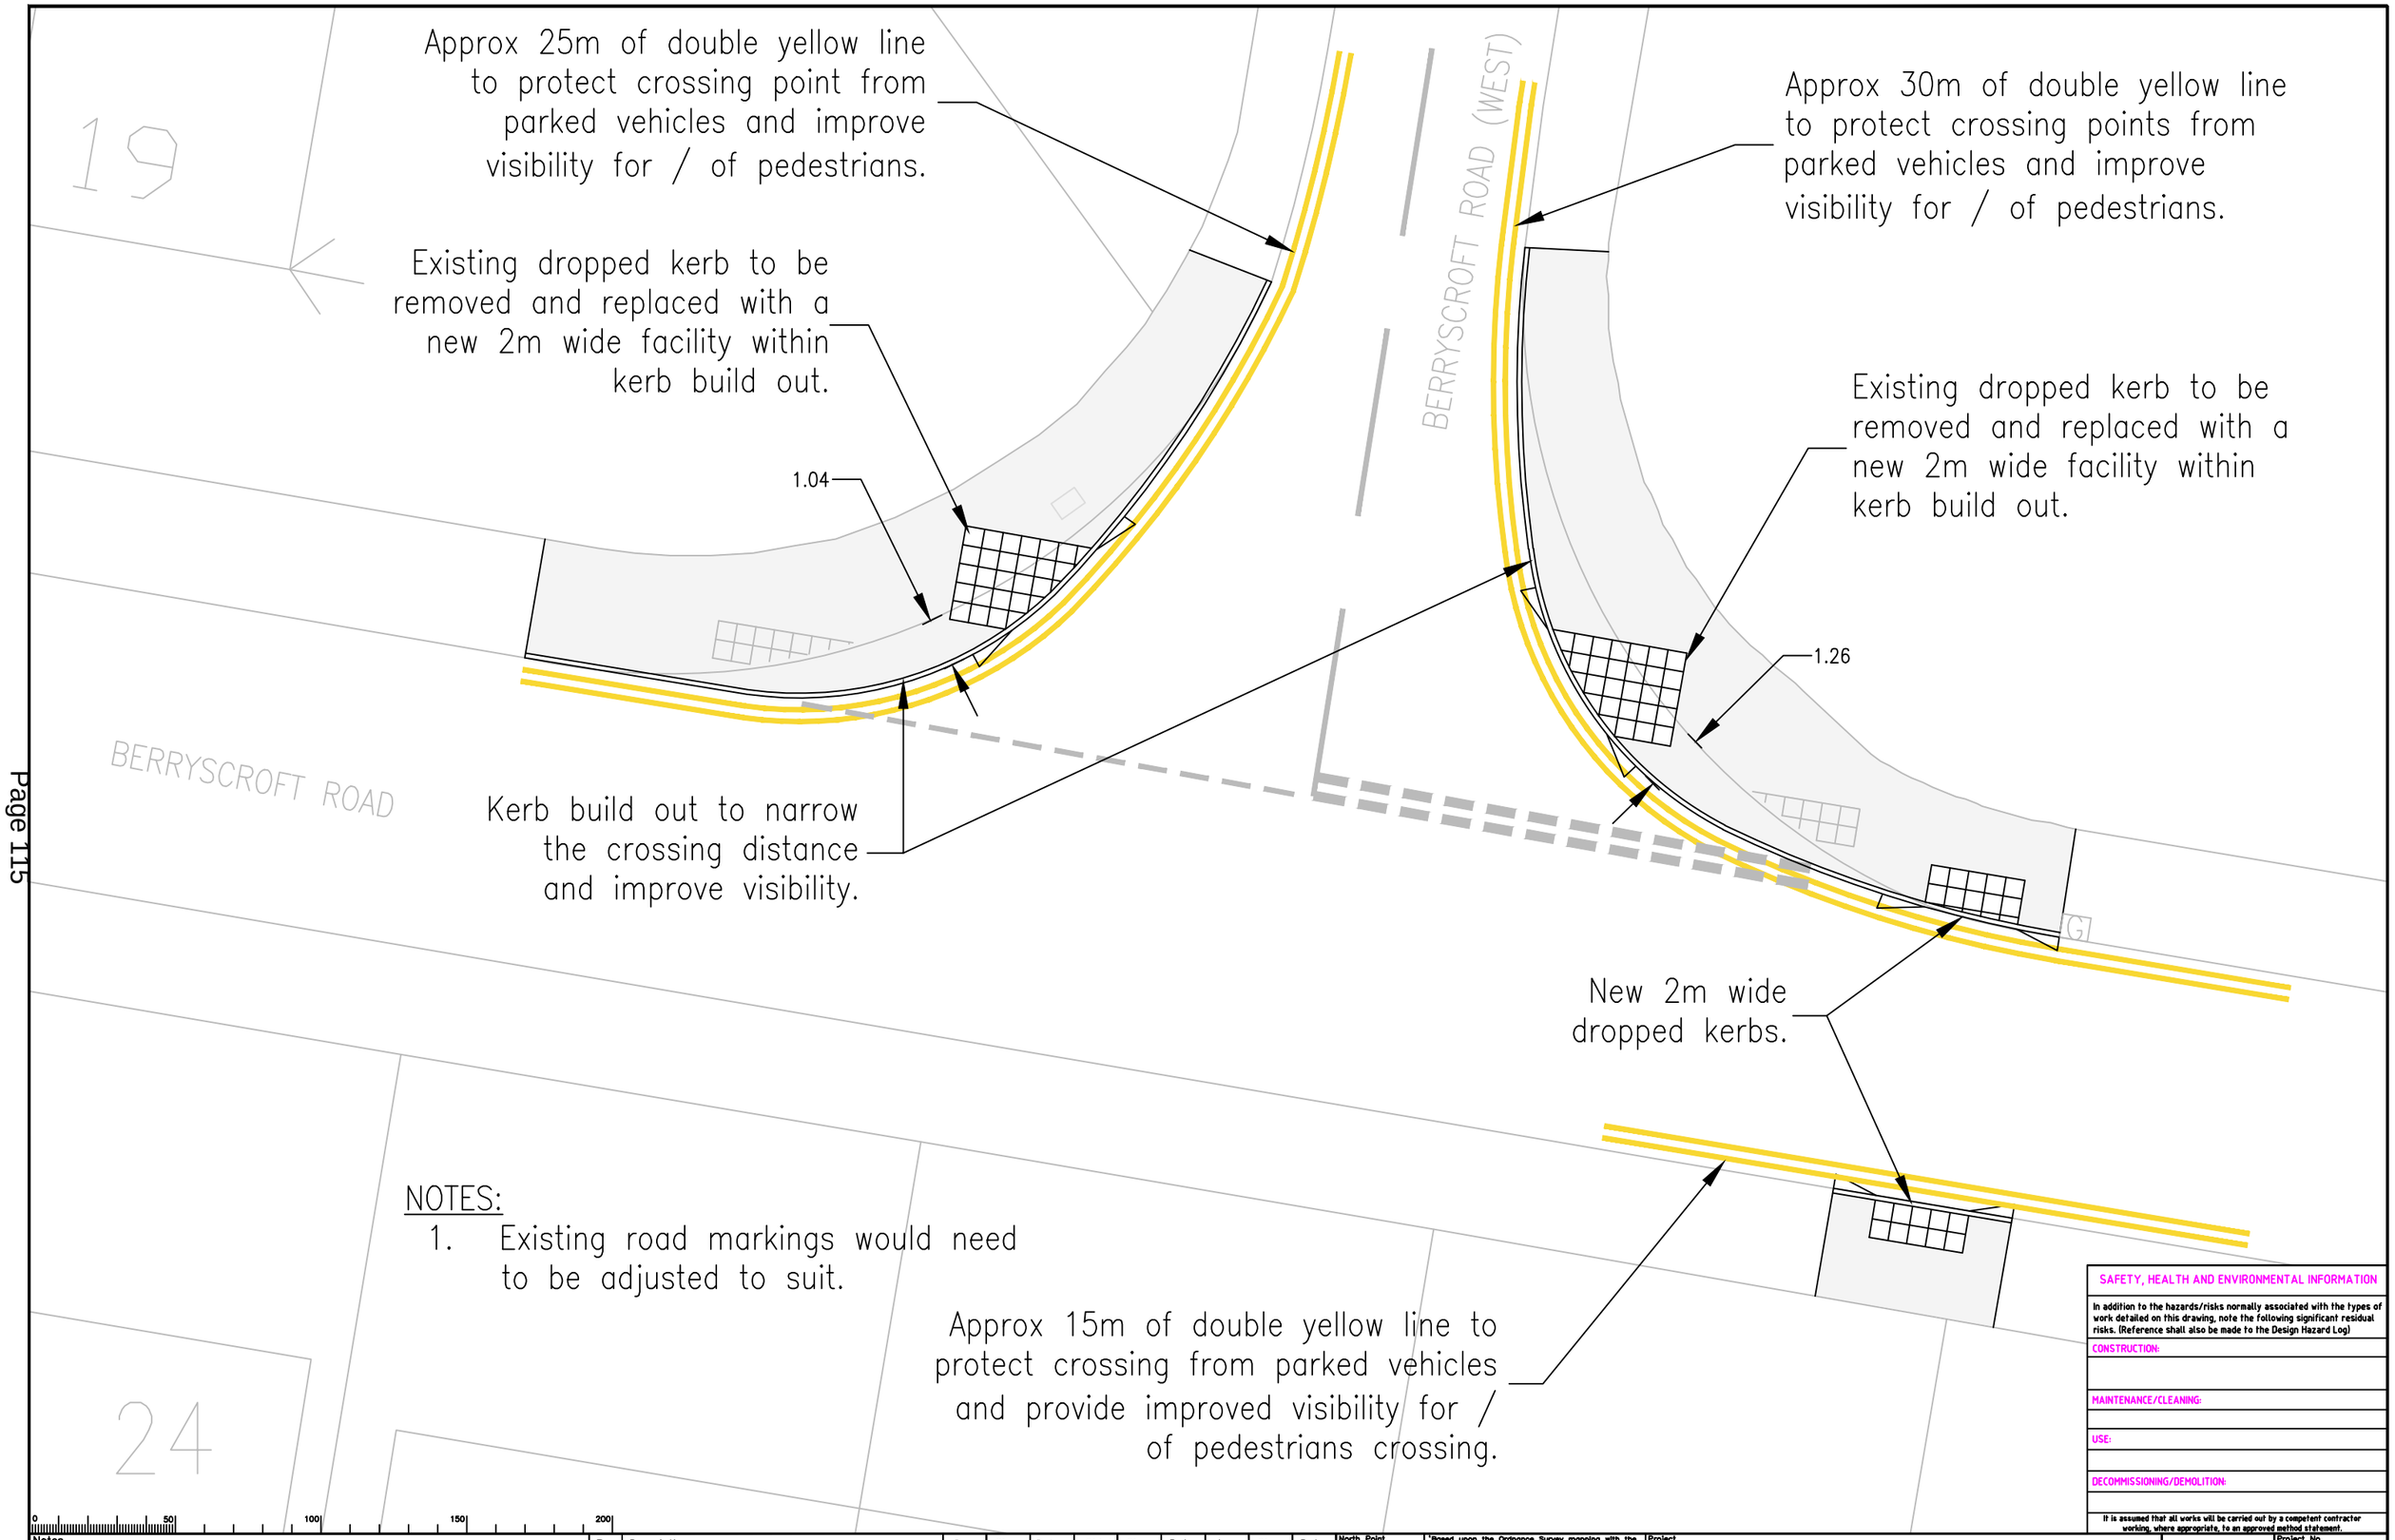

NOTES:

1. Existing road markings would need to be adjusted to suit.

SAFETY, HEALTH AND ENVIRONMENTAL INFORMATION

In addition to the hazards/risks normally associated with the types of work detailed on this drawing, note the following significant residual risks. (Reference shall also be made to the Design Hazard Log)

CONSTRUCTION:

MAINTENANCE/CLEANING:

USE:

DECOMMISSIONING/DEMOLITION:

It is assumed that all works will be carried out by a competent contracter working, where appropriate, to an approved method statement.

Notes

LOCATION 2 – Option b

Guide price £21,500

Rev.	Description	Drwn	Sig.	Date	Chkd	Sig.	Date	Appr	Sig.	Date

File Name \\EAFPC dt\Resource Pool\Projects\NE Spelthorne\PC1005 Buckland School, Staines Berry's Croft?\4. Drawings\Current\PC1005_04 to 14 Buckland Road, Staines - options drawing.dwg

Scale N.T.S

North Point

'Based upon the Ordnance Survey mapping with the permission of the Controller of Her Majesty's Stationery Office © Crown copyright. Unauthorised reproduction infringes Crown copyright and may lead to prosecution or civil proceedings.' Surrey County Council LA 076872 2002.

Drawn by JD	Sig. JD	Date 28.11.19
Checked by originator	Sig.	Date
Approved by	Sig.	Date

Project

BUCKLAND PRIMARY SCHOOL, BERRYSCROFT ROAD
PEDESTRIAN SAFETY IMPROVEMENTS

Drawing

LOCATION 2 (option b) - NARROWING OF THE BELLMOUTH AT THE JUNCTION OF BERRYSCROFT ROAD (WEST)

SHEET 1 OF 1

SURREY COUNTY COUNCIL

Project No. PC1005

Contract No.

Sheet No.

Drawing No. PC1005_07 Rev. -

Classification PRESENTATION

XX A3

This page is intentionally left blank