
NOTES:

1. Existing road markings would need to be adjusted to suit.

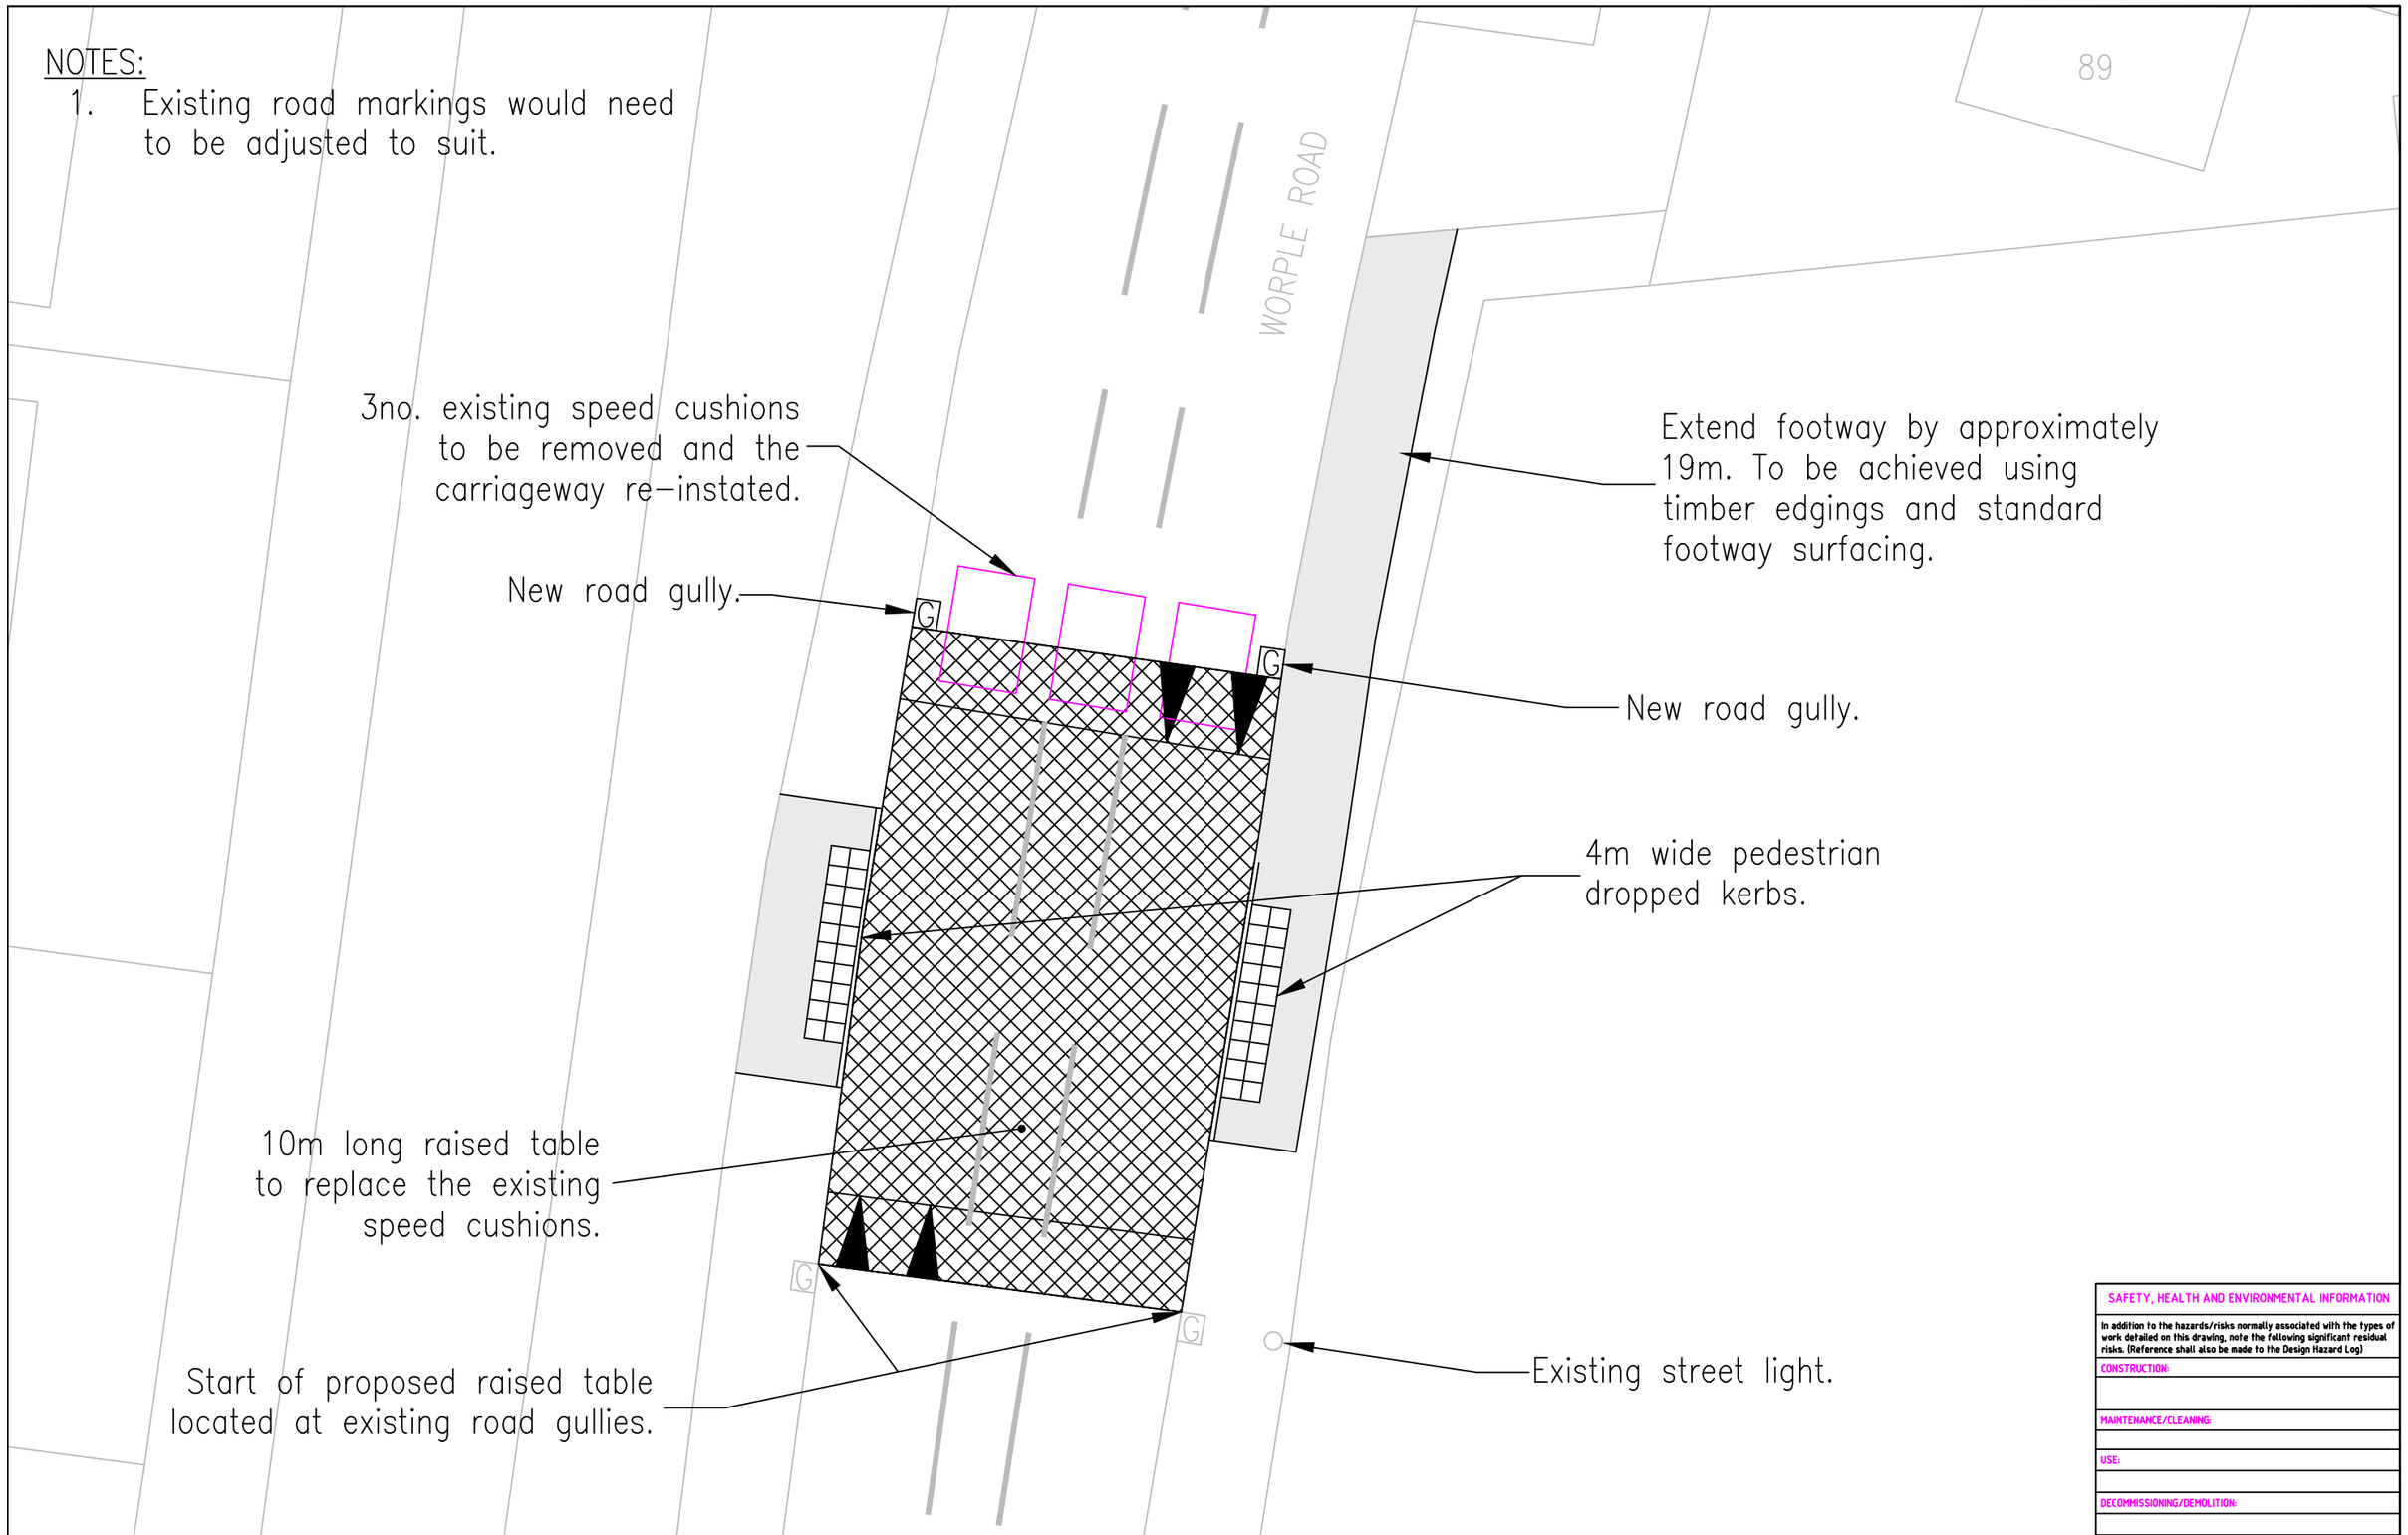

0 50 100 150 200

Notes

LOCATION 6

Guide price £33,500

Rev.	Description	Drwn	Sig.	Date	Chkd	Sig.	Date	Appr	Sig.	Date

File Name: I:\LEAP\PC all\Resource Pool\Projects\NE Spelthorne\PC1005 Buckland School, Staines Barry's Croft\FA Drawings\Current\PC1005_8k to 9k Buckland Road, Staines - options drawing.dwg

Scale N.T.S.

North Point

"Based upon the Ordnance Survey mapping with the permission of the Controller of Her Majesty's Stationery Office © Crown copyright. Unauthorised reproduction infringes Crown copyright and may lead to prosecution or civil proceedings." Surrey County Council LA 076872 2002.

Drawn by	JD	Sig. JD	Date 28.11.19
Checked by originator		Sig.	Date
Approved by		Sig.	Date

Project: BUCKLAND PRIMARY SCHOOL PEDESTRIAN SAFETY IMPROVEMENTS ON WORPLE ROAD

Drawing: LOCATION 6 - RAISED TABLE ON WORPLE ROAD, SOUTH OF LANSDOWNE ROAD

SHEET 1 OF 1

SURREY COUNTY COUNCIL

Project No. PC1005

Contract

Sheet No.

Drawing No. PC1005_14 Rev. -

Classification PRESENTATION

SAFETY, HEALTH AND ENVIRONMENTAL INFORMATION

In addition to the hazards/risks normally associated with the types of work detailed on this drawing, note the following significant residual risks. (Reference shall also be made to the Design Hazard Log)

CONSTRUCTION:

MAINTENANCE/CLEANING:

USE:

DECOMMISSIONING/DEMOLITION:

It is assumed that all works will be carried out by a competent contractor working, where appropriate, to an approved method statement.

This page is intentionally left blank