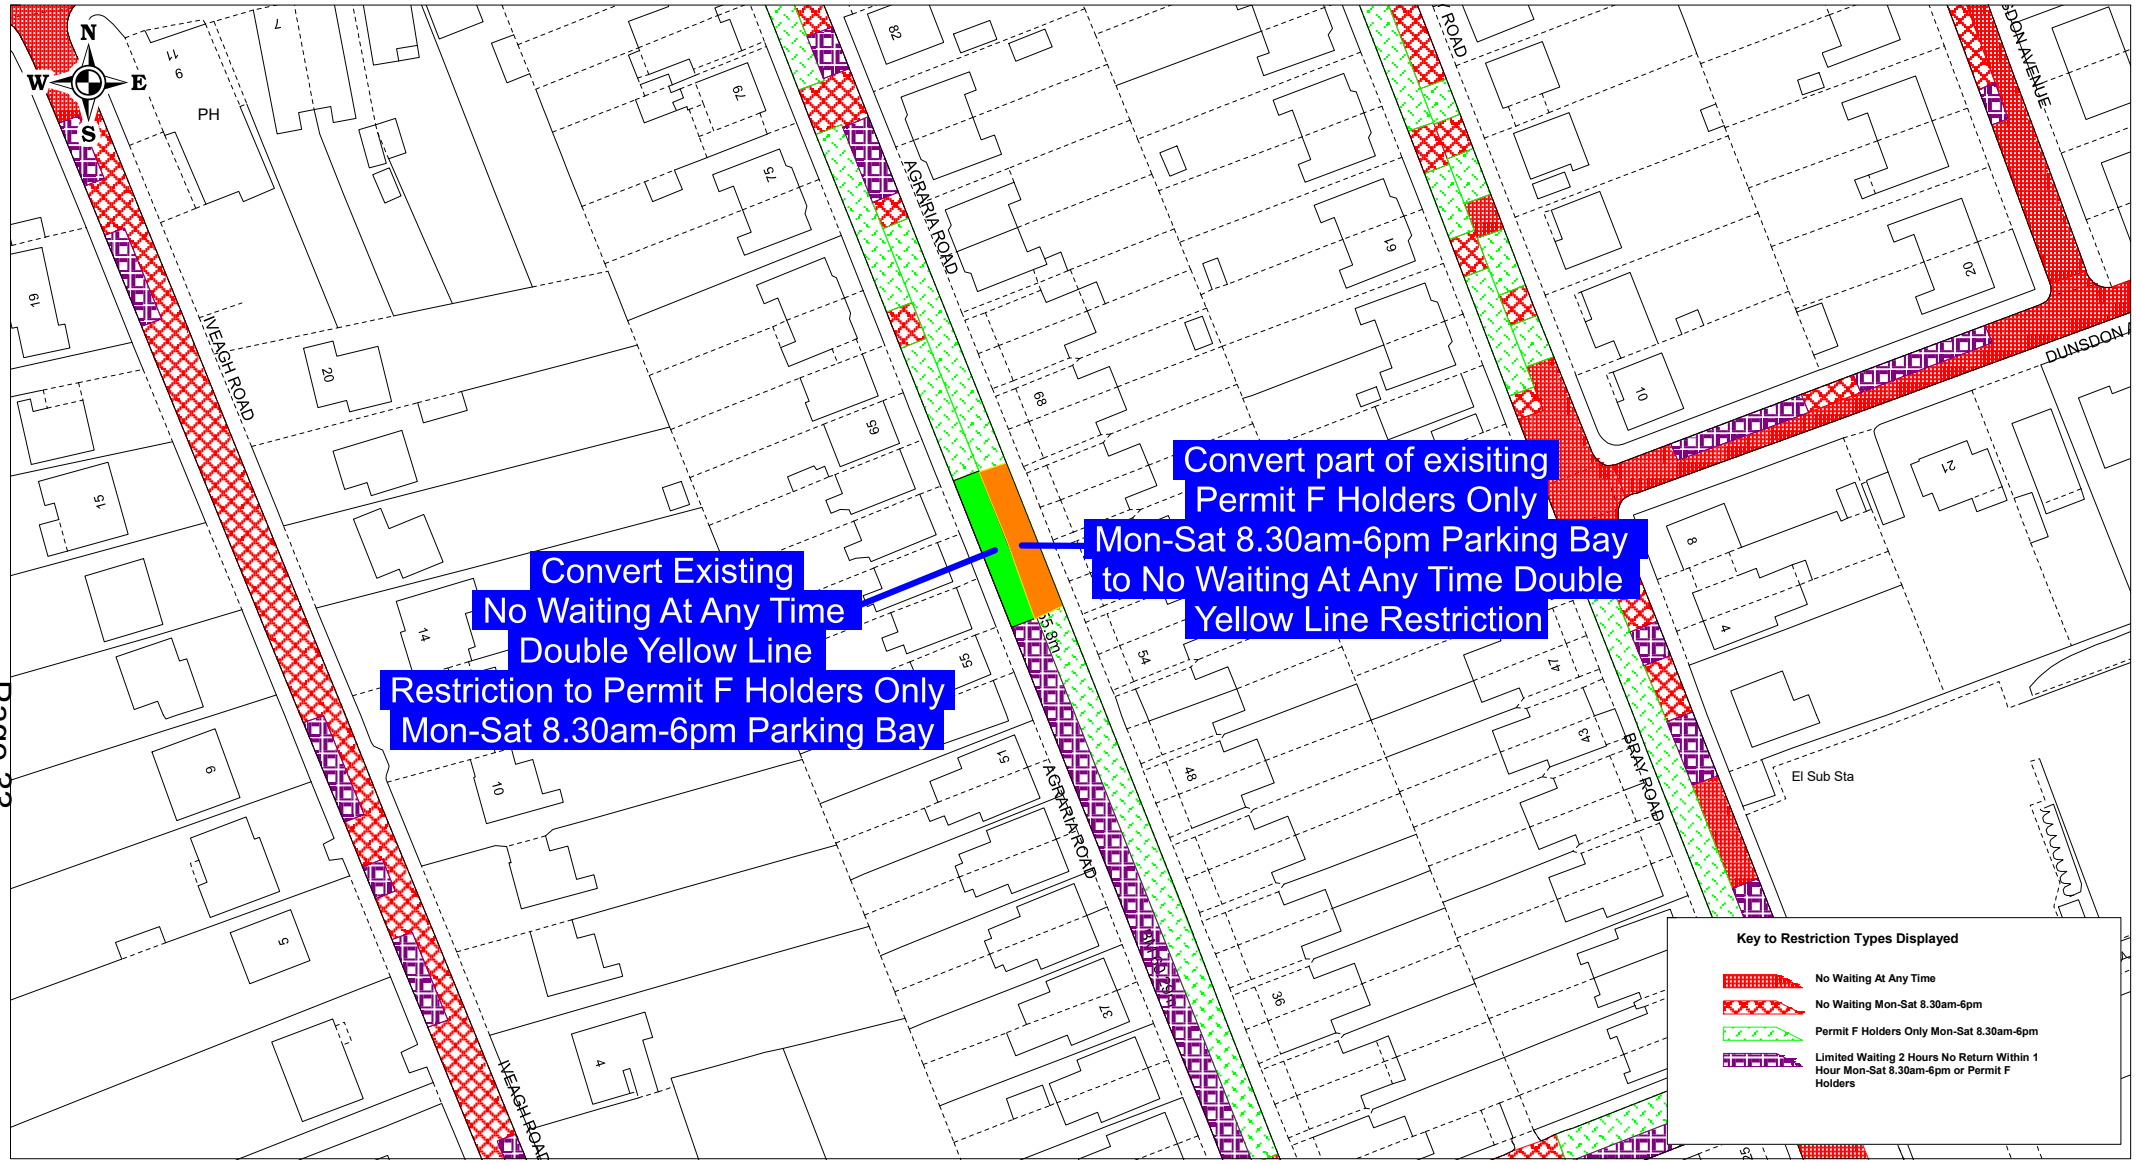

GUILDFORD BOROUGH

SURREY COUNTY COUNCIL

Reproduced from Ordnance Survey Material.
HMSO Crown Copyright. All rights reserved.
Guildford Borough Council
Licence No. 100019625, 2021

Agraria Road, Guildford CPZ - Proposed

SCALE	1 : 1000 @ A4
DATE	05/03/2021
DRAWING No.	GBC/LH/AgrariaRdProp
DRAWN BY	LISA HAYDNEY

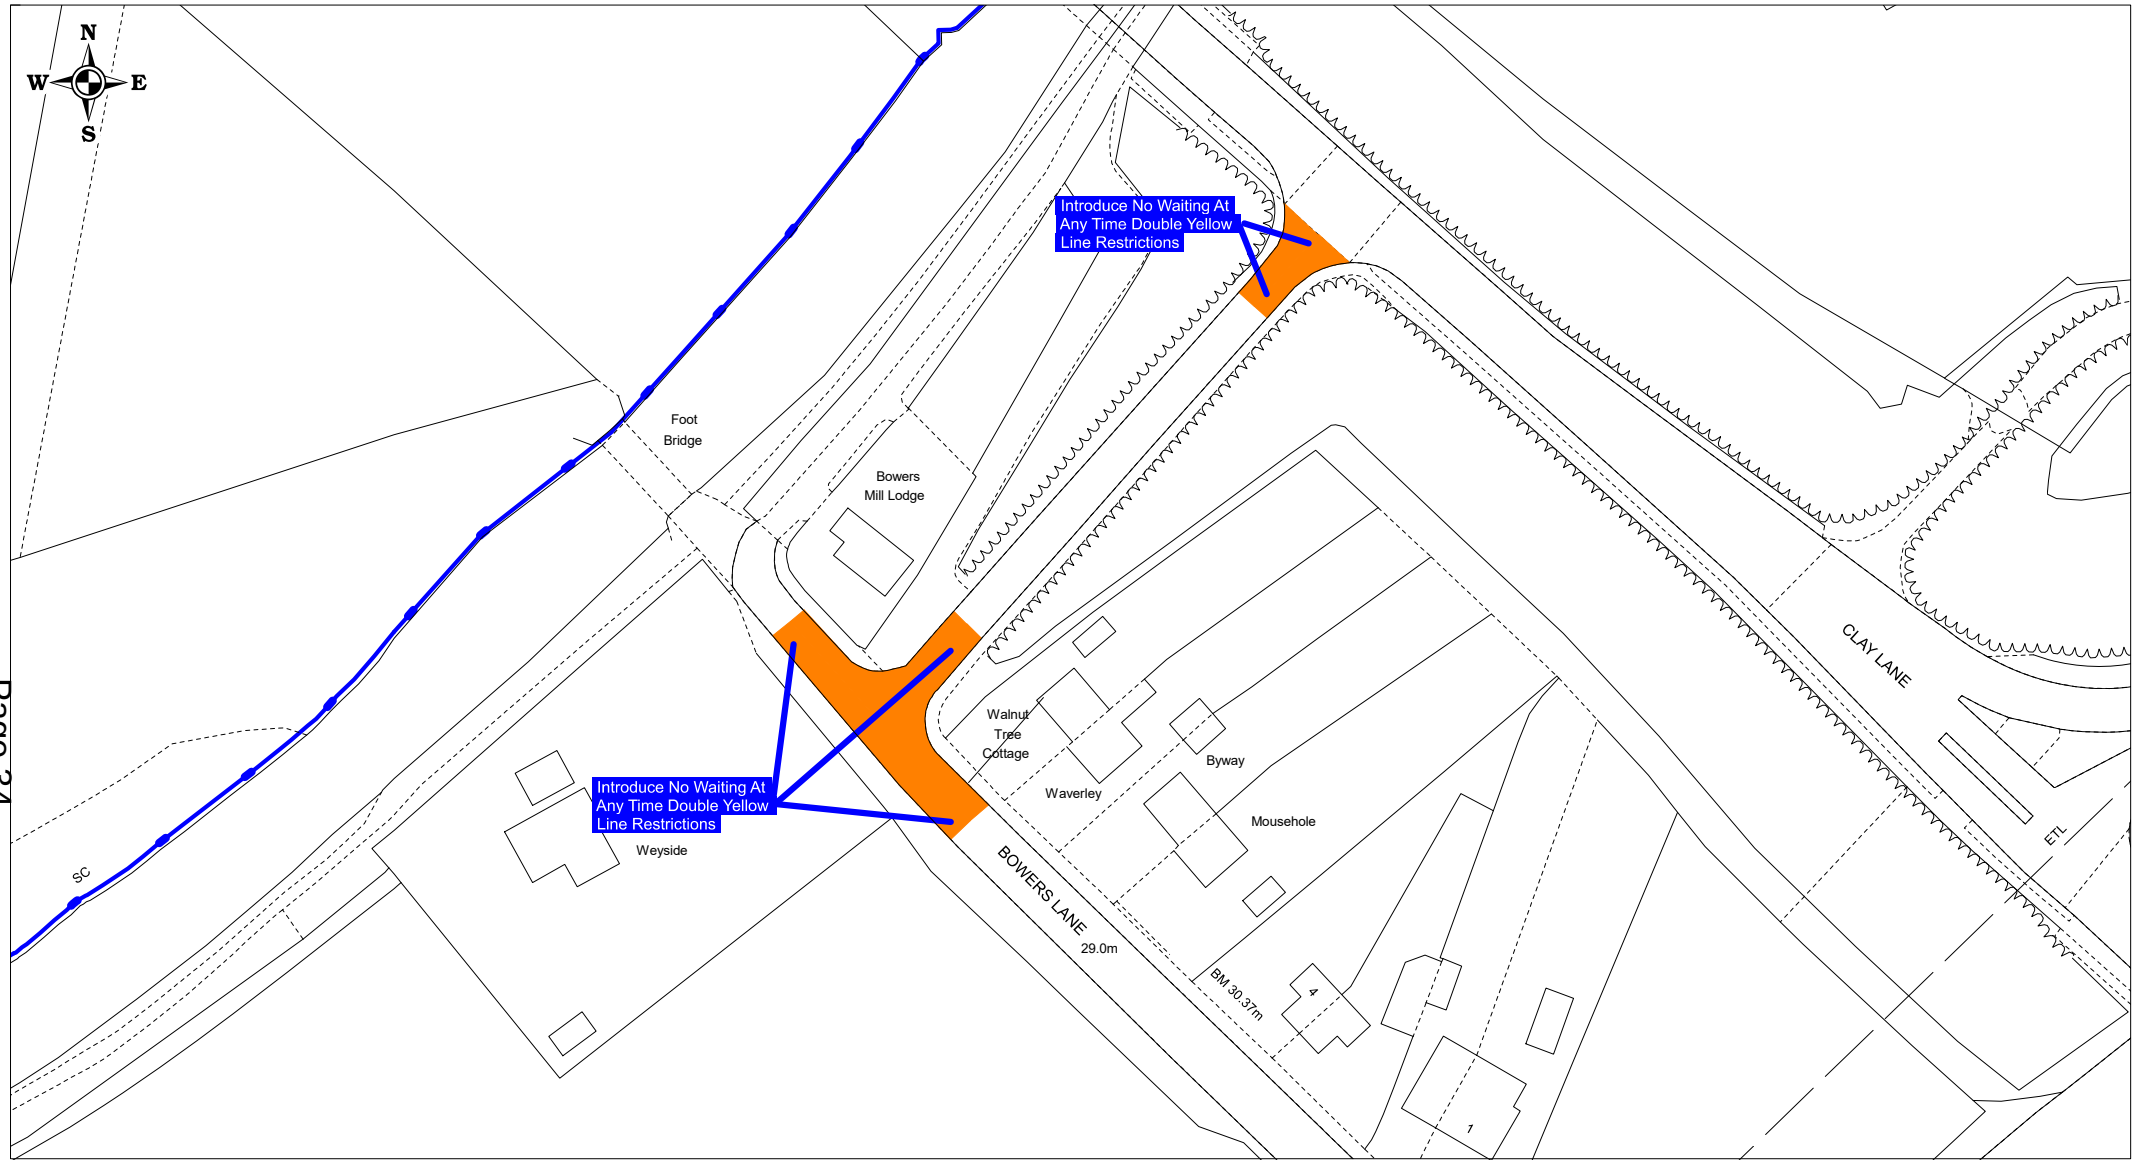

GUILDFORD BOROUGH

SURREY COUNTY COUNCIL

Reproduced from Ordnance Survey Material.
HMSO Crown Copyright. All rights reserved.
Guildford Borough Council
Licence No. 100019625, 2021

Bowers Lane, Burpham - Proposed

SCALE	1 : 1000 @ A4
DATE	05/03/2021
DRAWING No.	GBC/LH/BowersLnProp
DRAWN BY	LISA HAYDNEY

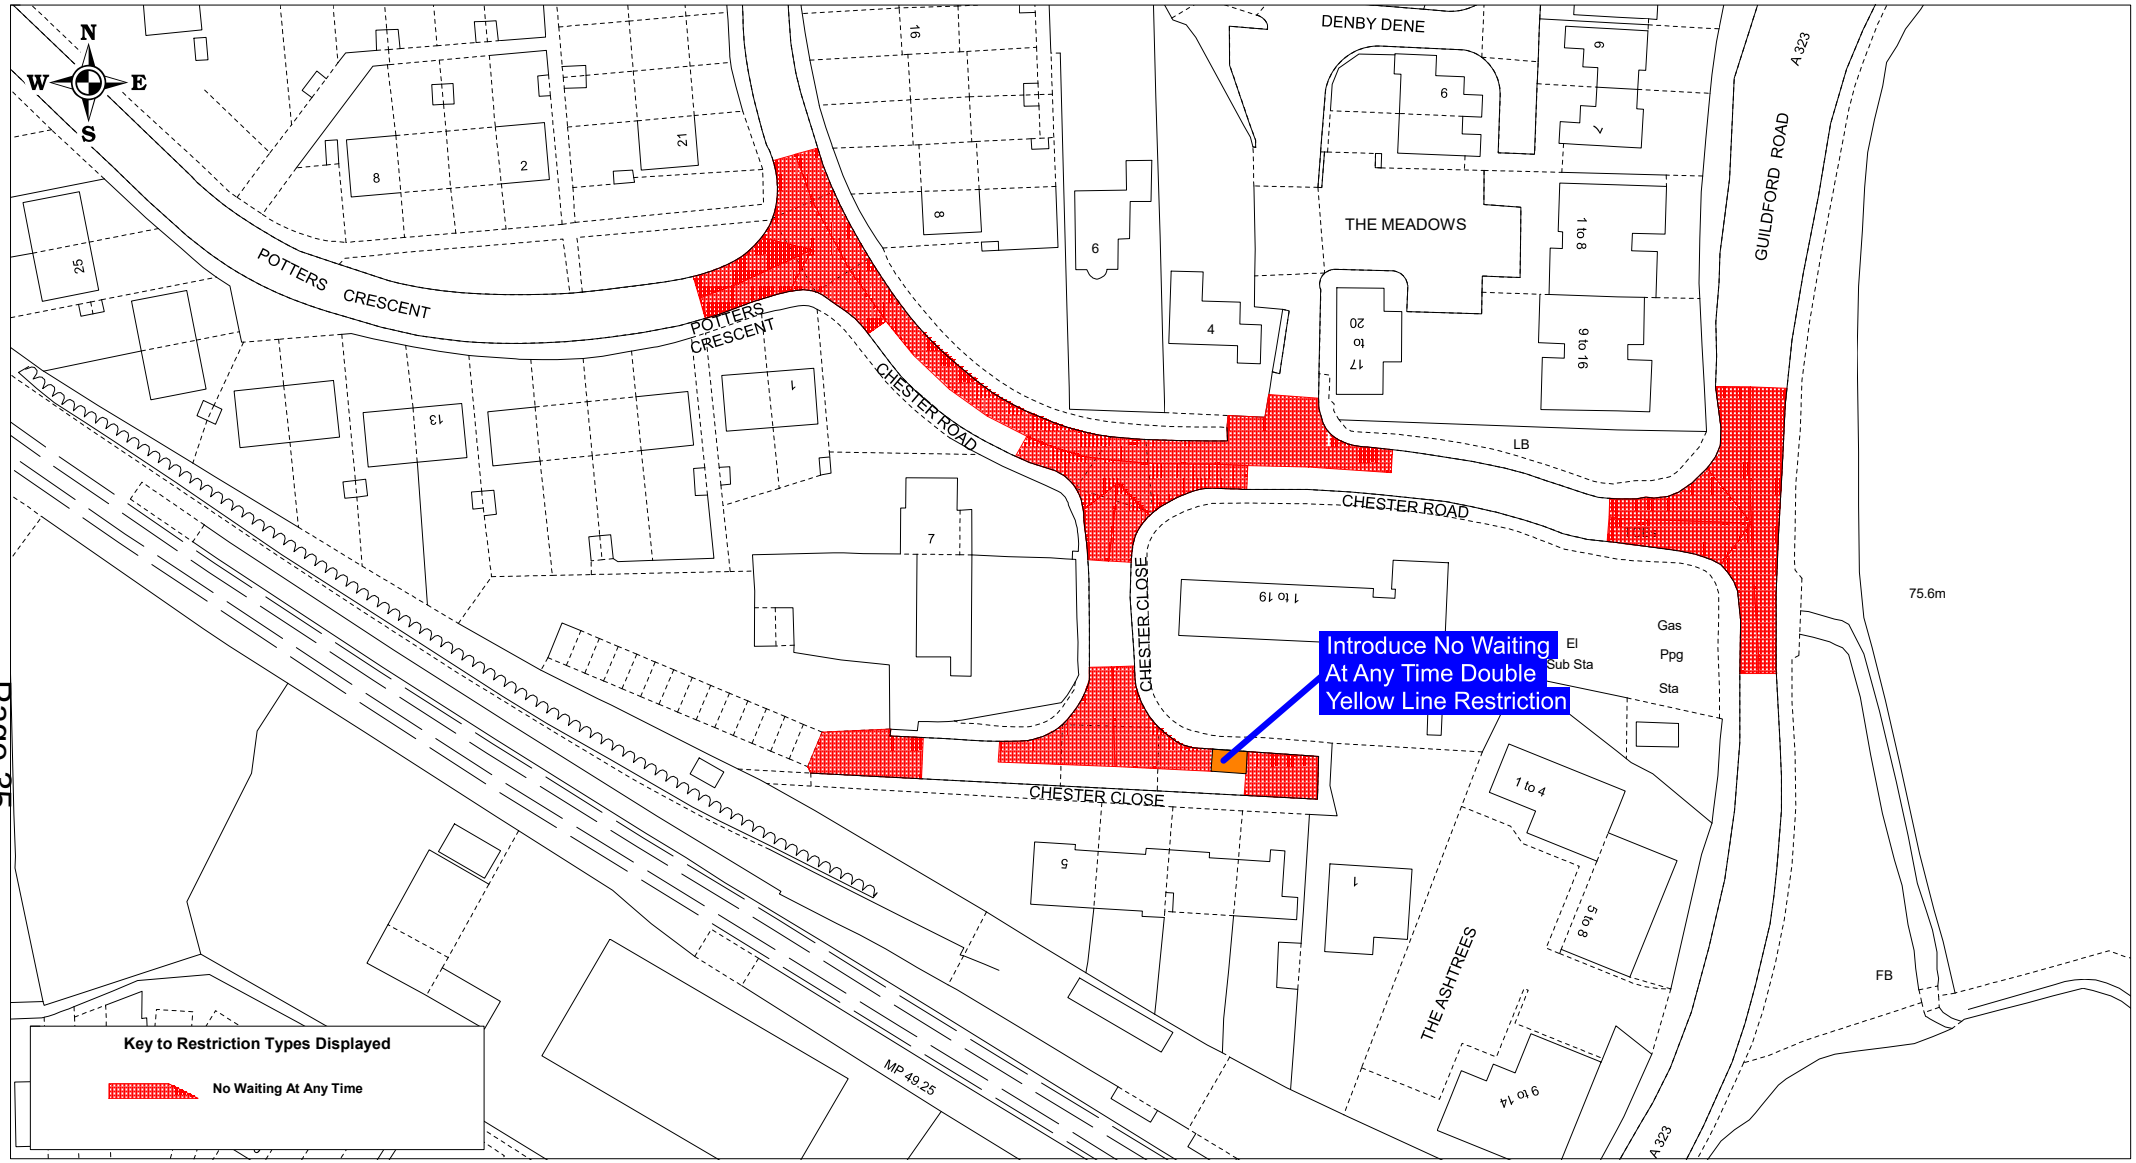

GUILDFORD BOROUGH

SURREY COUNTY COUNCIL

Reproduced from Ordnance Survey Material.
HMSO Crown Copyright. All rights reserved.
Guildford Borough Council
Licence No. 100019625, 2021

Chester Close, Ash - Proposed

SCALE	1 : 1000 @ A4
DATE	05/03/2021
DRAWING No.	GBC/LH/ChesterClProp
DRAWN BY	LISA HAYDNEY

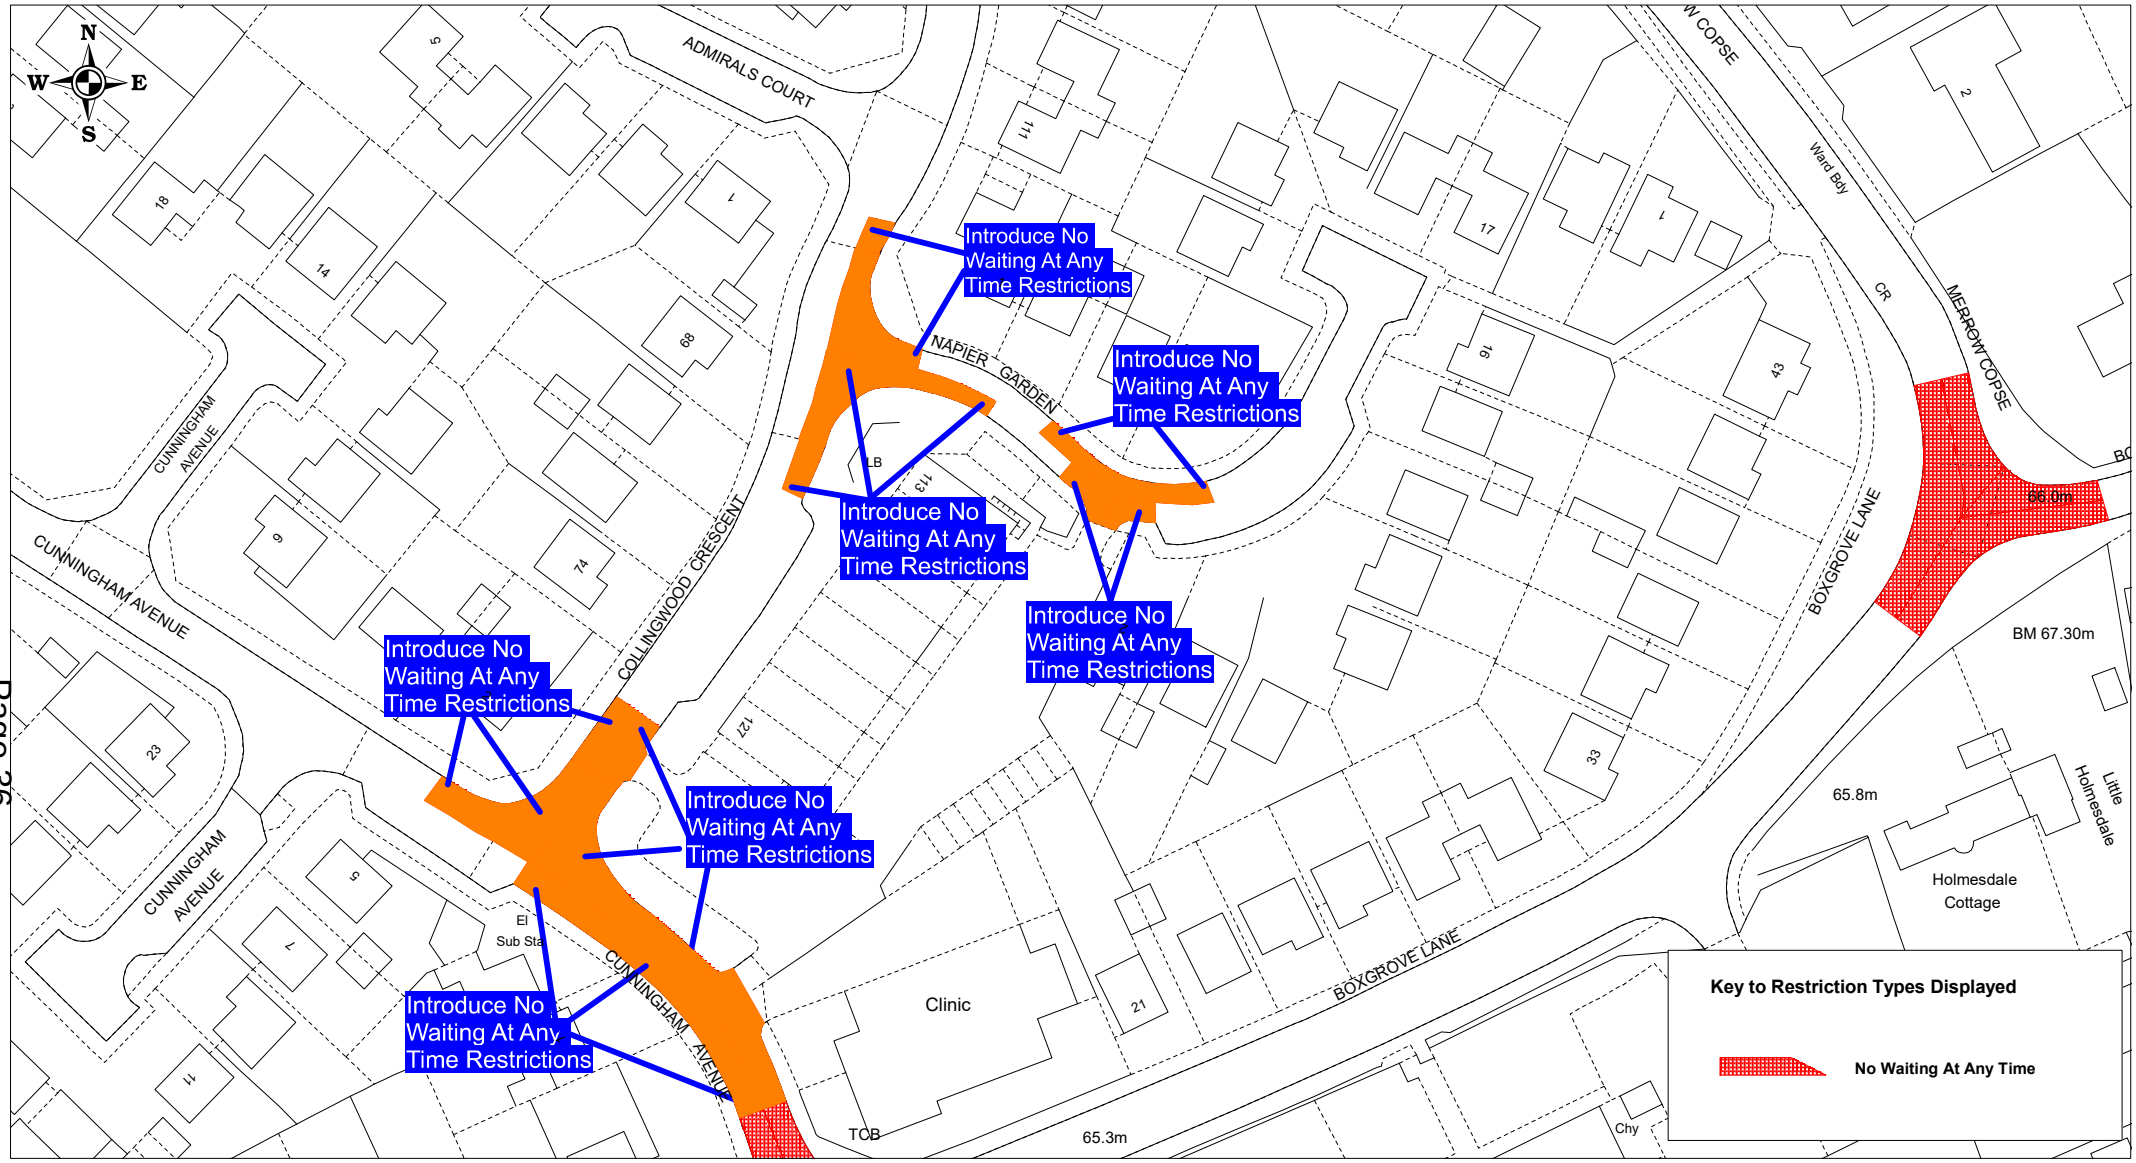

GUILDFORD BOROUGH

SURREY COUNTY COUNCIL

Reproduced from Ordnance Survey Material.
HMSO Crown Copyright. All rights reserved.
Guildford Borough Council
Licence No. 100019625, 2021

Boxgrove Park Area Proposed
Collingwood Cr, Cunningham Ave &
Napier Gdn

SCALE	1 : 1000 @ A4
DATE	05/03/2021
DRAWING No.	GBC/LH/BoxgroveParkProp
DRAWN BY	LISA HAYDNEY

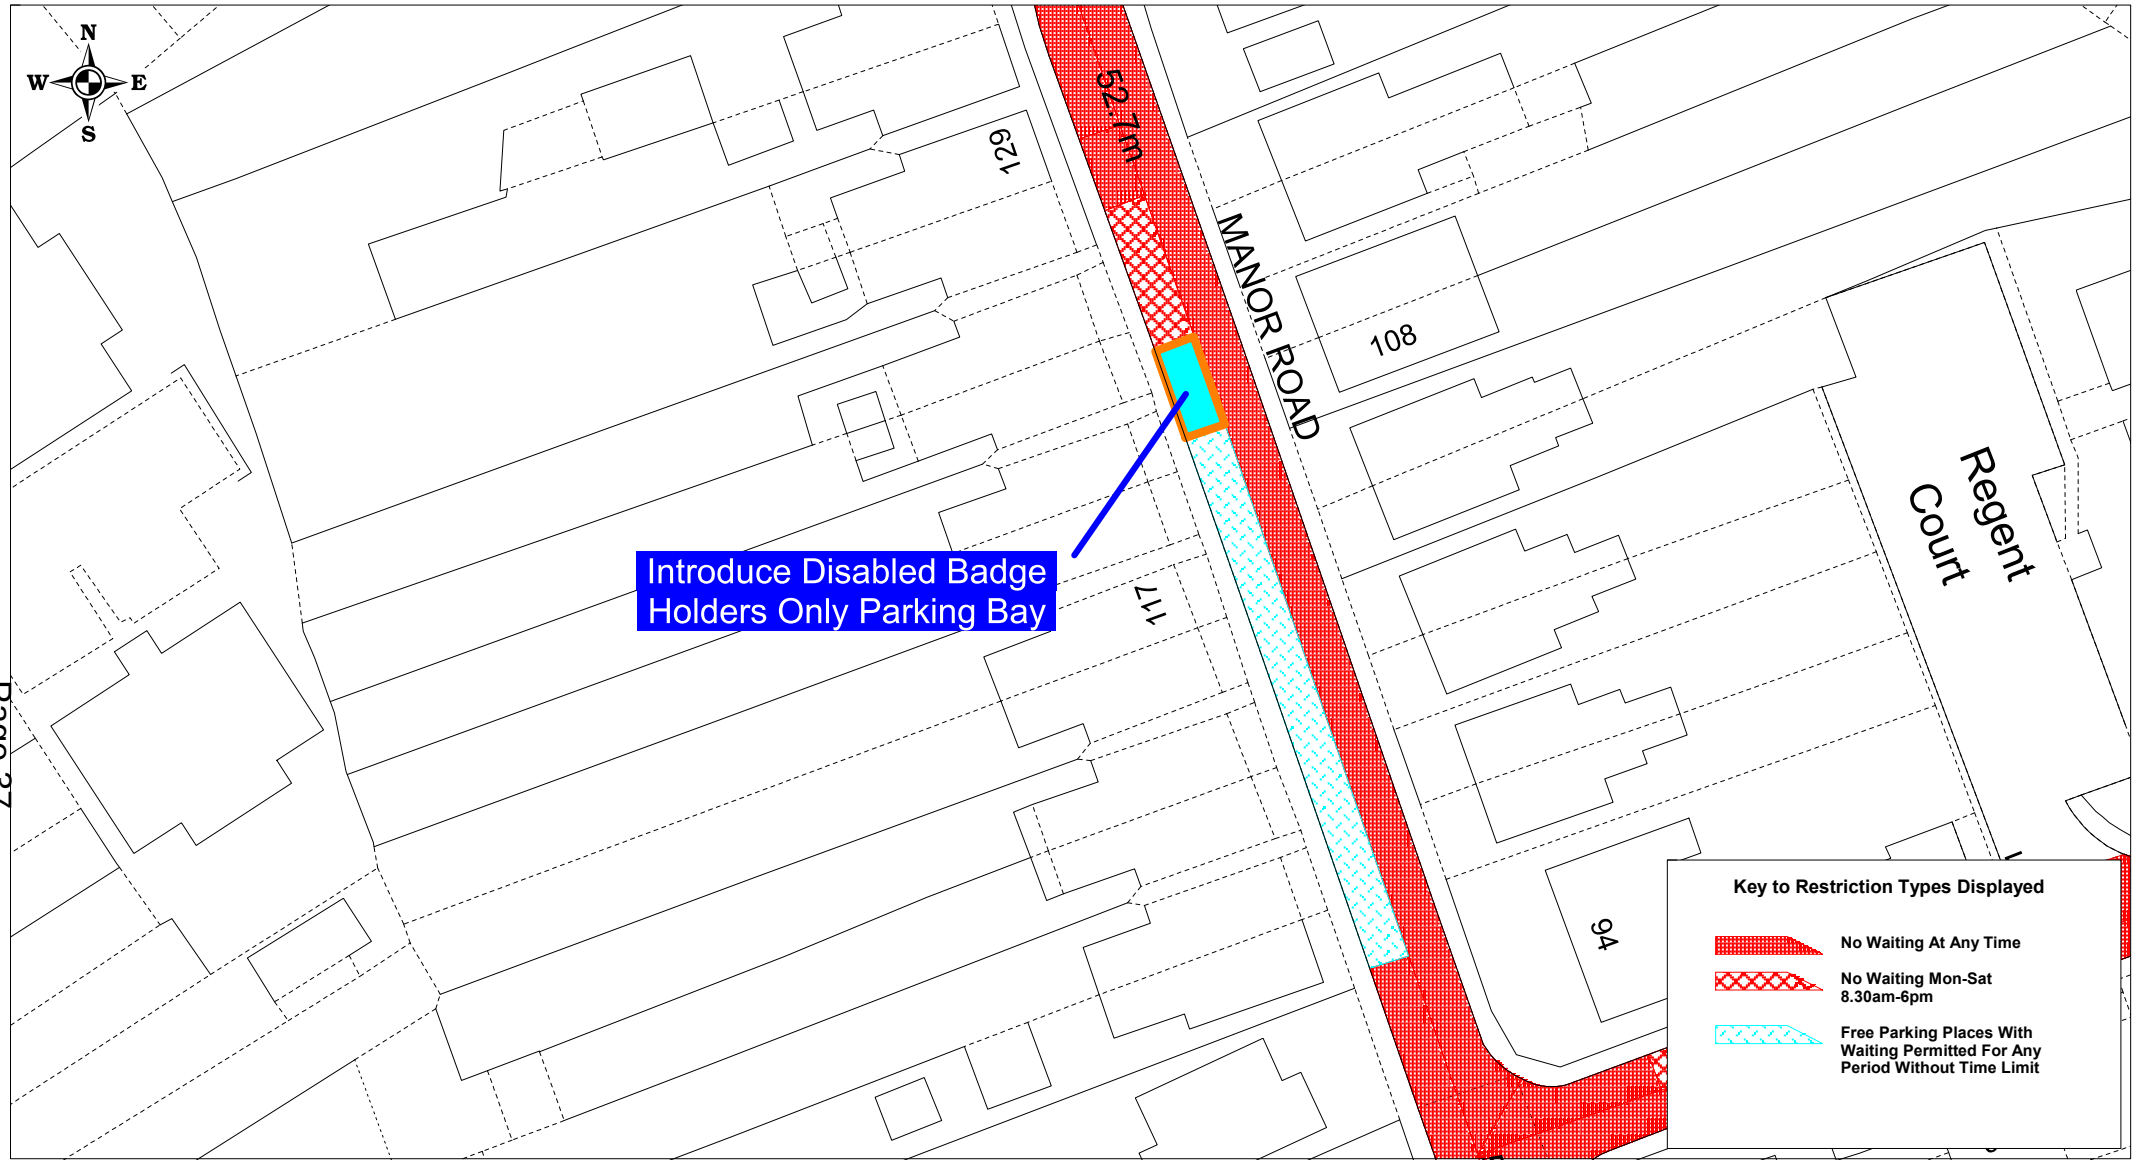

GUILDFORD BOROUGH

SURREY COUNTY COUNCIL

Reproduced from Ordnance Survey Material.
HMSO Crown Copyright. All rights reserved.
Guildford Borough Council
Licence No. 100019625, 2021

Manor Road, Guildford - Proposed

SCALE	1 : 500 @ A4
DATE	05/03/2021
DRAWING No.	GBC/LH/ManorRdProp
DRAWN BY	LISA HAYDNEY

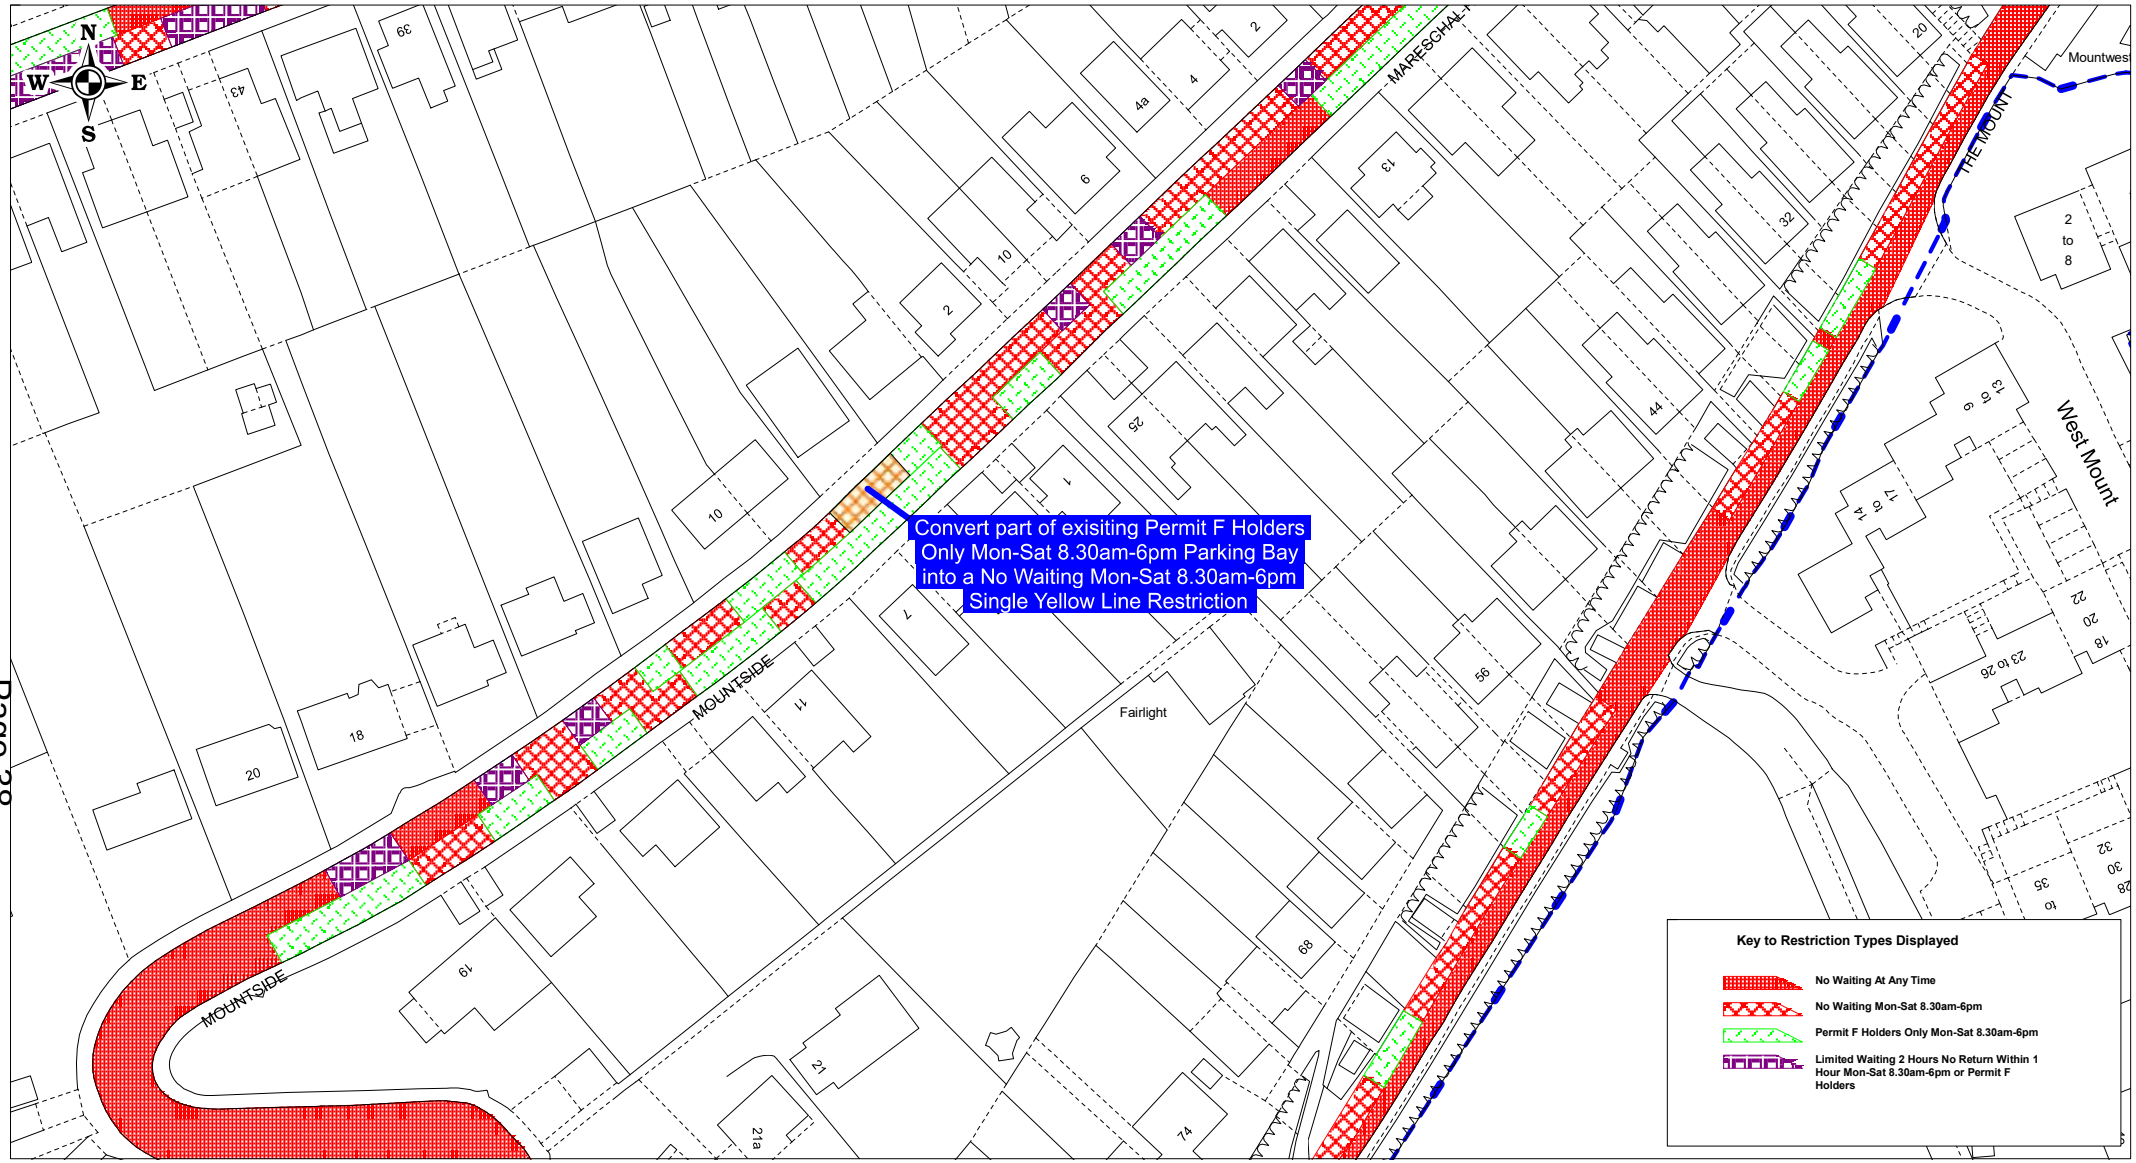

GUILDFORD BOROUGH

SURREY COUNTY COUNCIL

Reproduced from Ordnance Survey Material.
HMSO Crown Copyright. All rights reserved.
Guildford Borough Council
Licence No. 100019625, 2021

Mountside, Guildford CPZ - Proposed

SCALE	1 : 1000 @ A4
DATE	05/03/2021
DRAWING No.	GBC/LH/MountsideProp
DRAWN BY	LISA HAYDNEY

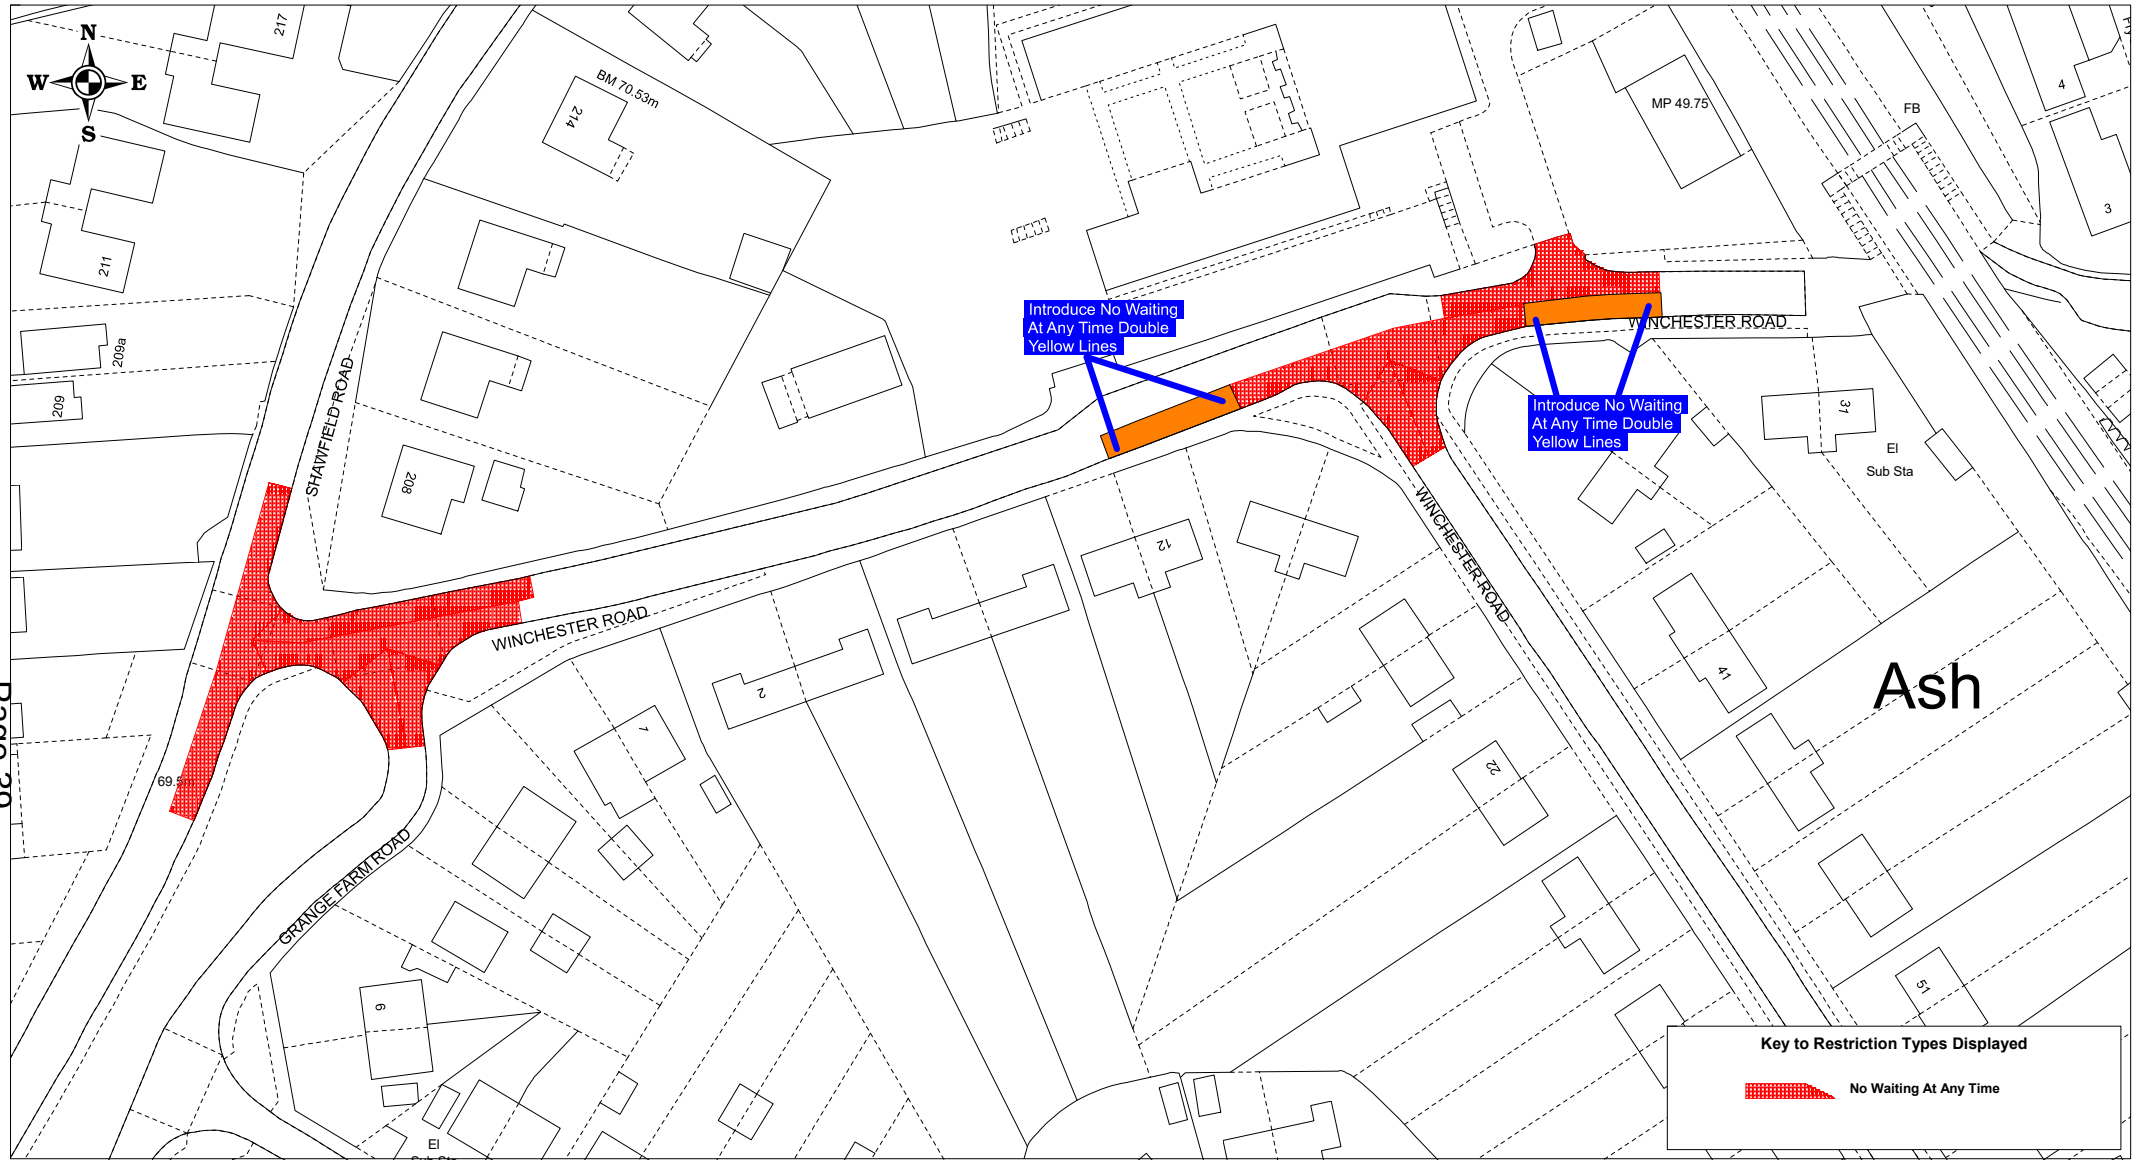

GUILDFORD BOROUGH

SURREY COUNTY COUNCIL

Reproduced from Ordnance Survey Material.
HMSO Crown Copyright. All rights reserved.
Guildford Borough Council
Licence No. 100019625, 2021

Shawfield Primary School, Winchester Road, Ash - Proposed

SCALE	1 : 1000 @ A4
DATE	05/03/2021
DRAWING No.	GBC/LH/ShawfiedPriSchProp
DRAWN BY	LISA HAYDNEY

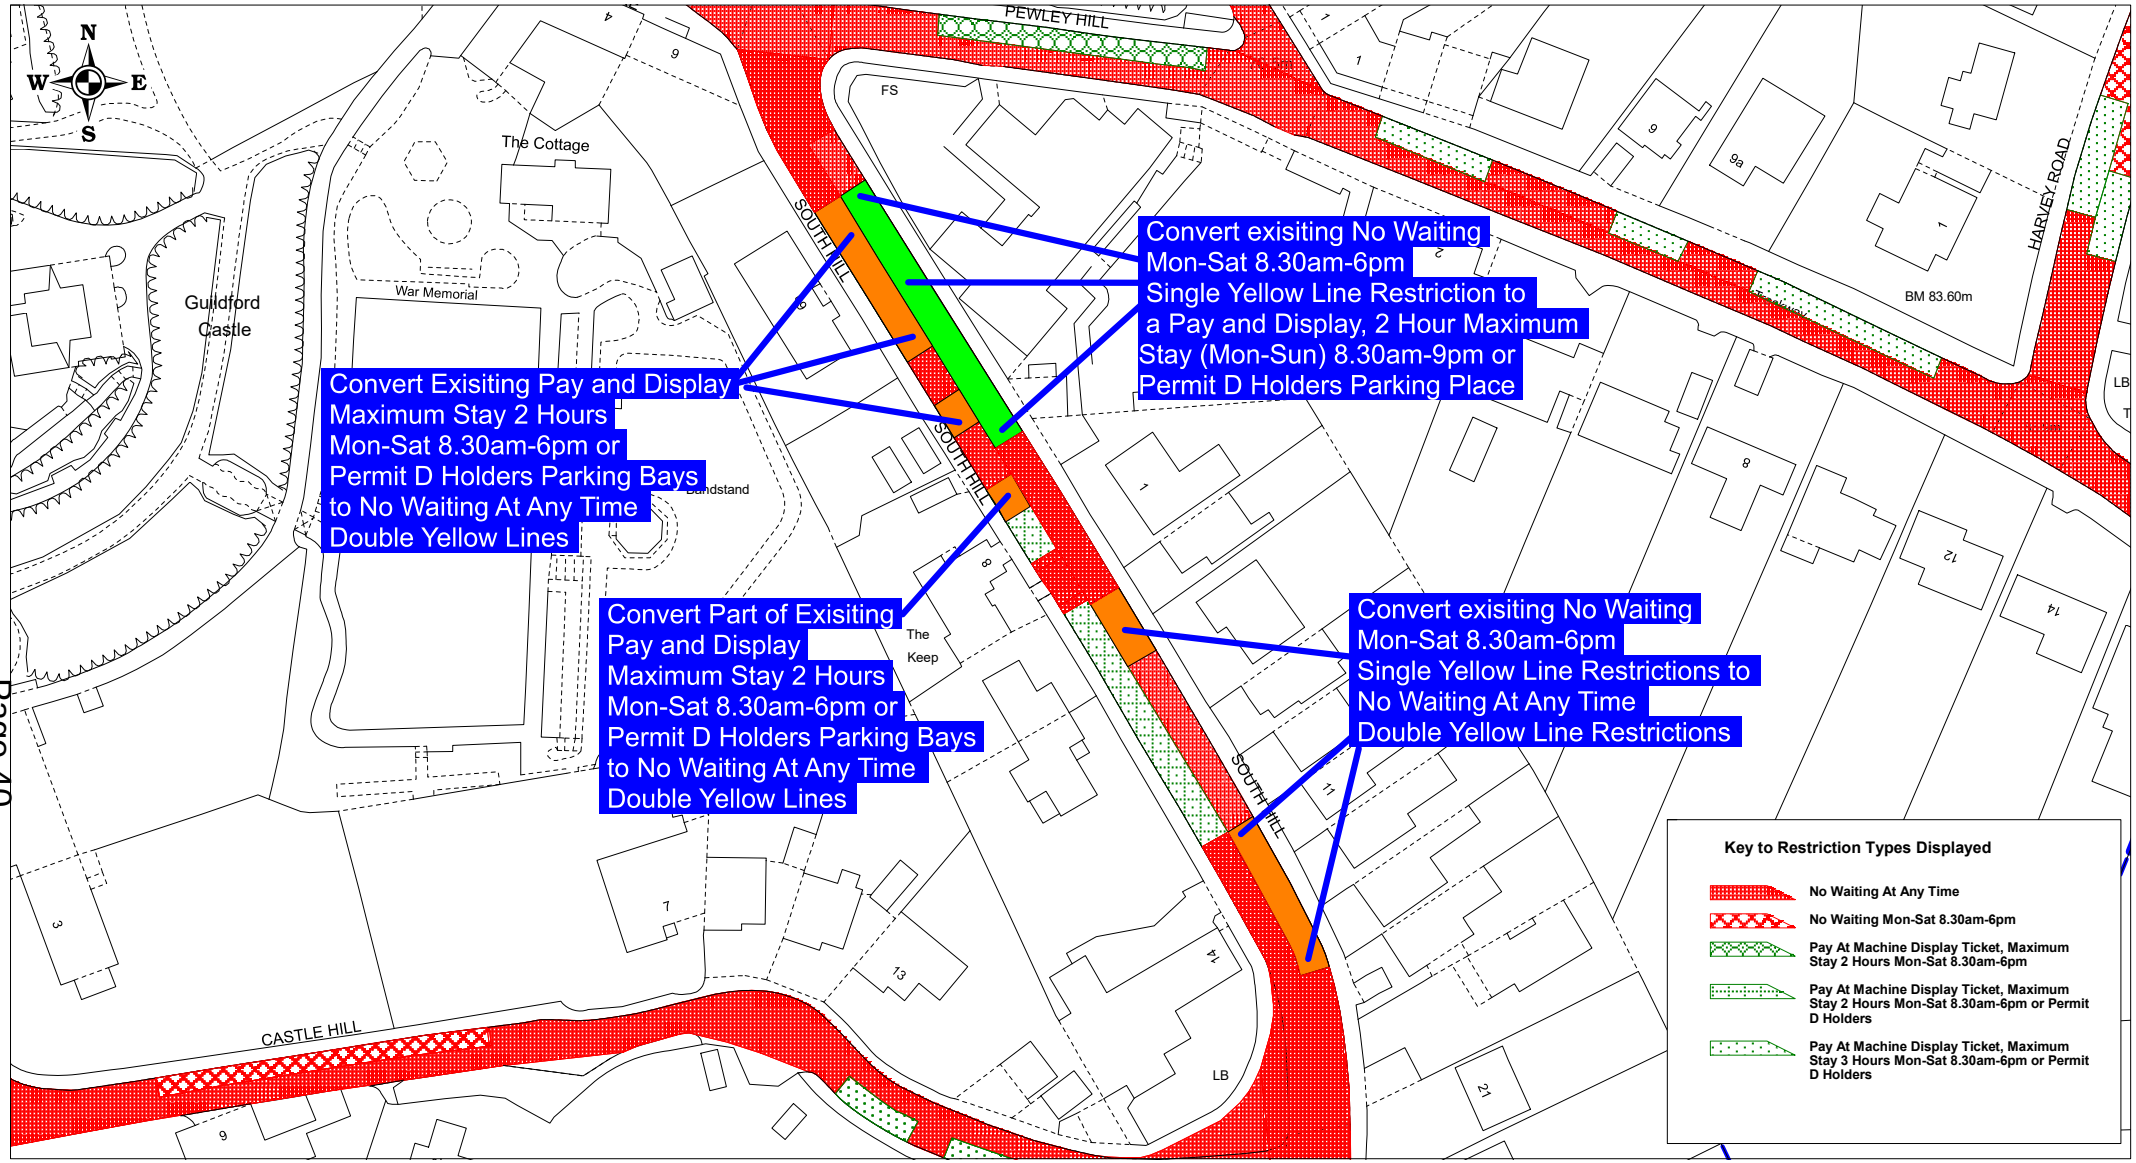

GUILDFORD BOROUGH

SURREY COUNTY COUNCIL

Reproduced from Ordnance Survey Material.
HMSO Crown Copyright. All rights reserved.
Guildford Borough Council
Licence No. 100019625, 2021

South Hill, Guildford CPZ - Proposed

SCALE	1 : 1000 @ A4
DATE	05/03/2021
DRAWING No.	GBC/LH/SouthHillProp
DRAWN BY	LISA HAYDNEY