Project Management Initials: Designer: CC Checked: GA Approved: AW

Last saved by: CHRISTOPHER.COUPLAND(2021-02-09) Last Plotted: 2021-02-09
Filename: K:\PROJECTS\ARBORICULTURE PROJECTS - BASINGSTOKE LINKED\SSURREY CC FEASIBILITY STUDIES\1 CHILDREN'S HOME WALTON ON THAMES\SCC CHILDREN'S HOME WALTON-ON-THAMES - TREE PROTECTION PLAN - 002 - REVB.DWG

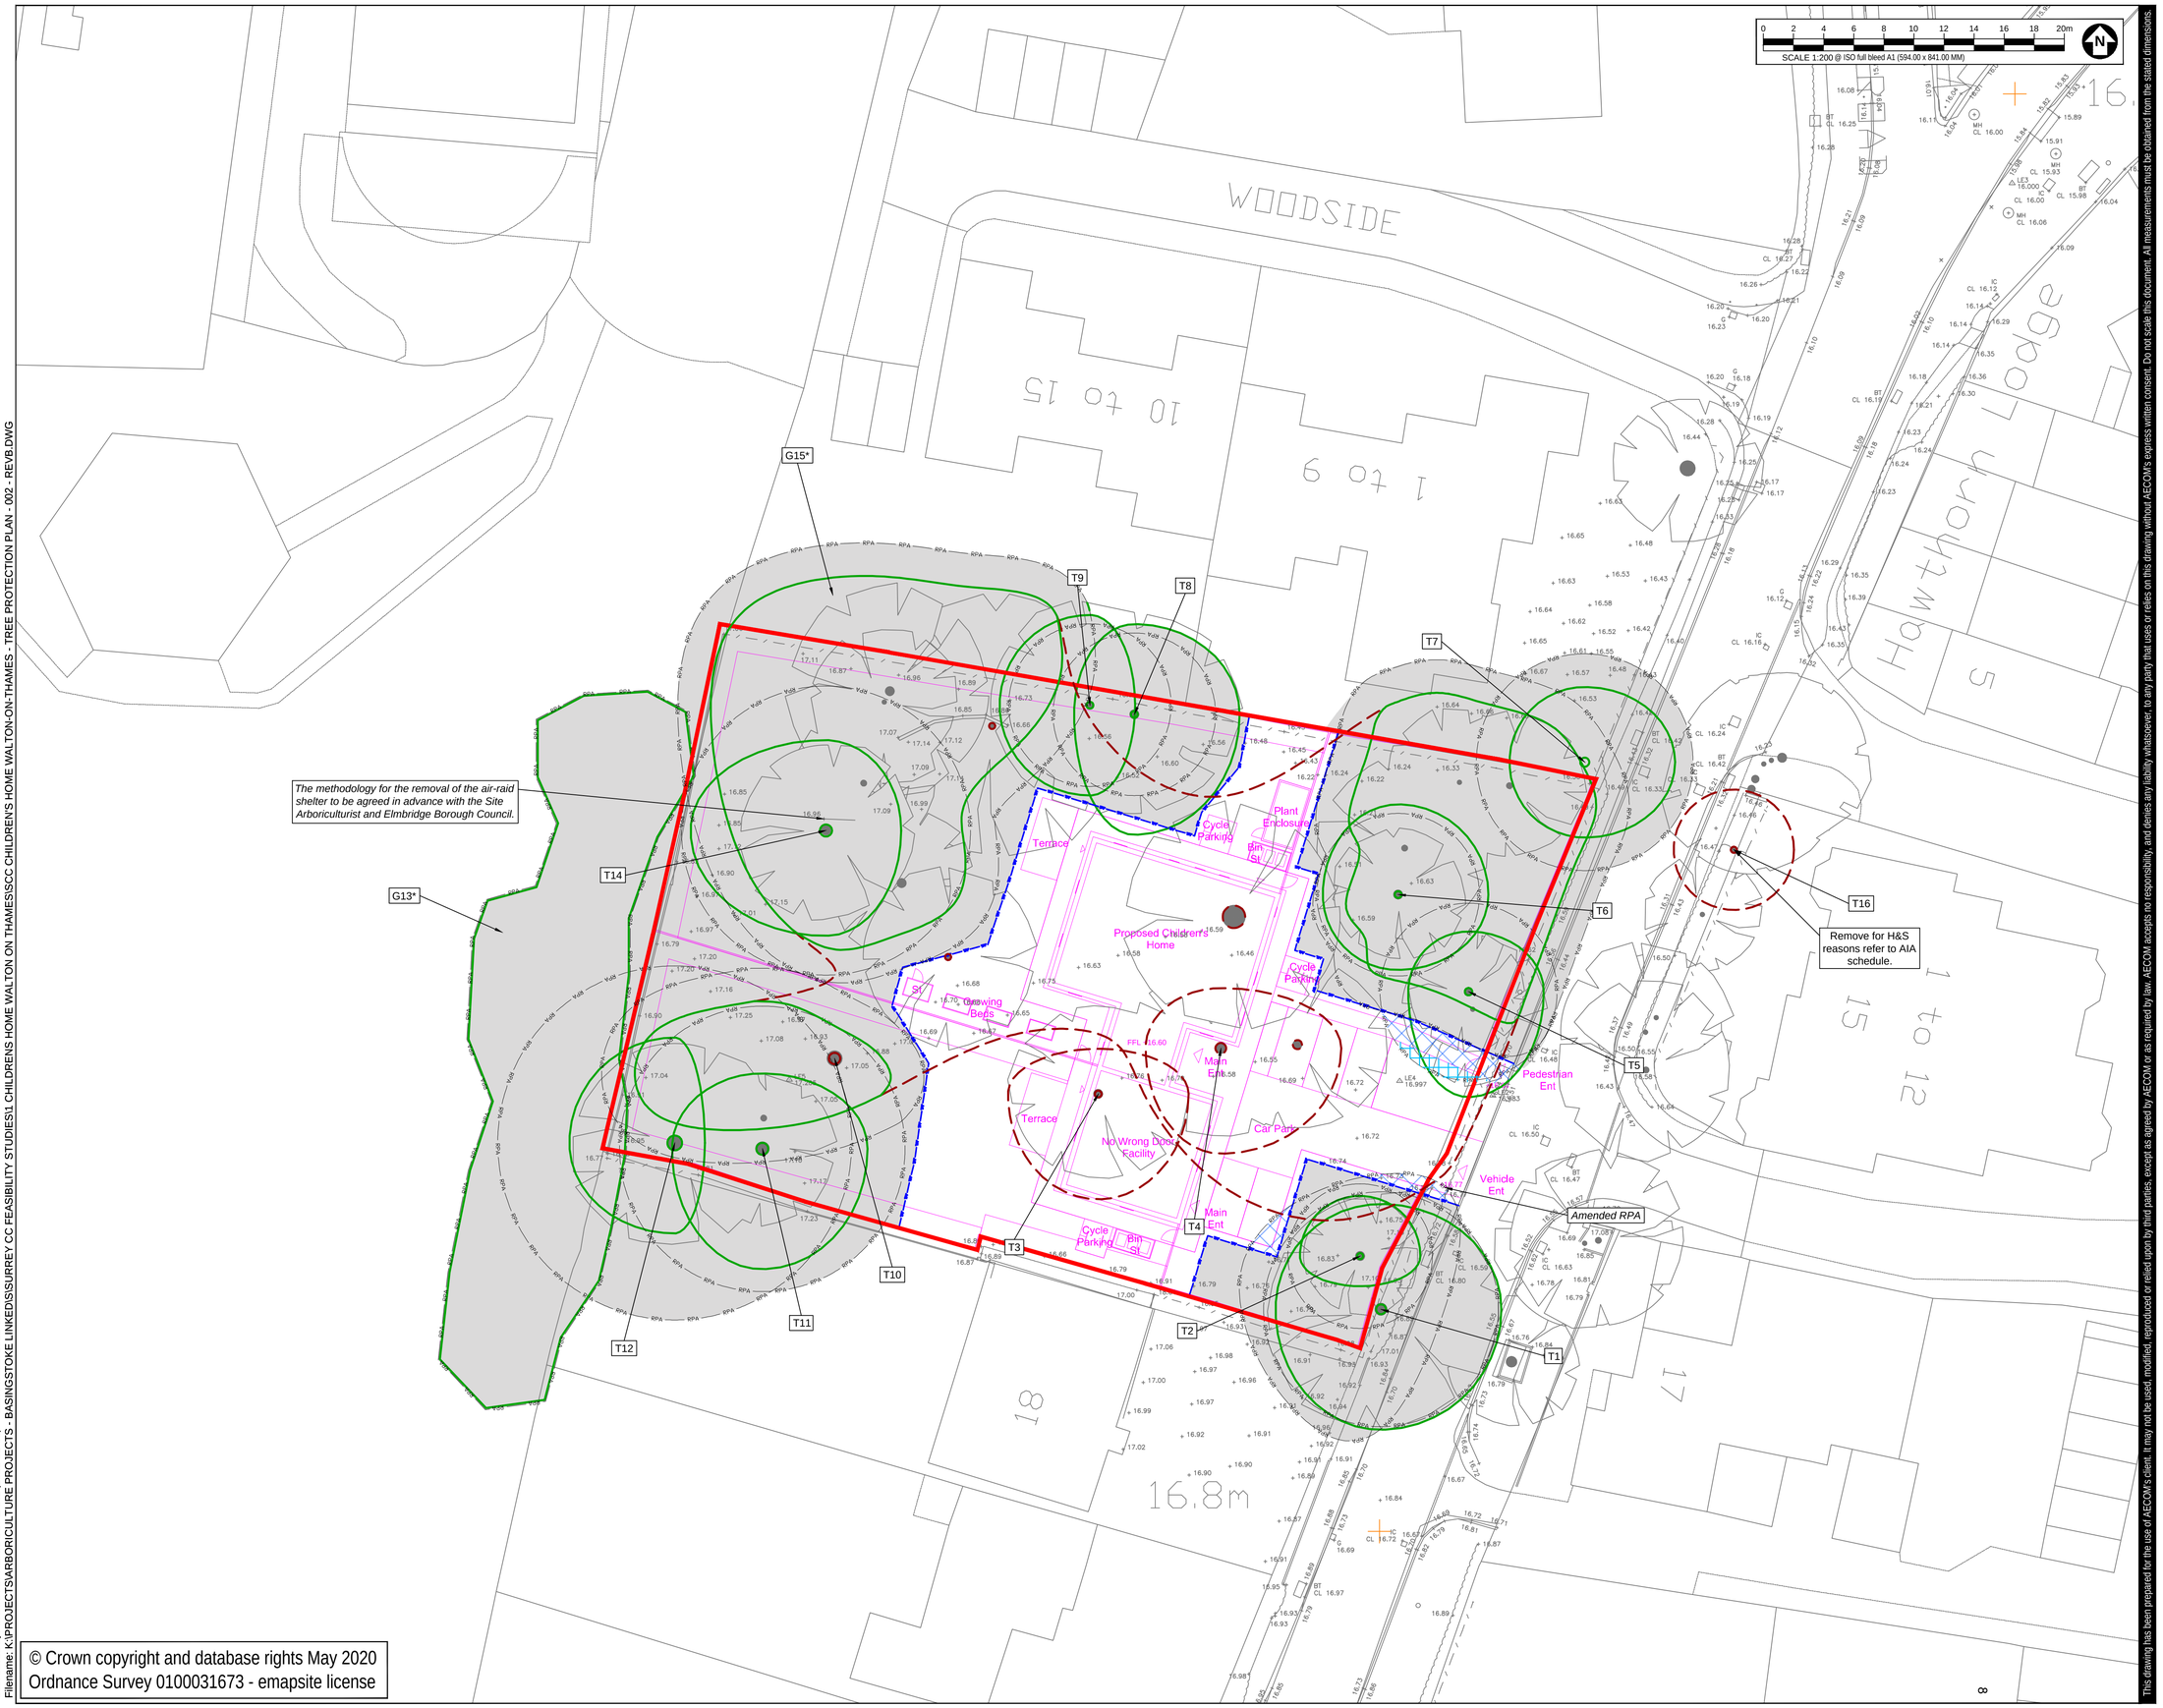

© Crown copyright and database rights May 2020
Ordnance Survey 0100031673 - emapsite license

This drawing has been prepared for the use of AECOM's client. It may not be used, modified, reproduced or relied upon by third parties, except as agreed by AECOM or as required by law. AECOM accepts no responsibility, and denies any liability whatsoever, to any party that uses or relies on this drawing without AECOM's express written consent. Do not scale this document. All measurements must be obtained from the stated dimensions.

AECOM

PROJECT

Ashley Road,
Walton-on-Thames - Proposed New Children's Home

CLIENT

Surrey County Council

CONSULTANT

AECOM
Mid Point, Alencon Link,
Basingstoke, Hants,
RG21 7PP
Tel +44 (0) 1256 310 200
www.aecom.com

GENERAL NOTES

1. TREE CATEGORIES AS DEFINED BY BS 5837:2012
2. TREE LOCATIONS ARE BASED ON GPS CO-ORDINATES FROM ON SITE WALKOVER.
3. * INDICATES A TREE / GROUP WHOSE POSITION IS APPROXIMATE AS BASED UPON AERIAL PHOTOGRAPHY AND ON SITE OBSERVATIONS.
4. PLANS SHOULD BE READ IN CONJUNCTION WITH THE AECOM ARBORICULTURAL REPORT.
5. THE ORIGINAL OF THIS DRAWING WAS PRODUCED IN COLOUR - A MONOCHROME COPY SHOULD NOT BE RELIED UPON.
6. DRAWING REFERNCES:
   'OS_MasterMap_Ashley_Road'
   '20-083-01P'

KEY PLAN

KEY

- **SITE BOUNDARY**
- **EXISTING TREE, GROUP OR HEDGE TO BE RETAINED**
- **EXISTING TREE, GROUP OR HEDGE TO BE REMOVED**
- **ROOT PROTECTION AREAS (RPA) OF RETAINED TREES** *(AS DEFINED BY BS 5837:2012)*
- **TREE PROTECTION FENCING**
- **CONSTRUCTION EXCLUSION ZONE** *(TRACKING OF PLANT, MATERIALS STORAGE, EXCAVATION AND ALL OTHER CONSTRUCTION ACTIVITIES ARE EXCLUDED WITHIN THESE AREAS FOR THE PURPOSES OF PROTECTING TREE HEALTH)*
- **CONSTRUCTION WORKING ZONE** *(MANAGED CONSTRUCTION PROCESSES PERMITTED IN ACCORDANCE WITH THE PRINCIPLES SET OUT WITHIN THE ARBORICULTURAL IMPACT ASSESSMENT)*
- **GROUND PROTECTION** *(IN ACCORDANCE WITH THE ARBORICULTURAL IMPACT ASSESSMENT)*
- **PROPOSED DEVELOPMENT LAYOUT** *(BASED UPON DRAWING REFS: '60582292-014-AEC-00-00-DR-AR-100104 Proposed Site Plan P2')*

ISSUE/REVISION

I/R	DATE	DESCRIPTION
B	05-02-21	Updated with comments
A	18-10-2020	First Issue

DRAWING STATUS

ISSUE

PROJECT NUMBER

60642443

SHEET TITLE

TREE PROTECTION PLAN

SHEET NUMBER / REV.

60642443-ACM-XX-XX-DR-AB-CHW002 B

This page is intentionally left blank